



-DO NOT SCALE FROM THIS DRAWING- VERIFY ALL DIMENSIONS BEFORE SETTING OUT, COMMENCING WORK OR MAKING ANY SHOP DRAWINGS. REPORT ANY DISCREPANCIES TO SUPERVISING OFFICER IMMEDIATELY. COPYRIGHT ©

Rev	Description	Date
A	OPENING ADJUSTMENT (NORTH ELEVATION)	DEC '23
B	ROOF ADJUSTMENTS	JAN '24
C	DORMERS AND FRONT WALL CLARIFICATION	OCT '24

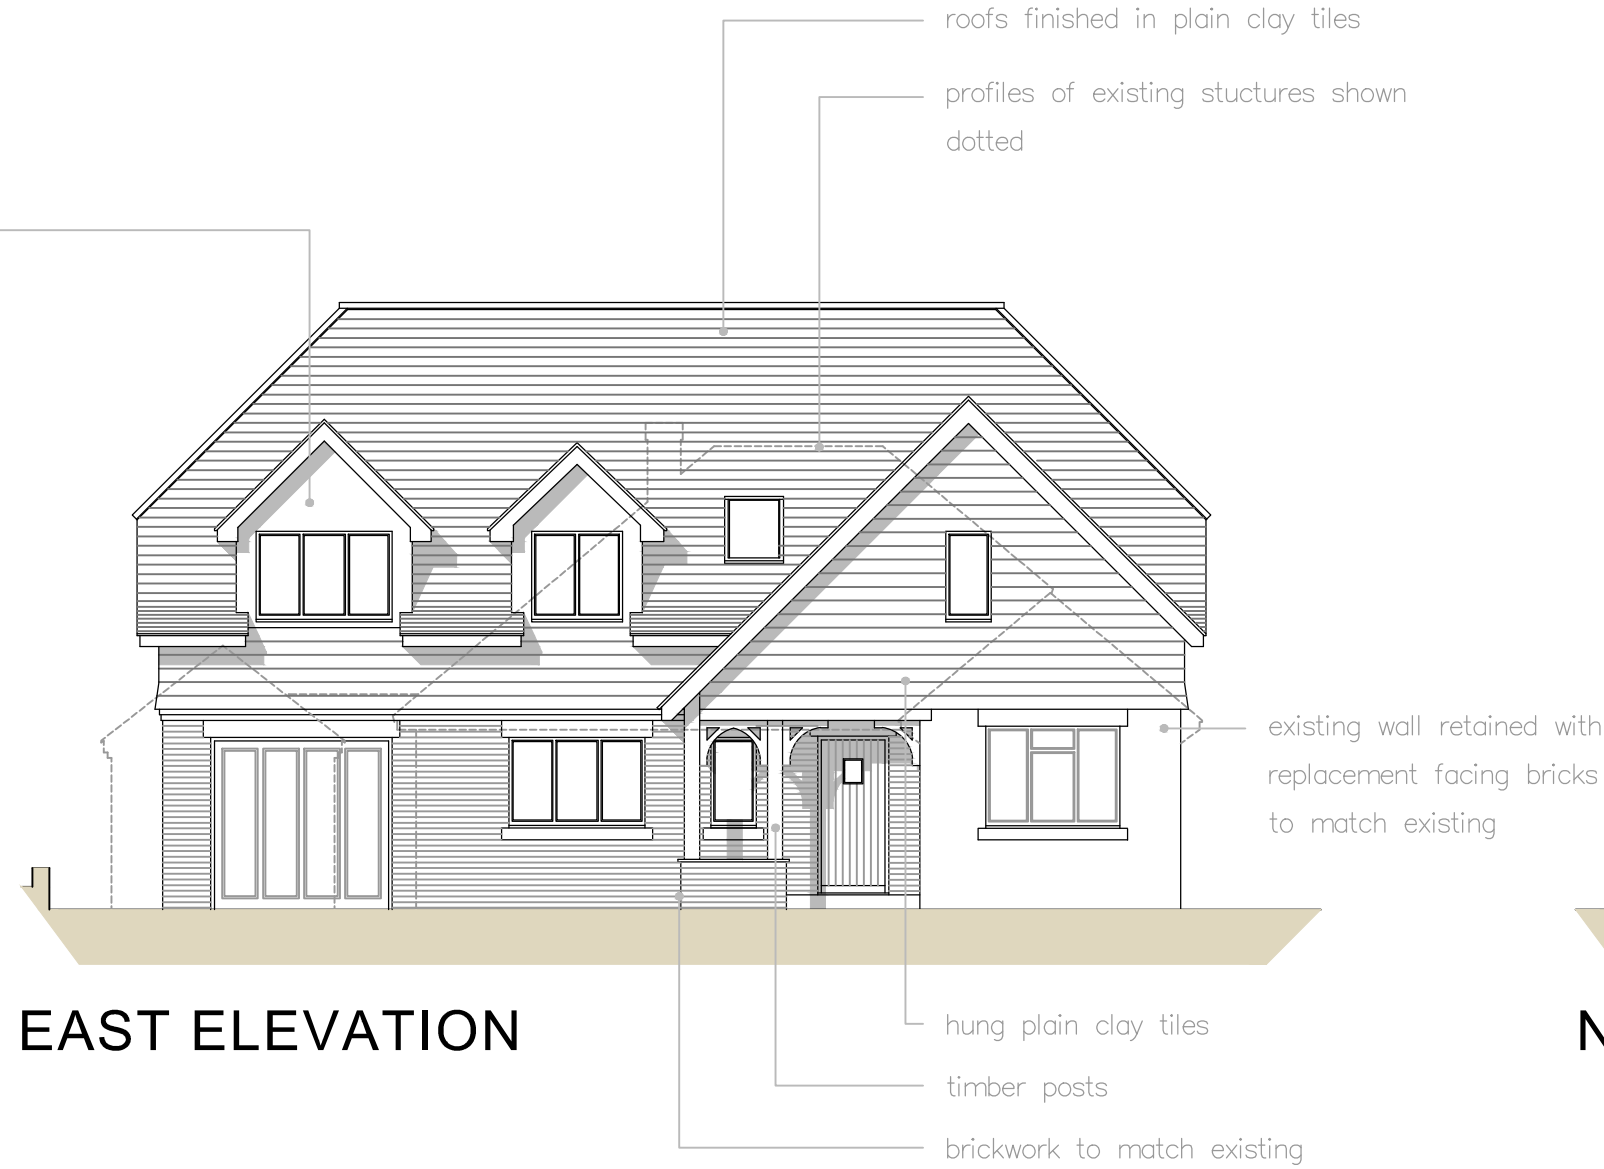

EAST ELEVATION

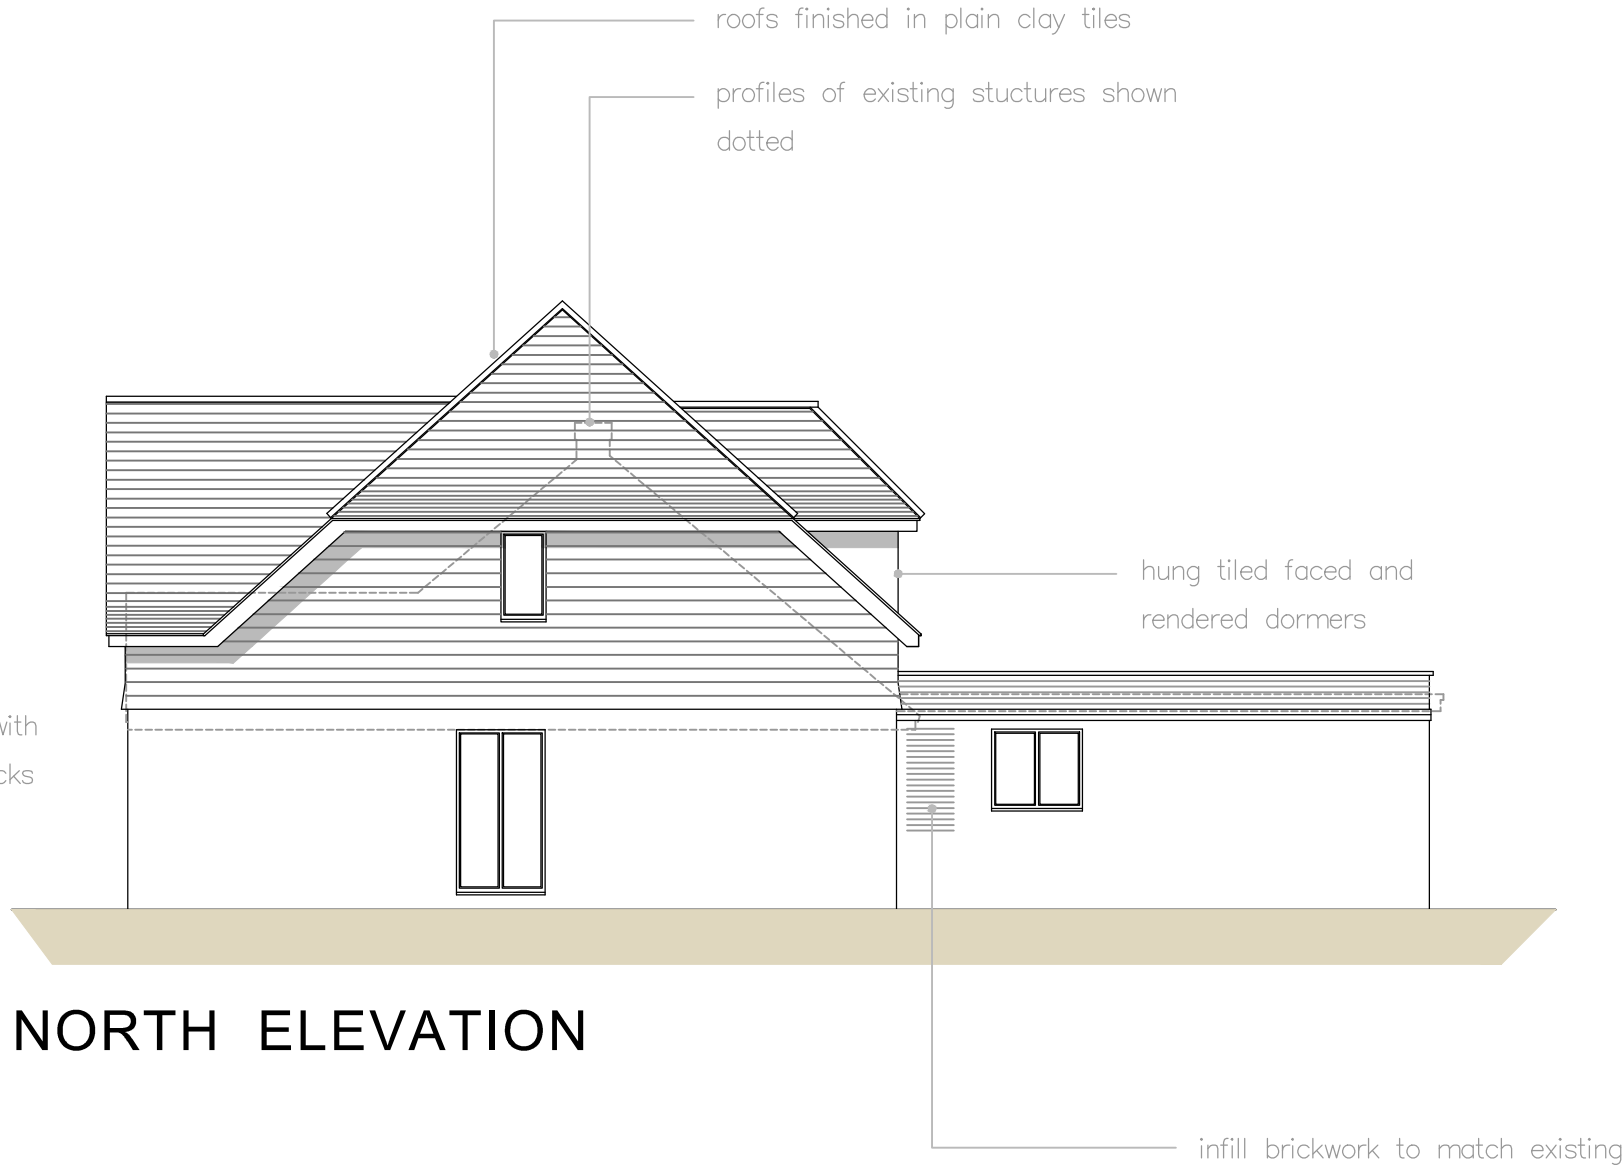


NORTH ELEVATION




WEST ELEVATION




SOUTH ELEVATION

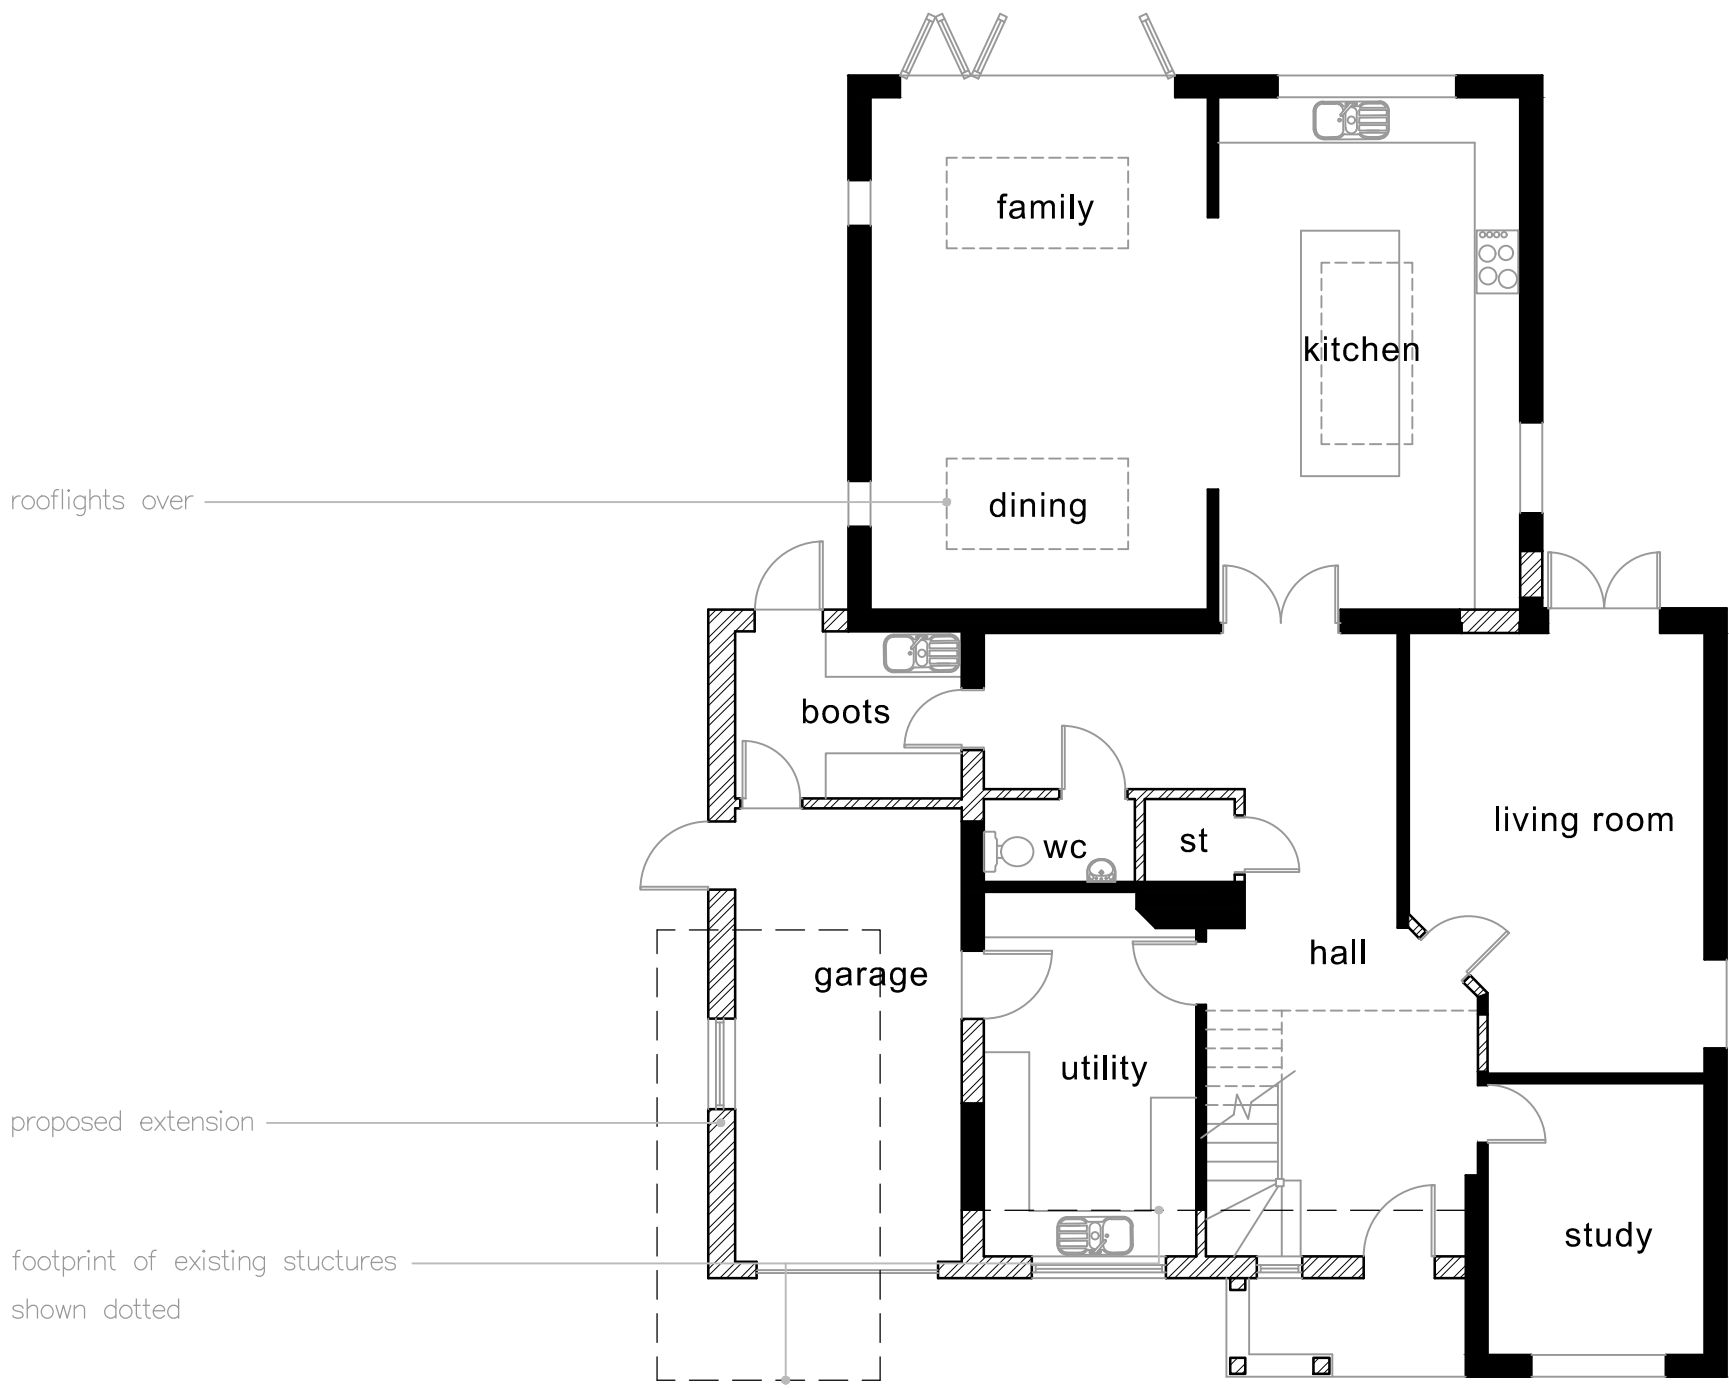

GROUND FLOOR PLAN

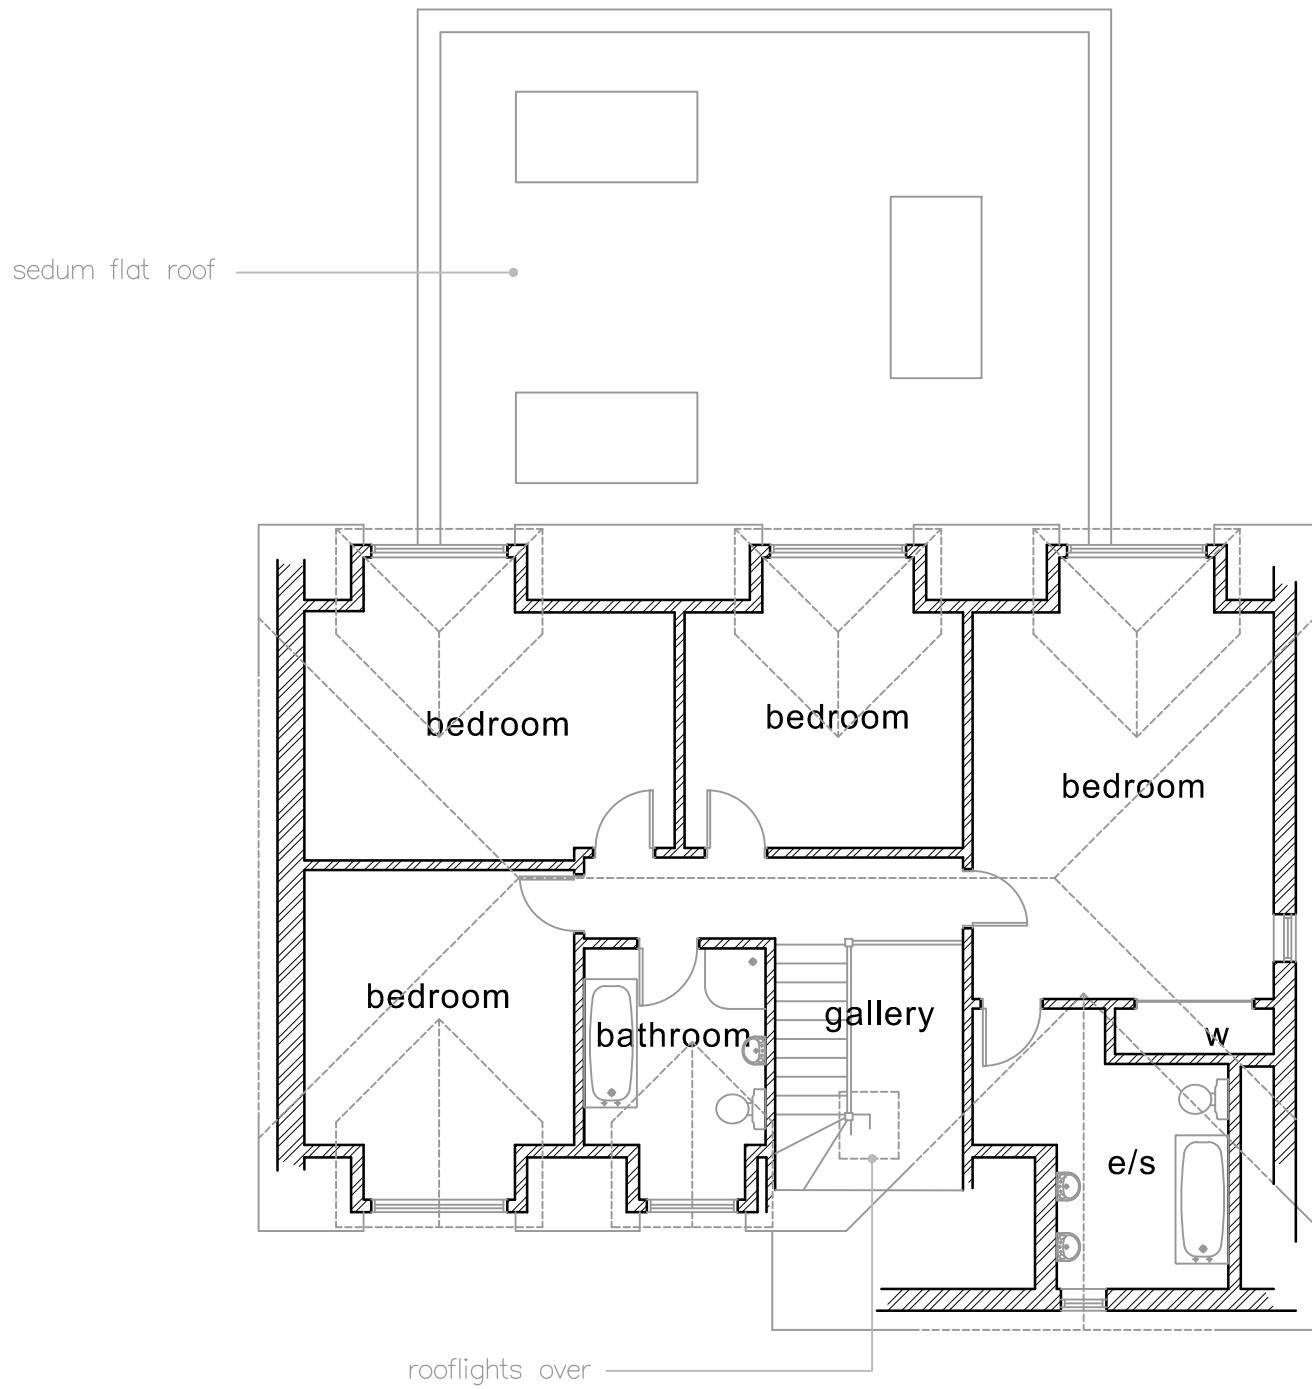

FIRST FLOOR PLAN

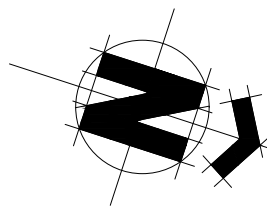

AVES ARCHITECTURAL

architecture
and planning

CLIENT **Mr K Osment**

115 Anstey Road
Alton
Hampshire
GU34 2RN
01420 543706

JOB **Proposed Alterations & First Floor at
43 Wiltshire Avenue, Crowthorne**
DRG **PROPOSED PLANS & ELEVATIONS**

SCALE **1:100** DRAWN **ma** DATE **November 2023** **23/16/04** **C**

0 SCALE 10m
A1 DRAWING