Do not scale off drawing. Figured dimensions only to be used

PRESENT FLOOR PLAN

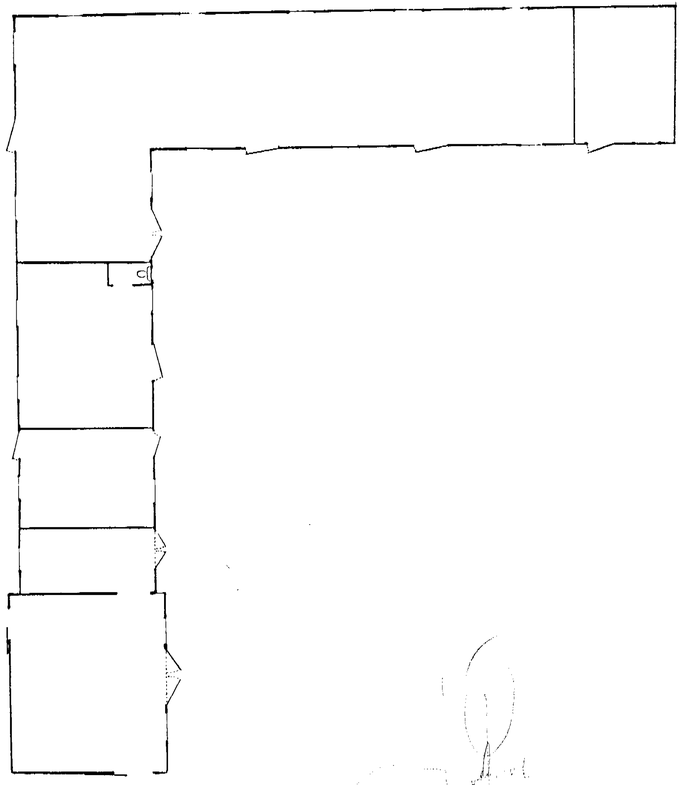

PROPOSED FLOOR PLAN

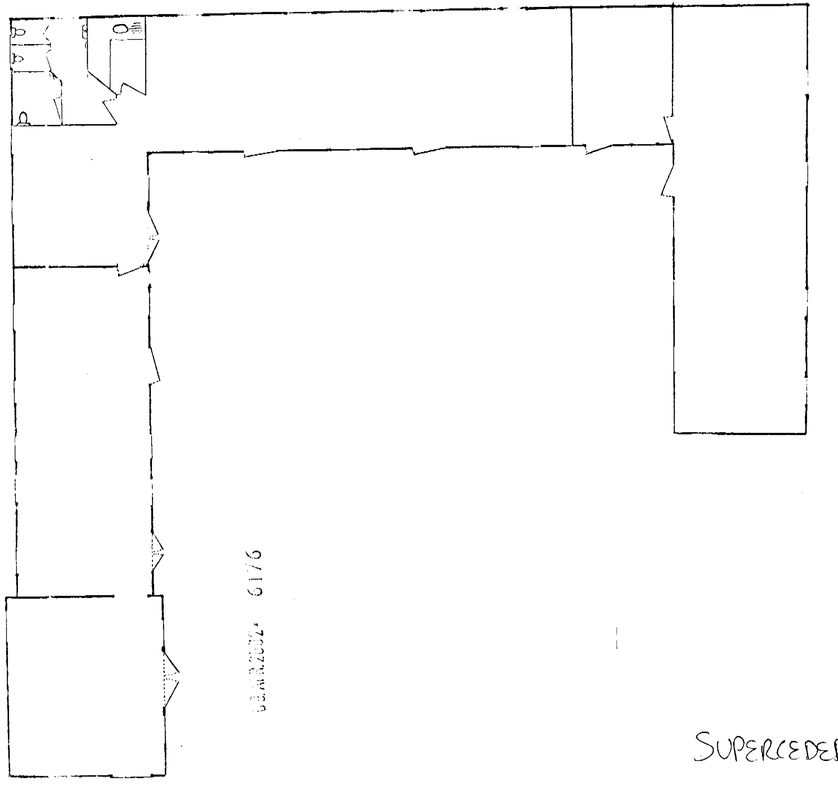

SUPERCEDED

SIMMONS & SONS
CHARTERED SURVEYORS INDEPENDENT SINCE 1802
12 Hills Street, Basingstoke, Hampshire RG21 1NN
Telephone (0256) 460077

FLOOR PLANS OF DEVELOPMENT
OF BARNS AT
CHURCH FM.
FINCHAMPSTEAD, WOKINGHAM
BERKS.

DATE	SCALE
5th April 2002	1:100
DRAWN BY	DRAWING No.
F.R.O.H	003

JIG DESIGN

Do not scale off drawing. Figured dimensions only to be used

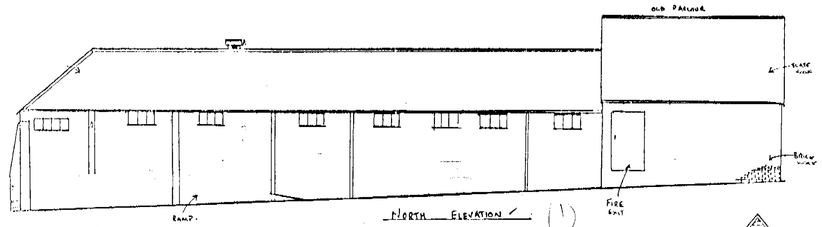

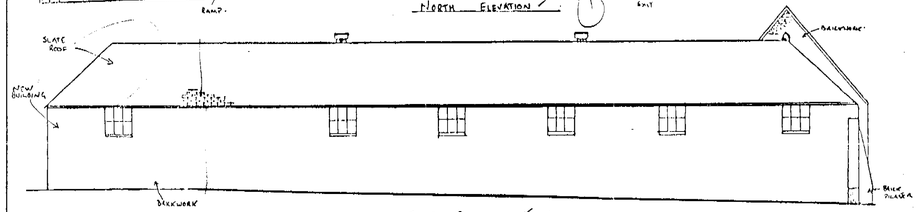

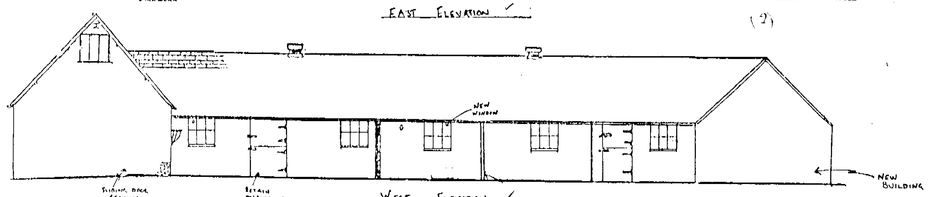

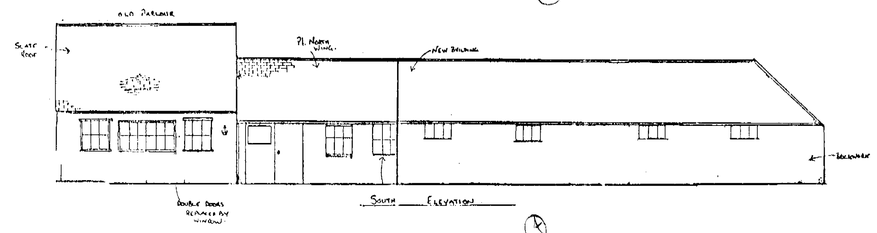

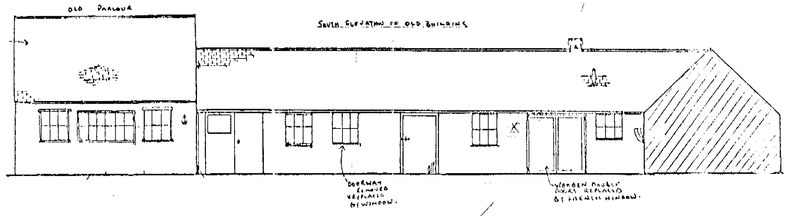

09.AUG.2002 - 6176

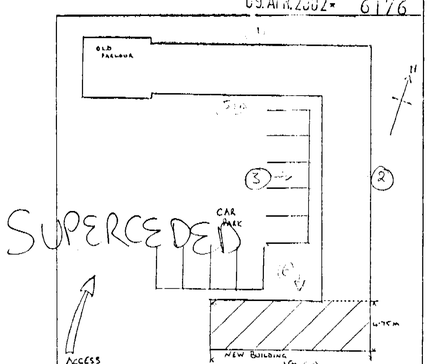

NOT TO SCALE

SITE LAYOUT-SCALE

REV	DATE	AMENDMENTS

Proposed Changes to Traditional Barn and replacement of modern portal frame with traditional style barn

The main changes to the buildings at Church Farm are the removal of the 'modern' style portal frame barn and the attached lean-to.

This is to be replaced by a new traditional barn in the same type and style as the remaining traditional barns. The building will also give a courtyard feel to the proposed development. The new building as can be seen from the drawings has a smaller footprint that the modern barns.

The traditional barns will have to be updated for their proposed use but the external appearance of the barns is to remain intact and most of the changes will only improve the aesthetic appearance of the barns. It would be hoped to retain the stable doors where possible and only renovate them.

SIMMONS & SONS
CHARTERED SURVEYORS - INDEPENDENT SINCE 1862
12 Wote Street, Basingstoke, Hampshire. RG21 1NN.
Telephone: (01256) 840077

PROPOSED CHANGES TO BARNS AT CHURCH FARM FINCHAMPSTEAD, BERKS

DATE	13.03.02
SCALE	1:100
DRAWN BY	FRDH
DRAWING No.	002

Do not scale off drawing. Figured dimensions only to be used.



REV	DATE	AMENDMENTS

SIMMONS & SONS
CHARTERED SURVEYORS INDEPENDENT SINCE 1802
12 Wote Street, Basingstoke, Hampshire. RG21 1NN.
Telephone: (0256) 840077

TRADITIONAL BARN AND CATTLE SHED AT CHURCH FARM, FINCHAMPSTEAD, WOKINGHAM, BERKSHIRE

DATE 13/03/02
SCALE 1:100
DRAWN BY FRDH
DRAWING No. 001

Do not scale off drawing. Figured dimensions only to be used.

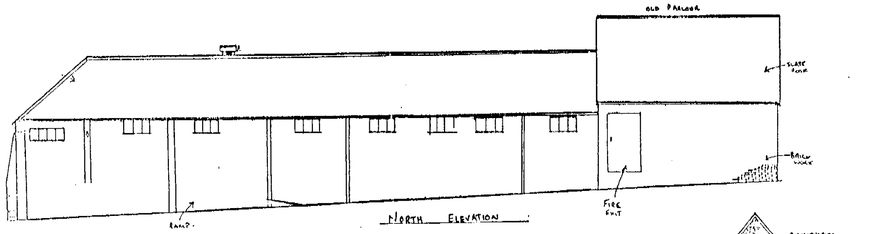

NORTH ELEVATION

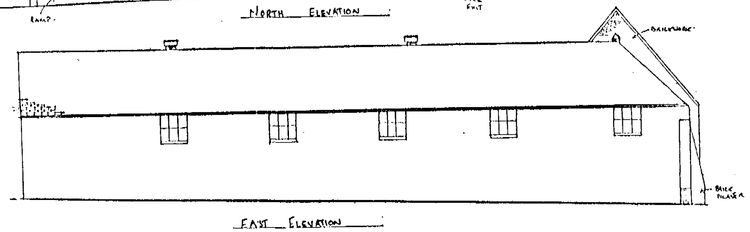

EAST ELEVATION

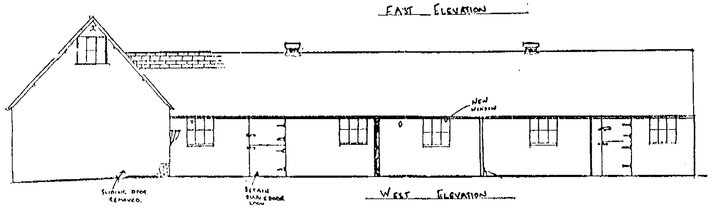

WEST ELEVATION

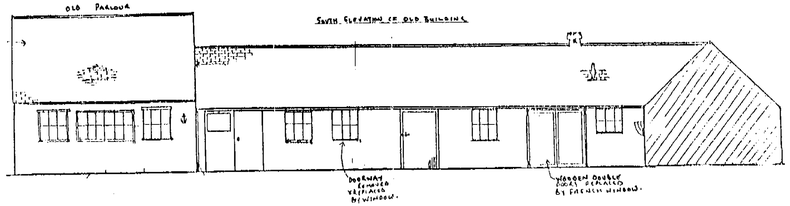

APPROVED

REVISED PLAN
BC6176

SIMMONS & SONS
CHARTERED SURVEYORS - INDEPENDENT SINCE 1802
12 Wote Street, Basingstoke, Hampshire, RG21 1NN.
Telephone: (0256) 840077

PROPOSED CHANGES TO BARNS AT CHURCH FARM FINCHAMPSTEAD, BERKS

DATE 11·02·04
SCALE 1 : 100
DRAWN BY FRDH
DRAWING No. 003

Do not scale off drawing. Figured dimensions only to be used.

PRESENT FLOOR PLAN

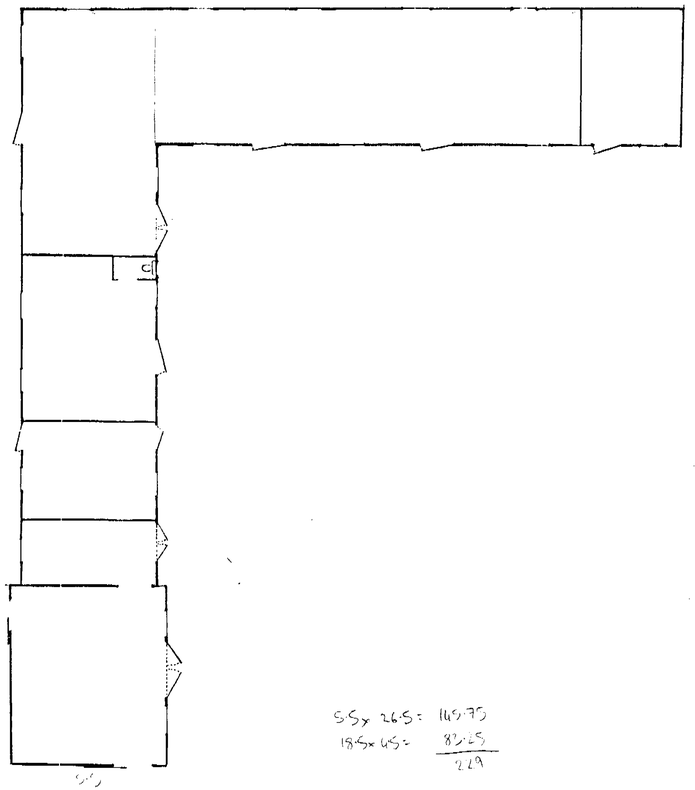

PROPOSED FLOOR PLAN

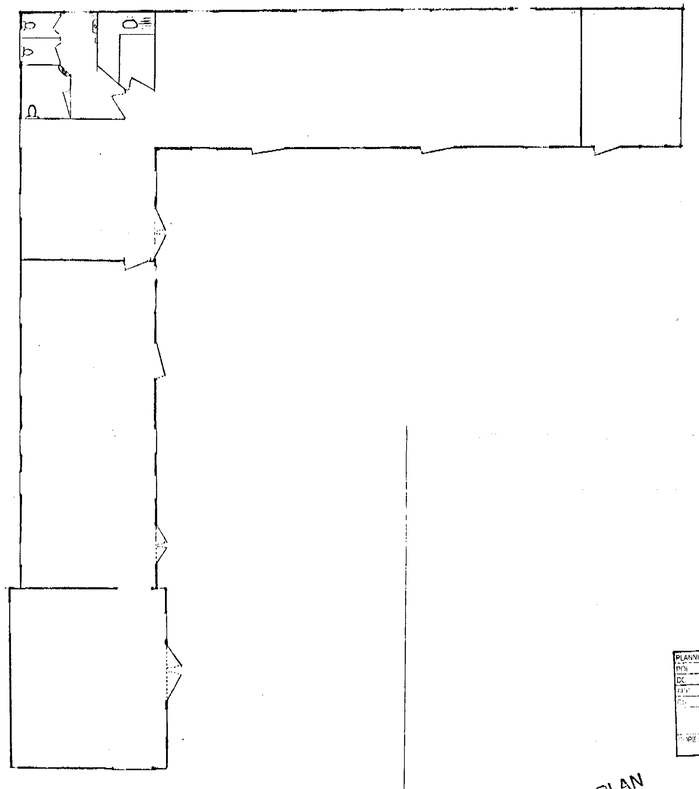

5.5 x 26.5 = 145.75
18.5 x 45 = 83.25
229

PLANNING SERVICES	
PCN	
DC	
13 FEB 2004	

REVISED PLAN
6176

APPROVED

SIMMONS & SONS
CHARTERED SURVEYORS INDEPENDENT SINCE 1802
12 West Street, Basingstoke, Hampshire RG21 1NN
Telephone (0256) 840017

FLOOR PLANS OF DEVELOPMENT OF BARNS AT CHURCH FM, FINCHAMPSTEAD, WOKINGHAM BERKS.

DATE 11/2/04	SCALE 1:100
DRAWN BY F.R.O.H	DRAWING No. 004