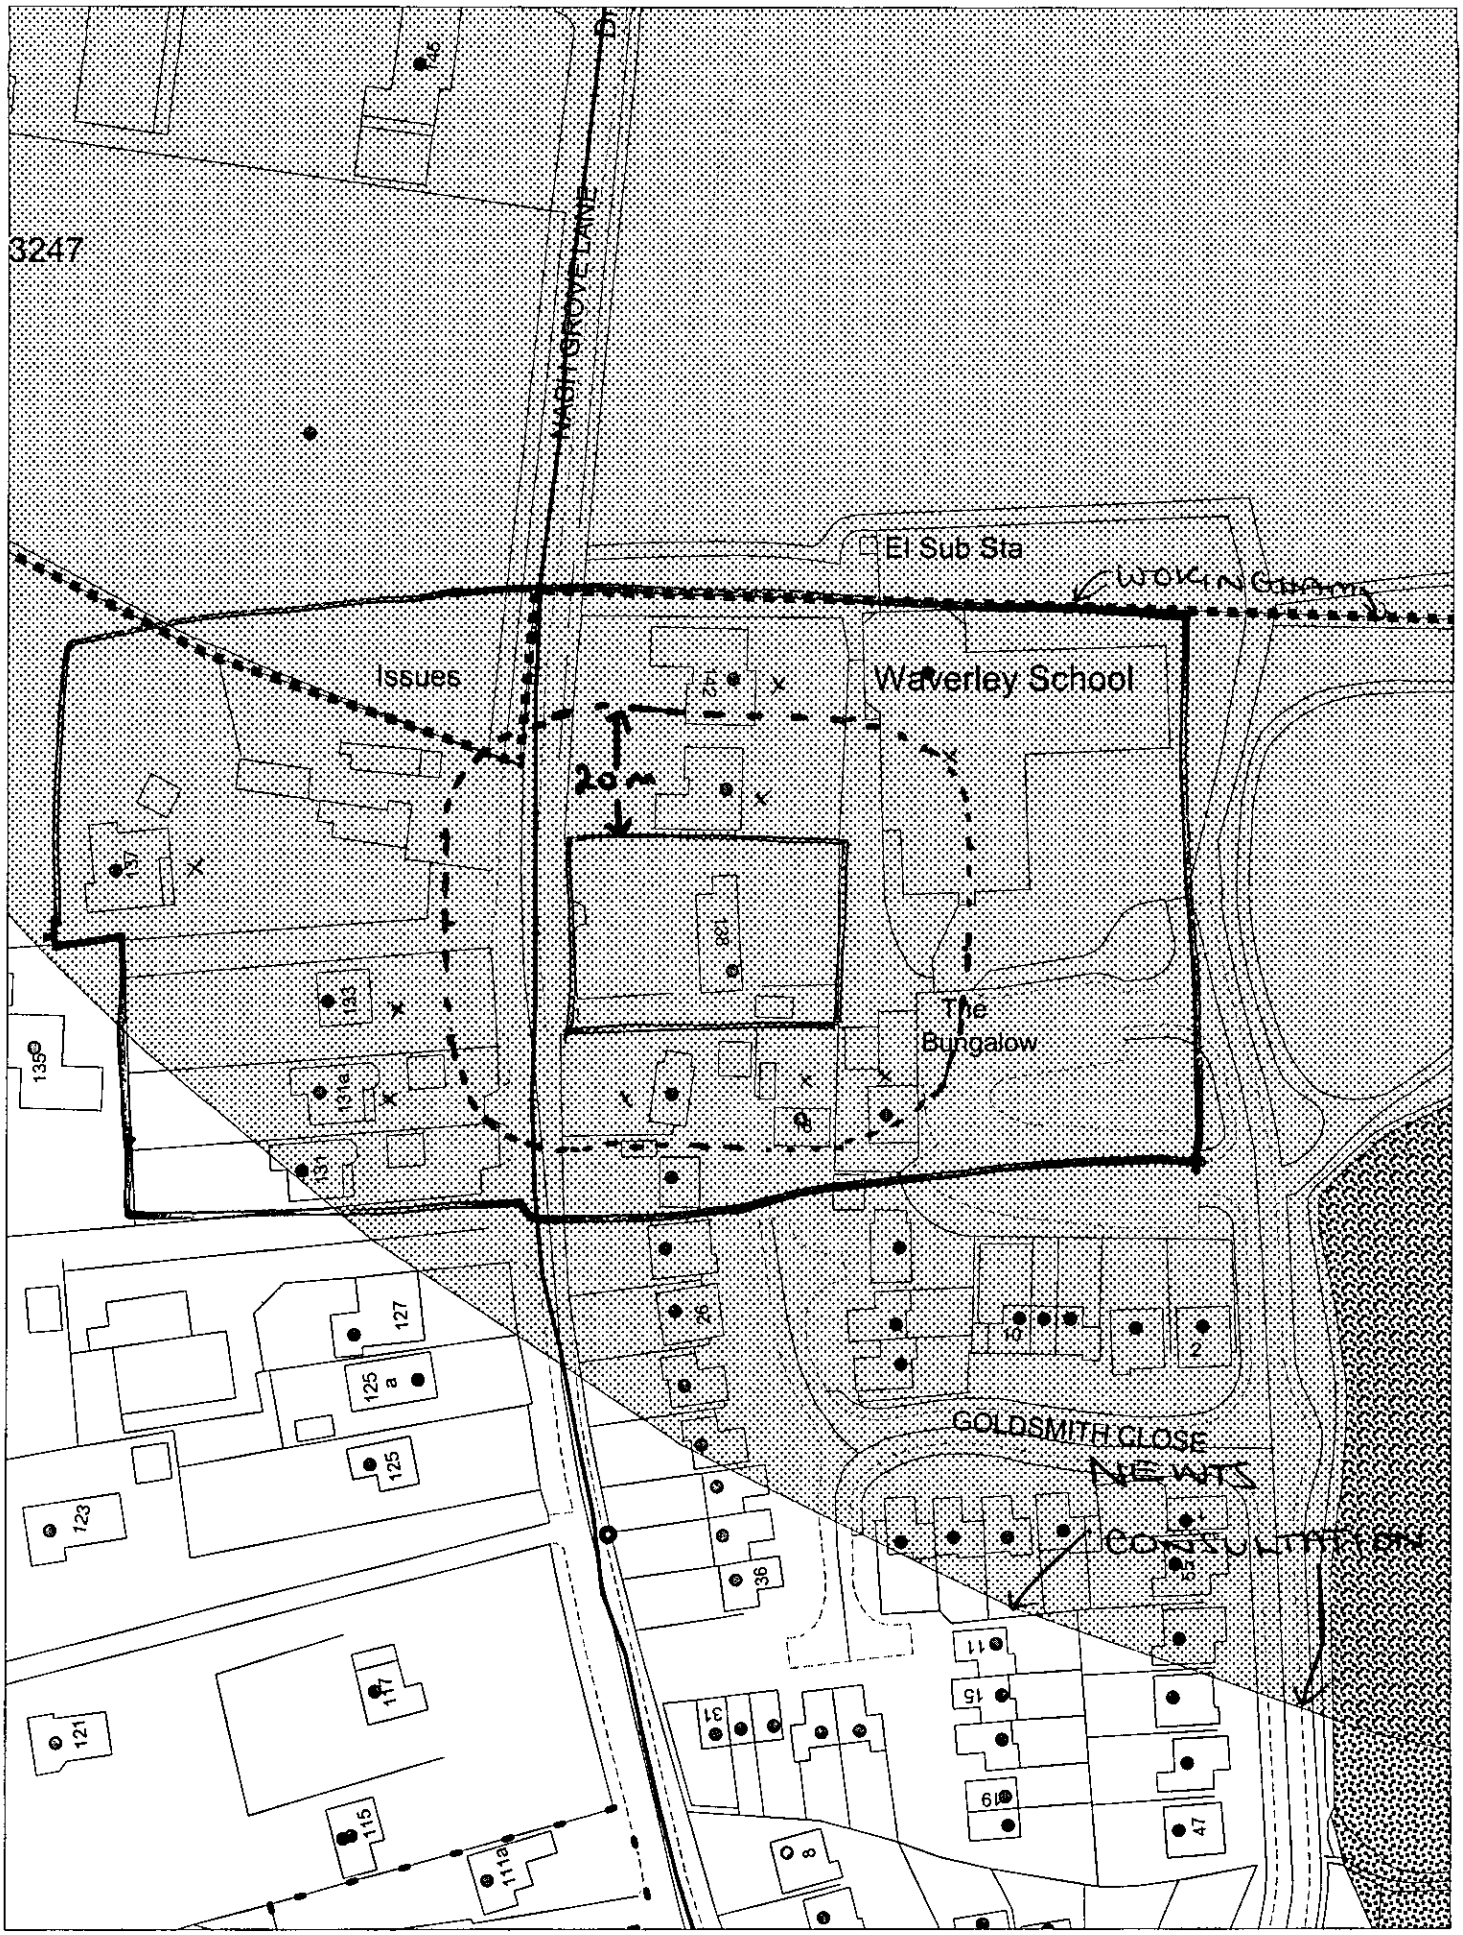

This map is based upon Ordnance Survey material with the permission of Ordnance Survey on behalf of the Controller of HMSO. © Crown Copyright.
Unauthorised reproduction infringes Crown Copyright and may lead to prosecution or civil proceedings.Wokingham District Council Licence LA086134

Development Control,Wokingham District Council.
19 December 2002

Scale: 1 : 1250

Notes

All dimensions and levels on site are to be checked prior to commencement of work.

This drawing is the copyright of The Edwards Irish Partnership.

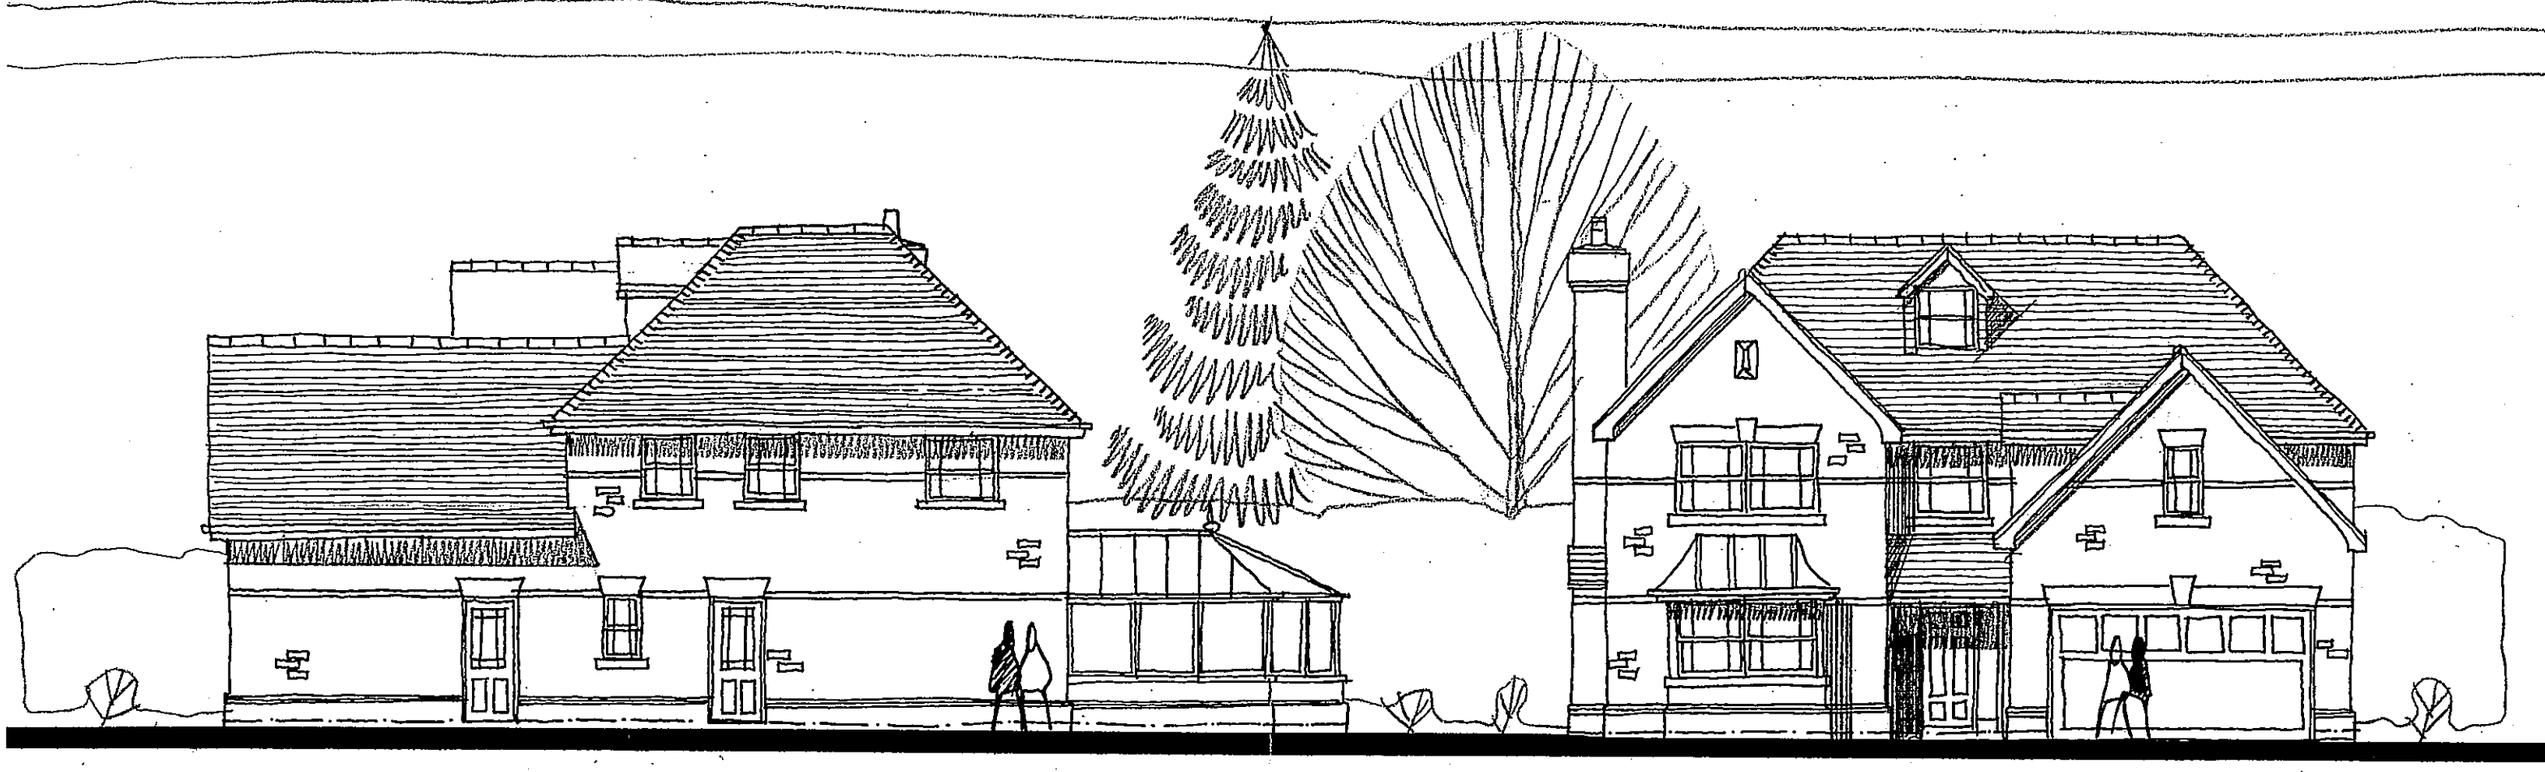

SIDE ELEVATION

FRONT ELEVATION

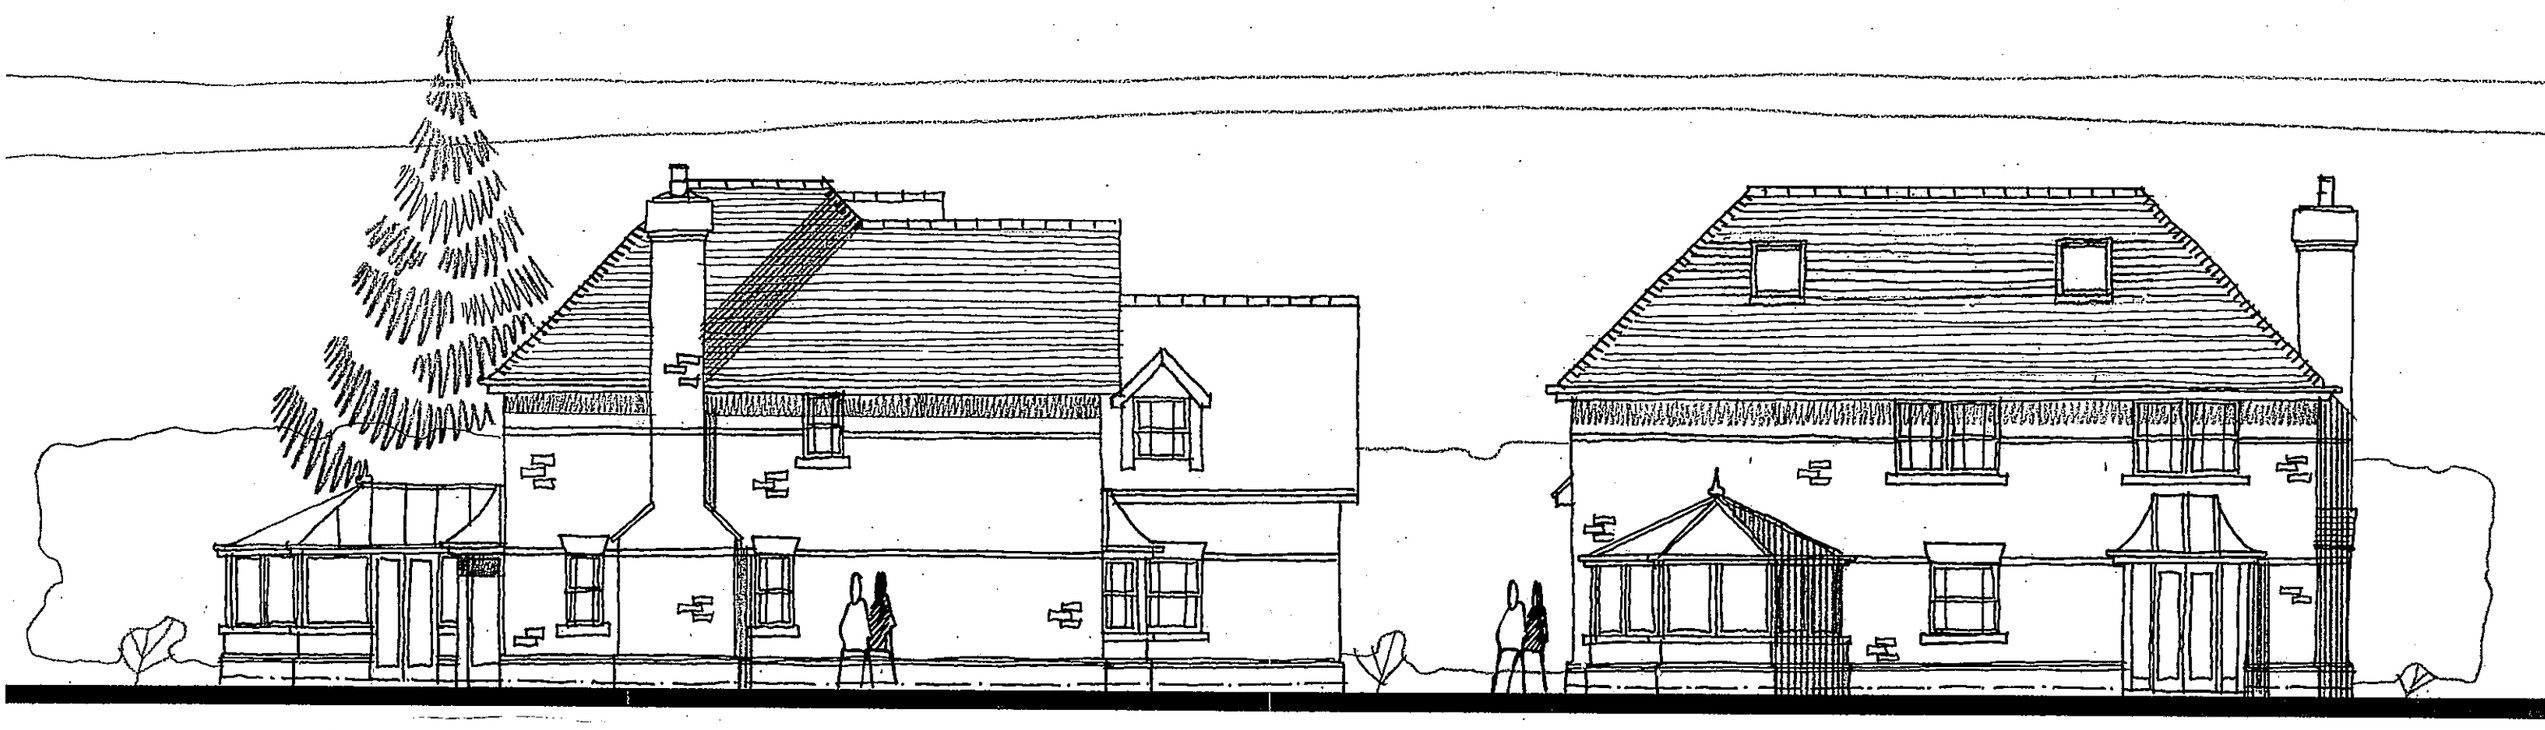

SIDE ELEVATION

REAR ELEVATION

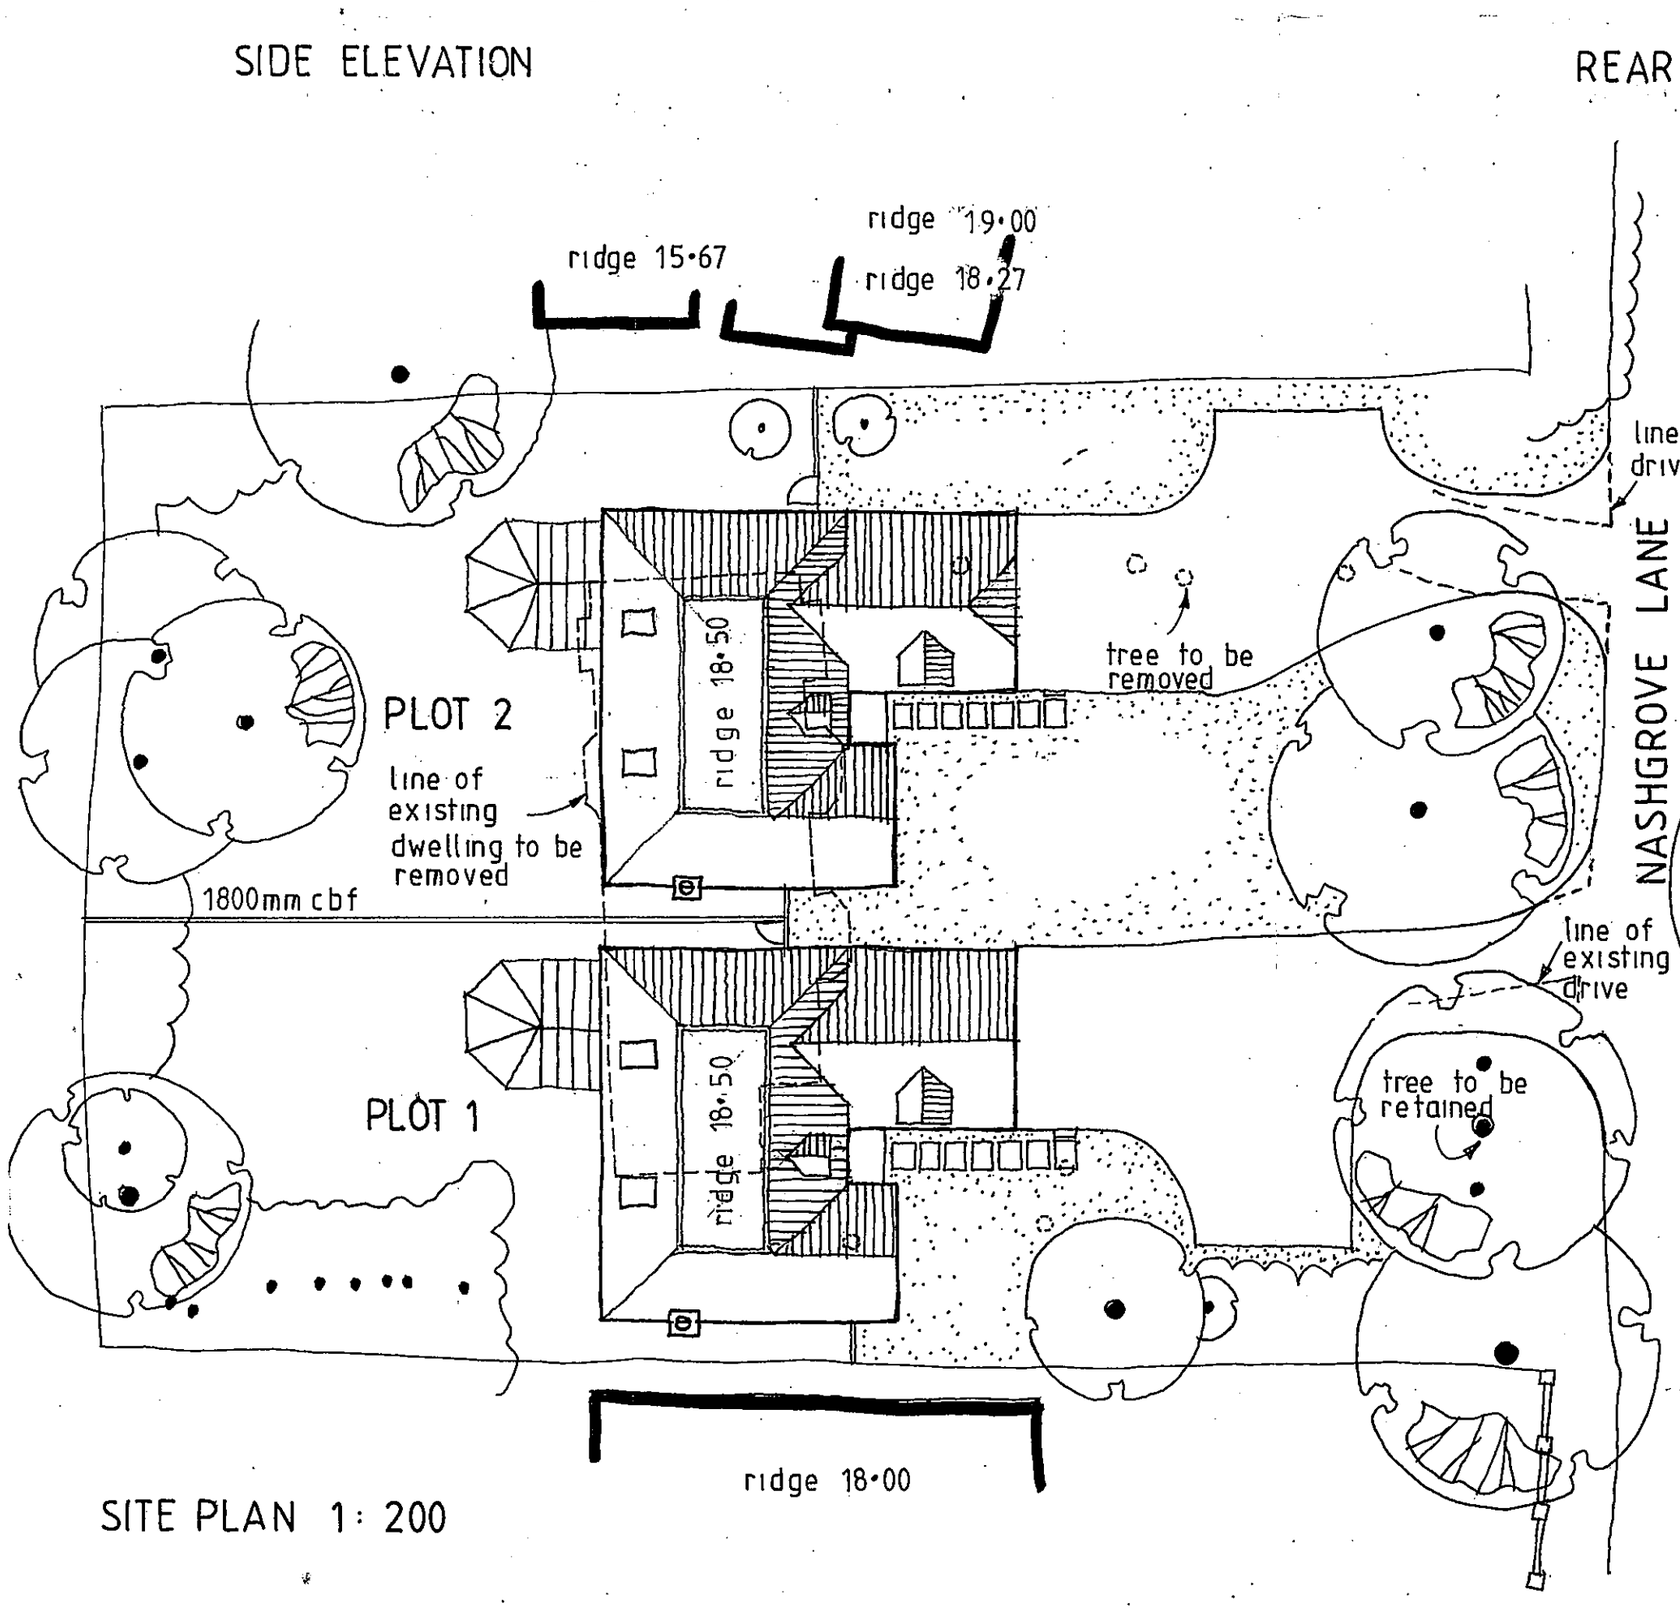

SITE PLAN 1 : 200

13.DEC.2002 6193

REV A : GENERAL REVISIONS 12/02

Project

138 NASHGROVE LANE
WOKINGHAM
BERKS

Client

BAYWORTH LTD

Drawing

ELEVATIONS PLOT 1
SITE PLAN

Scale 1:100 1:200

Date 11/02

The Edwards Irish Partnership
Architects & Surveyors
36 Langborough Road, Wokingham, Berks. RG40 2BT
Tel: 0118-989-4403 Fax: 0118-989-4383 E-mail: the.eip@virgin.net

Job 1559 Dwg. 02A

Rapidos DS (UK) 99811

08/4/03

Notes

All dimensions and levels on site are to be checked prior to commencement of work.

This drawing is the copyright of The Edwards Irish Partnership.

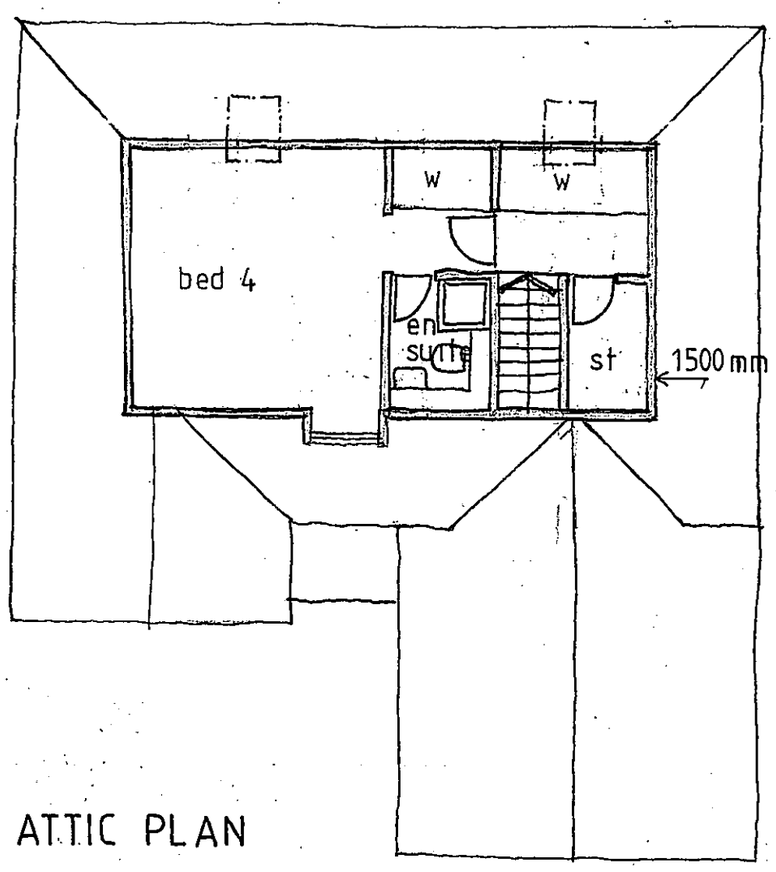

ATTIC PLAN

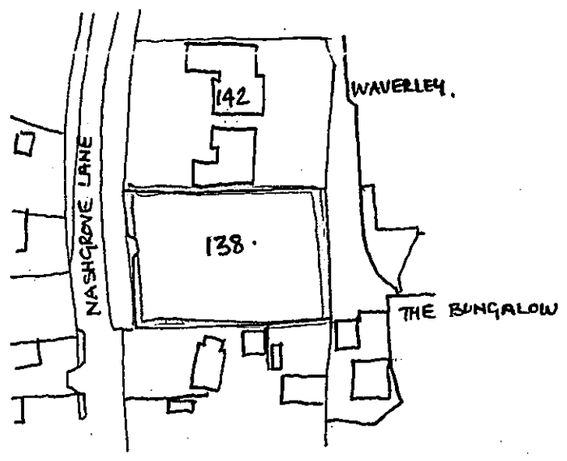

N

LOCATION PLAN 1:1250

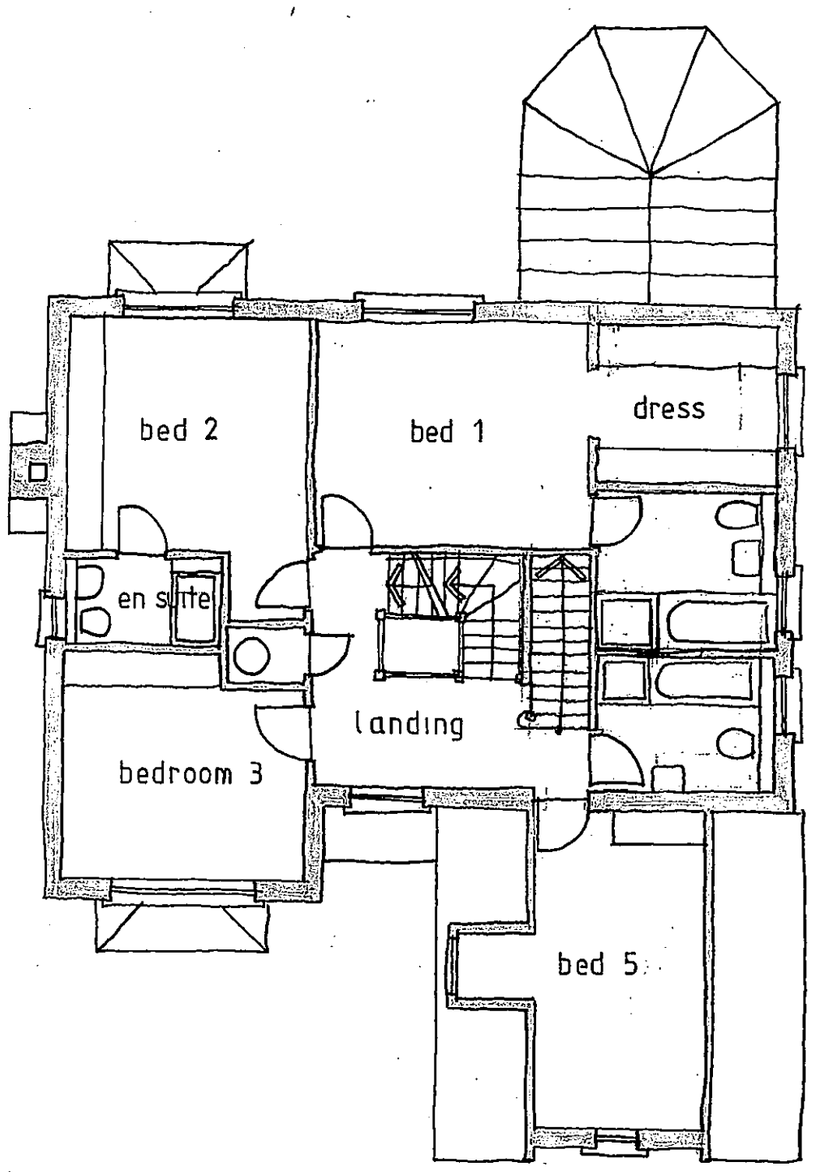

FIRST FLOOR PLAN

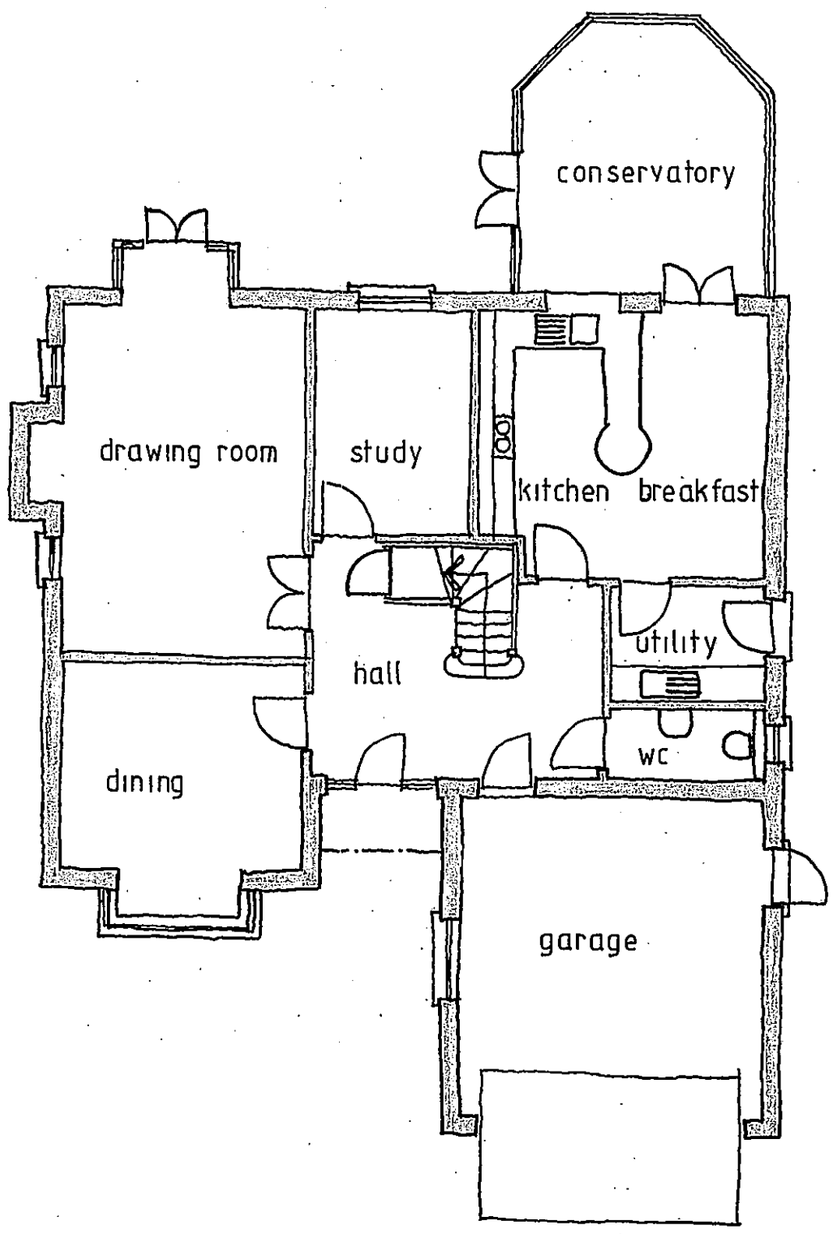

GROUND FLOOR PLAN

13.DEC.2002 8103

13.DEC.2002 8103

13.DEC.2002 8103

REV A: GENERAL REVISIONS 12/02

Project

138 NASHGROVE LANE
WOKINGHAM
BERKS

Client

BAYWORTH LTD

Drawing

PLOTS 1 AND 2
FLOOR PLANS

Scale 1 100

Date 11 / 02

The Edwards Irish Partnership
Architects & Surveyors
36 Langborough Road, Wokingham, Berks. RG40 2BT
Tel: 0118-989-4403 Fax: 0118-989-4383 E-mail: the.eip@virgin.net

Job 1559 Dwg. 01A

Rapidos DS (UK) 89811

8/4/03

Notes

All dimensions and levels on site are to be checked prior to commencement of work.

This drawing is the copyright of The Edwards Irish Partnership.

SIDE ELEVATION

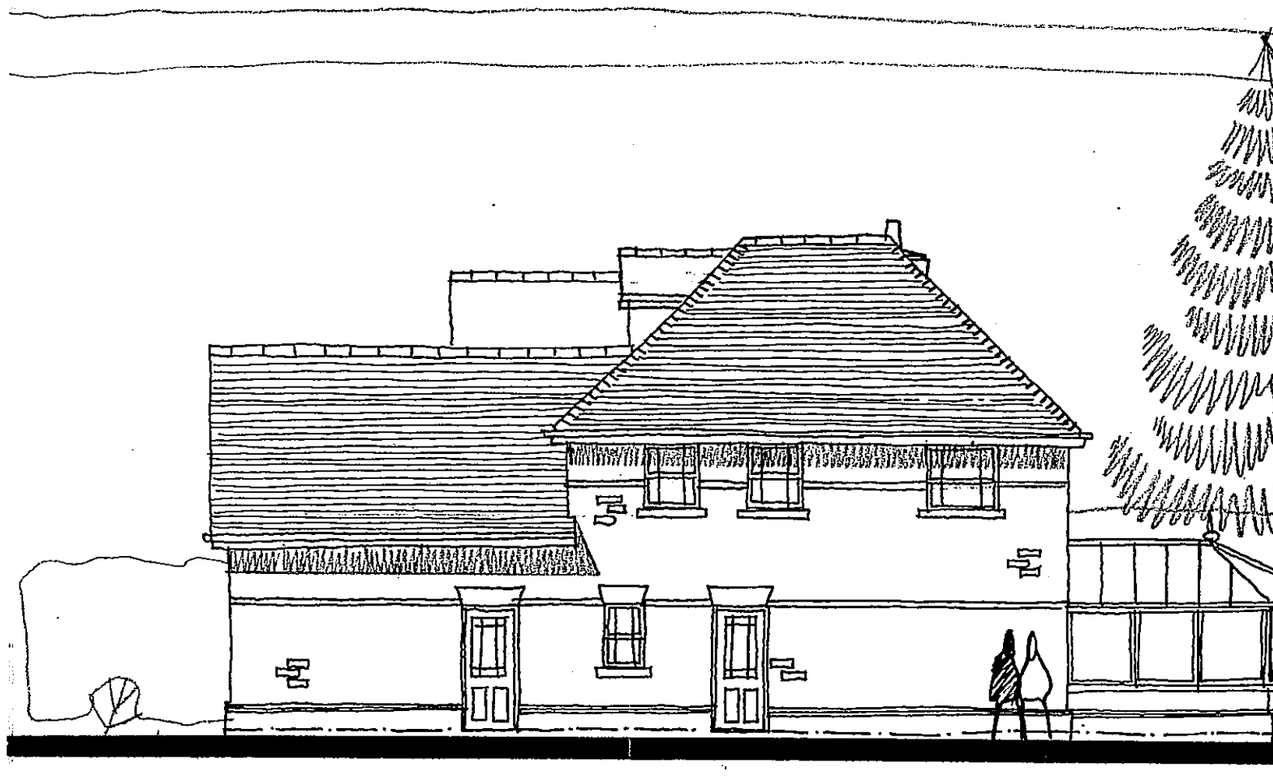

FRONT ELEVATION

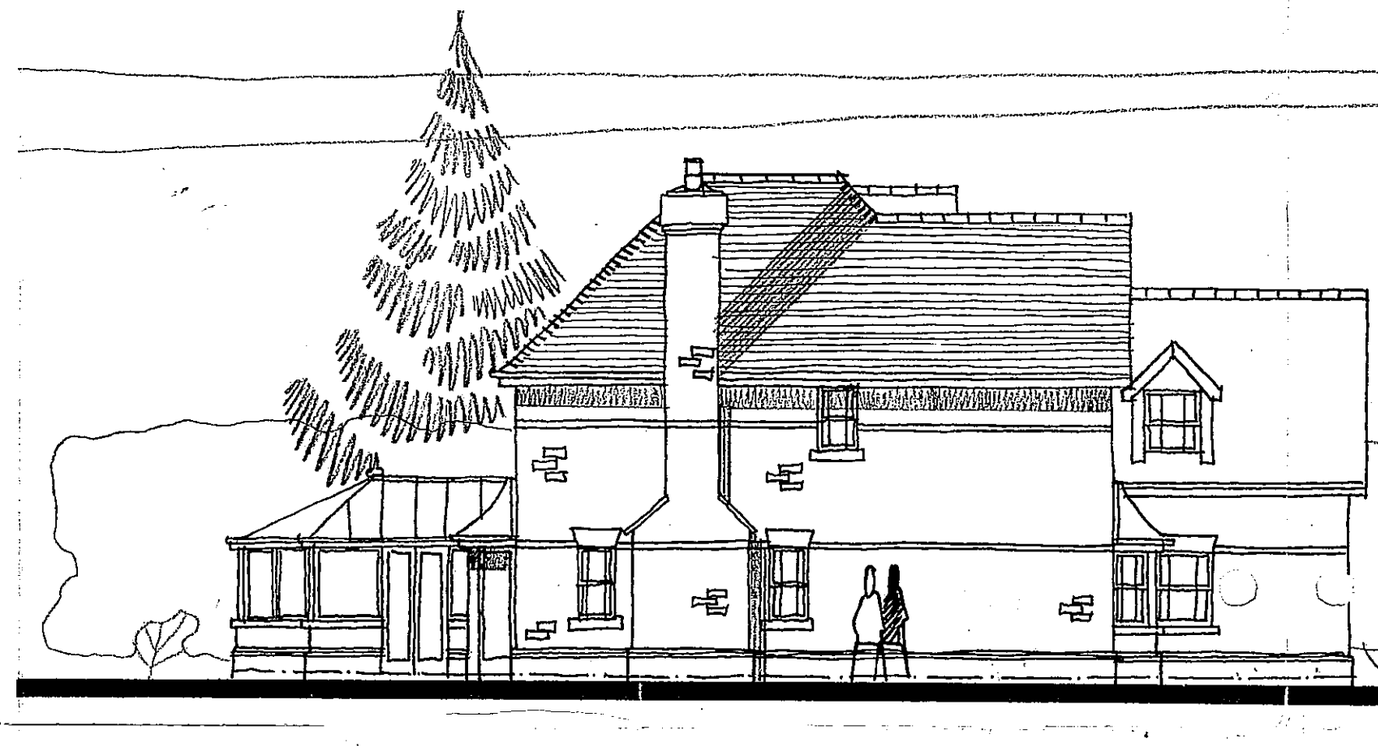

SIDE ELEVATION

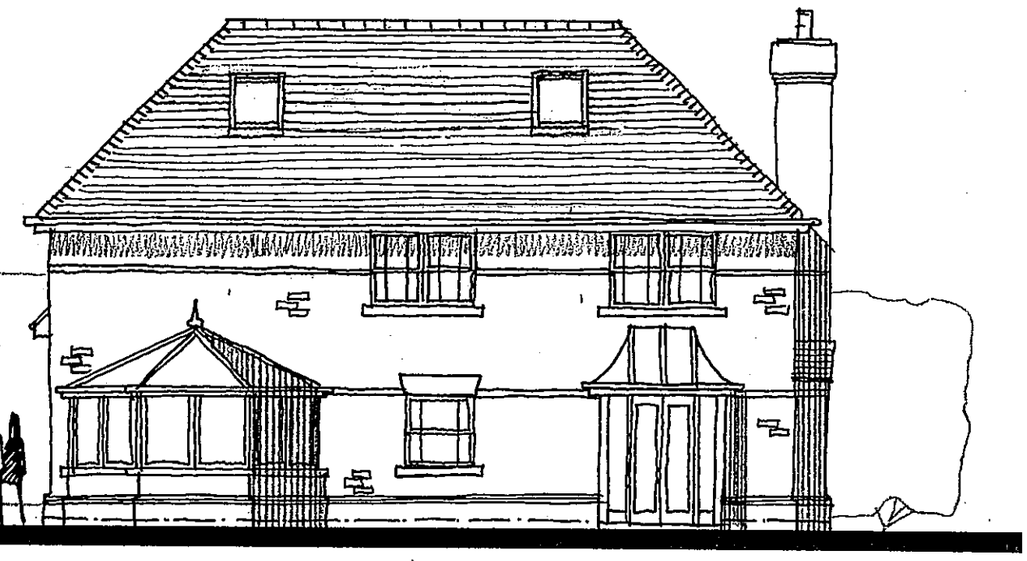

REAR ELEVATION

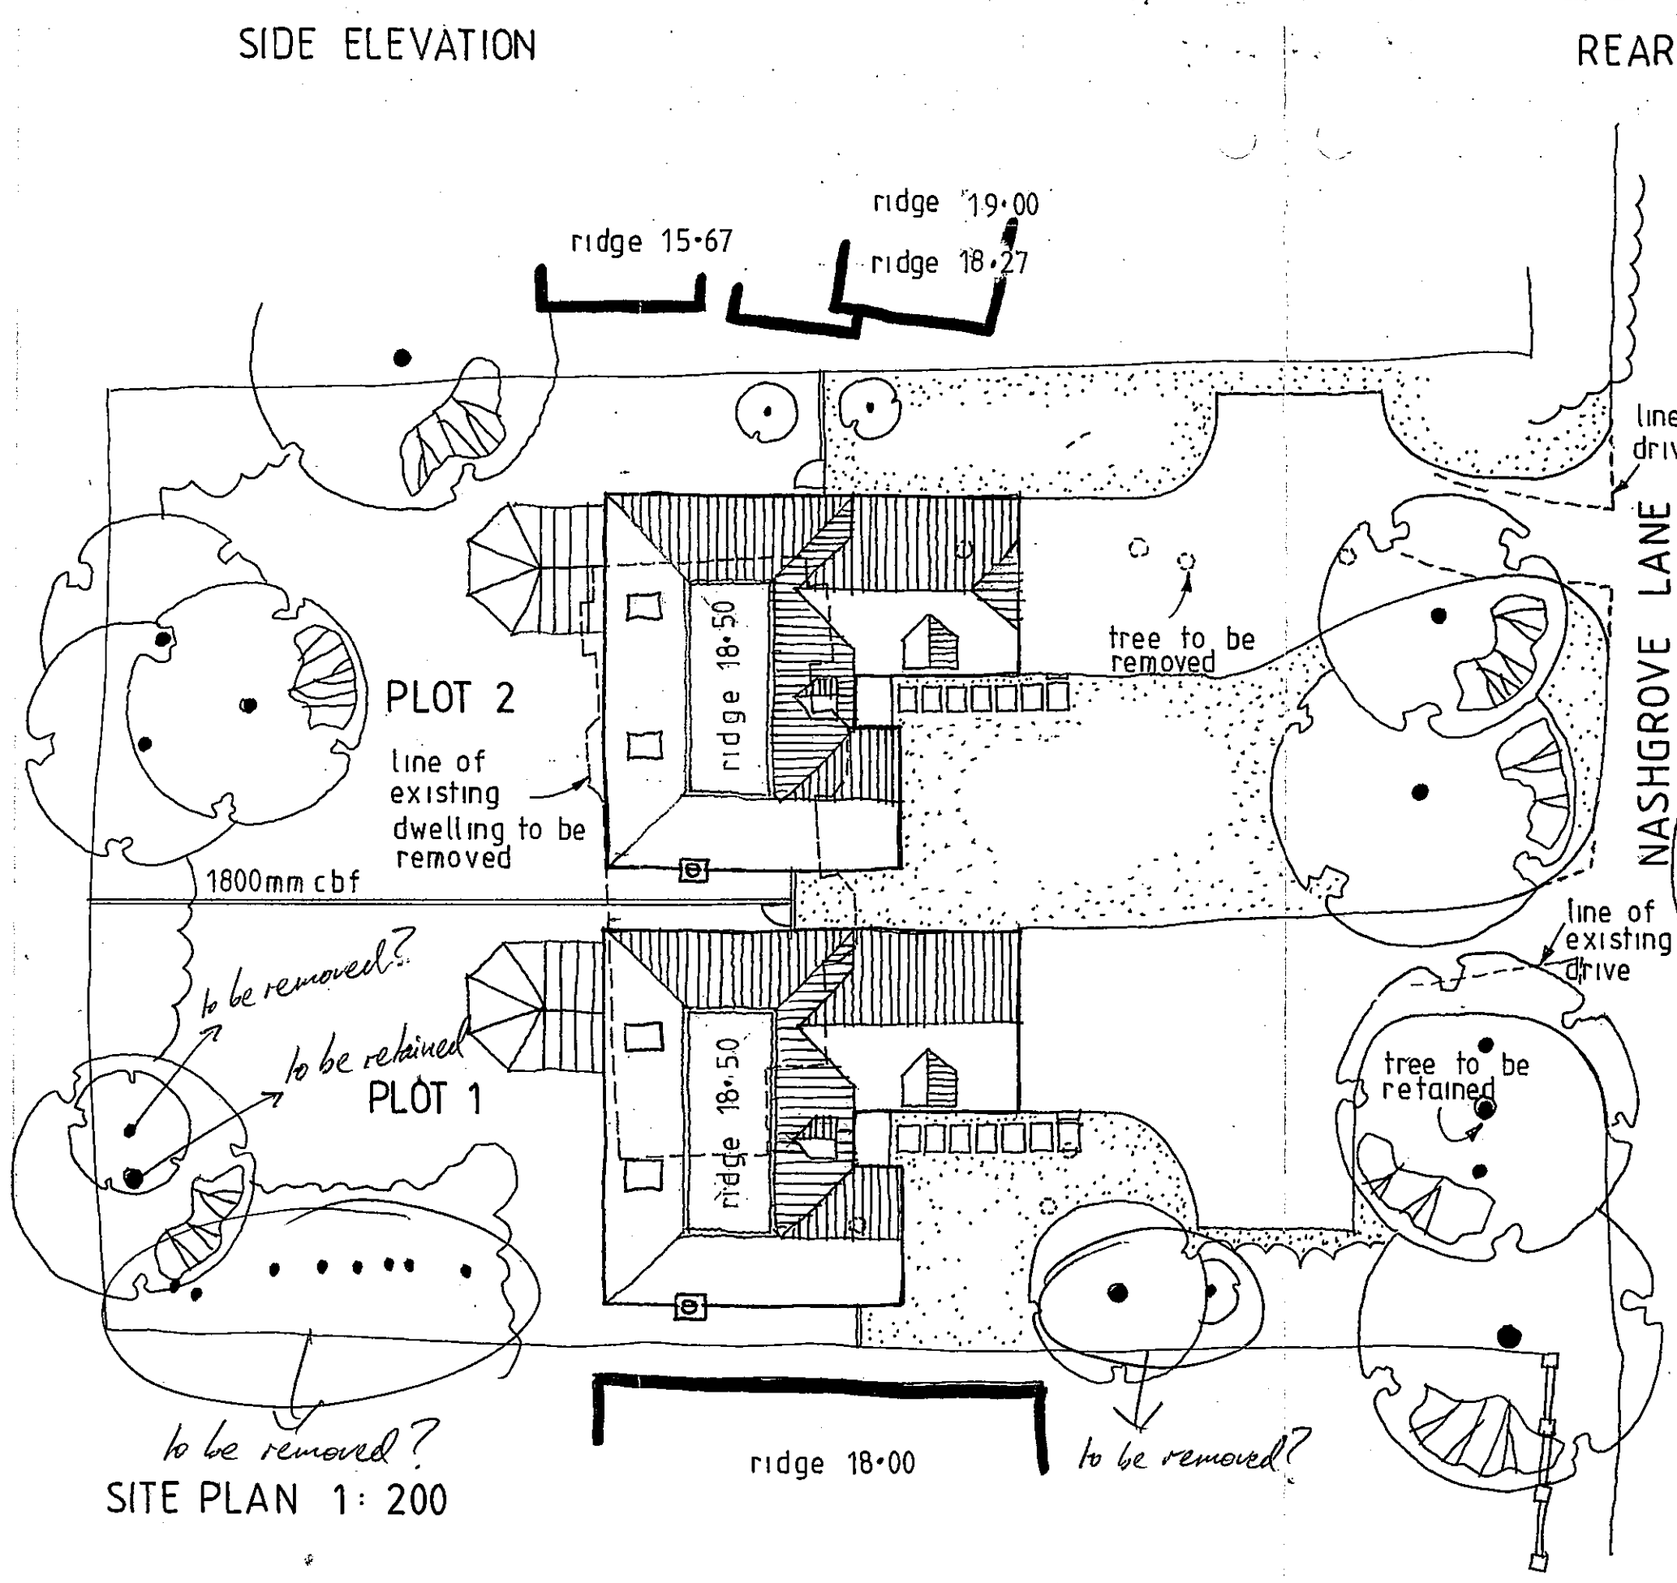

SITE PLAN 1 : 200

RE: Application to remove above trees.

REV A : GENERAL REVISIONS 12/02.

Project

138 NASHGROVE LANE
WOKINGHAM
BERKS

PLANNING SERVICES HPT
POL TI
DC EN
APP
CS
27 APR 200
COPIES TO: ACS
FILE:

Client

BAYWORTH LTD

Drawing

ELEVATIONS PLOT 1
SITE PLAN

Scale 1:100 1:200

Date 11/02

The Edwards Irish Partnership
Architects & Surveyors
36 Langborough Road, Wokingham, Berks. RG40 2BT
Tel: 0118-989-4403 Fax: 0118-989-4383 E-mail: the.eip@virgin.net

Job 1559 Dwg. 02A

Rapidos DS (UK) 99811

Notes

All dimensions and levels on site are to be checked prior to commencement of work.

This drawing is the copyright of The Edwards Irish Partnership.

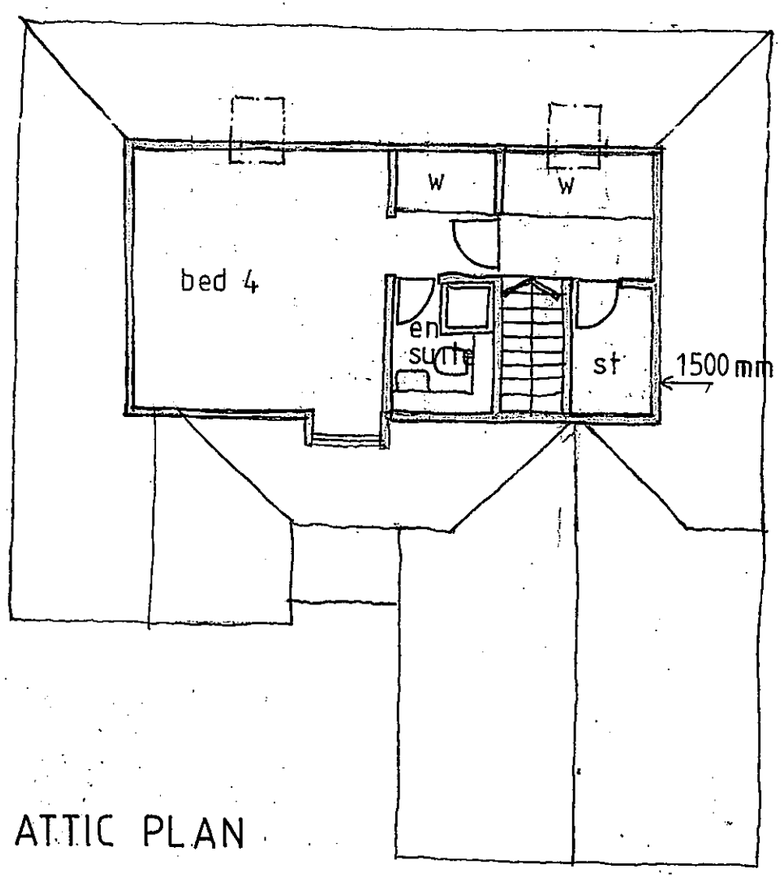

ATTIC PLAN

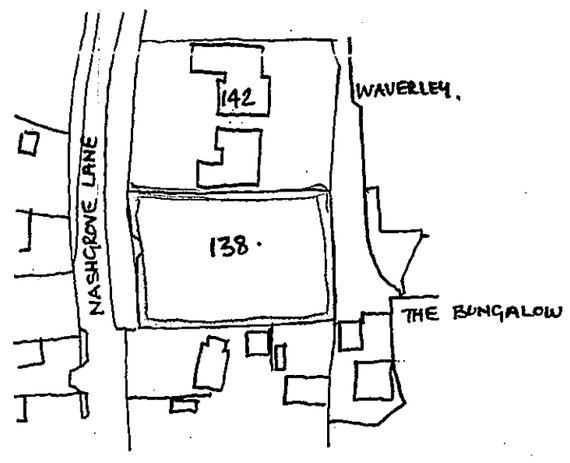

N

LOCATION PLAN 1:1250

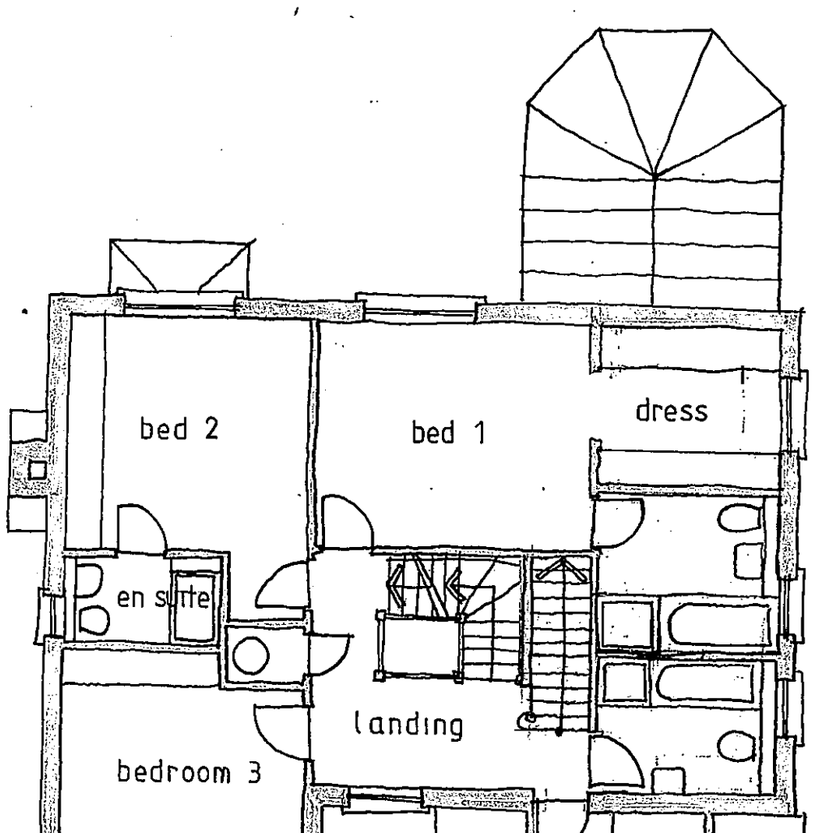

FIRST FLOOR PLAN

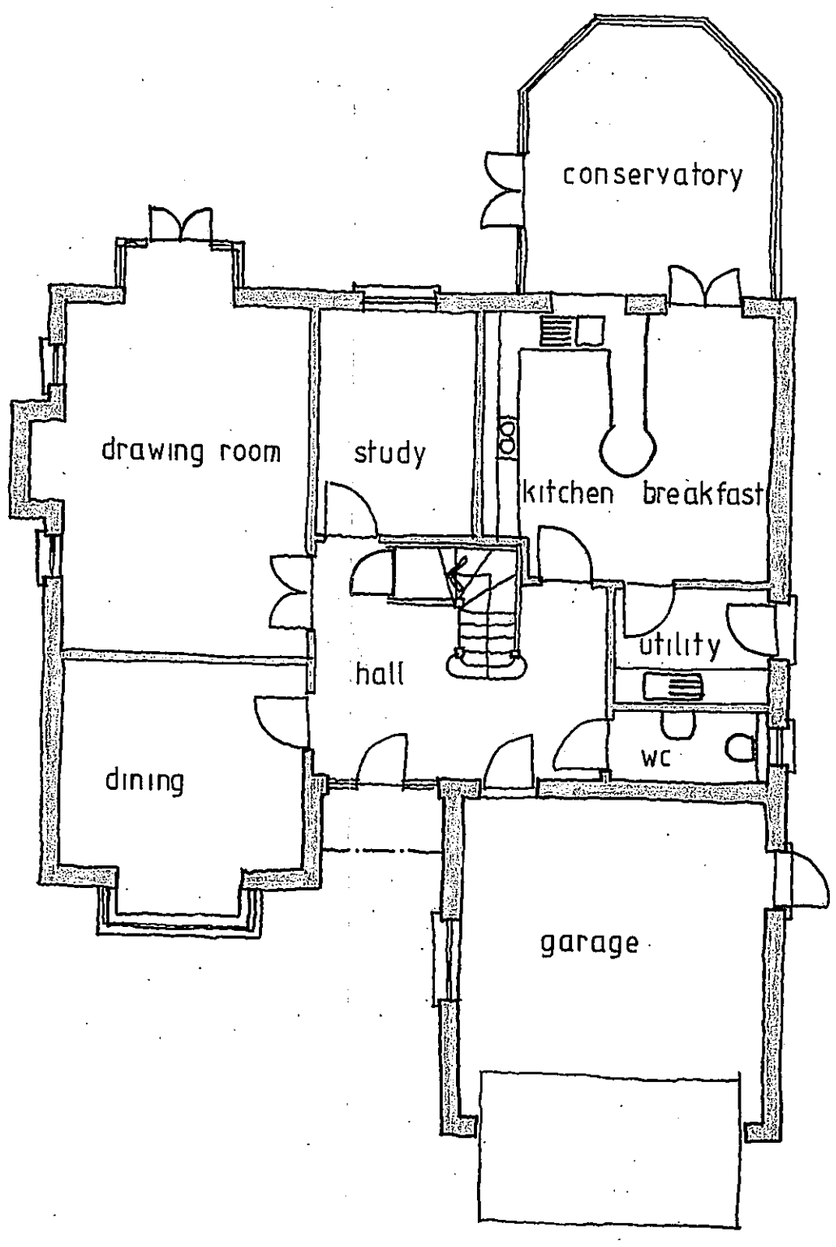

GROUND FLOOR PLAN

13.DEC.2002 8193

REV A: GENERAL REVISIONS 12/02

Project

138 NASHGROVE LANE
WOKINGHAM
BERKS

Client

BAYWORTH LTD

Drawing

PLOTS 1 AND 2
FLOOR PLANS

Scale 1 100

Date 11 / 02

The Edwards Irish Partnership
Architects & Surveyors
36 Langborough Road, Wokingham, Berks. RG40 2BT
Tel: 0118-989-4403 Fax: 0118-989-4383 E-mail: the.eip@virgin.net

Job 1559 Dwg. 01A

Rapidos DS (UK) 99811

Notes

All dimensions and levels on site are to be checked prior to commencement of work.

This drawing is the copyright of The Edwards Irish Partnership.

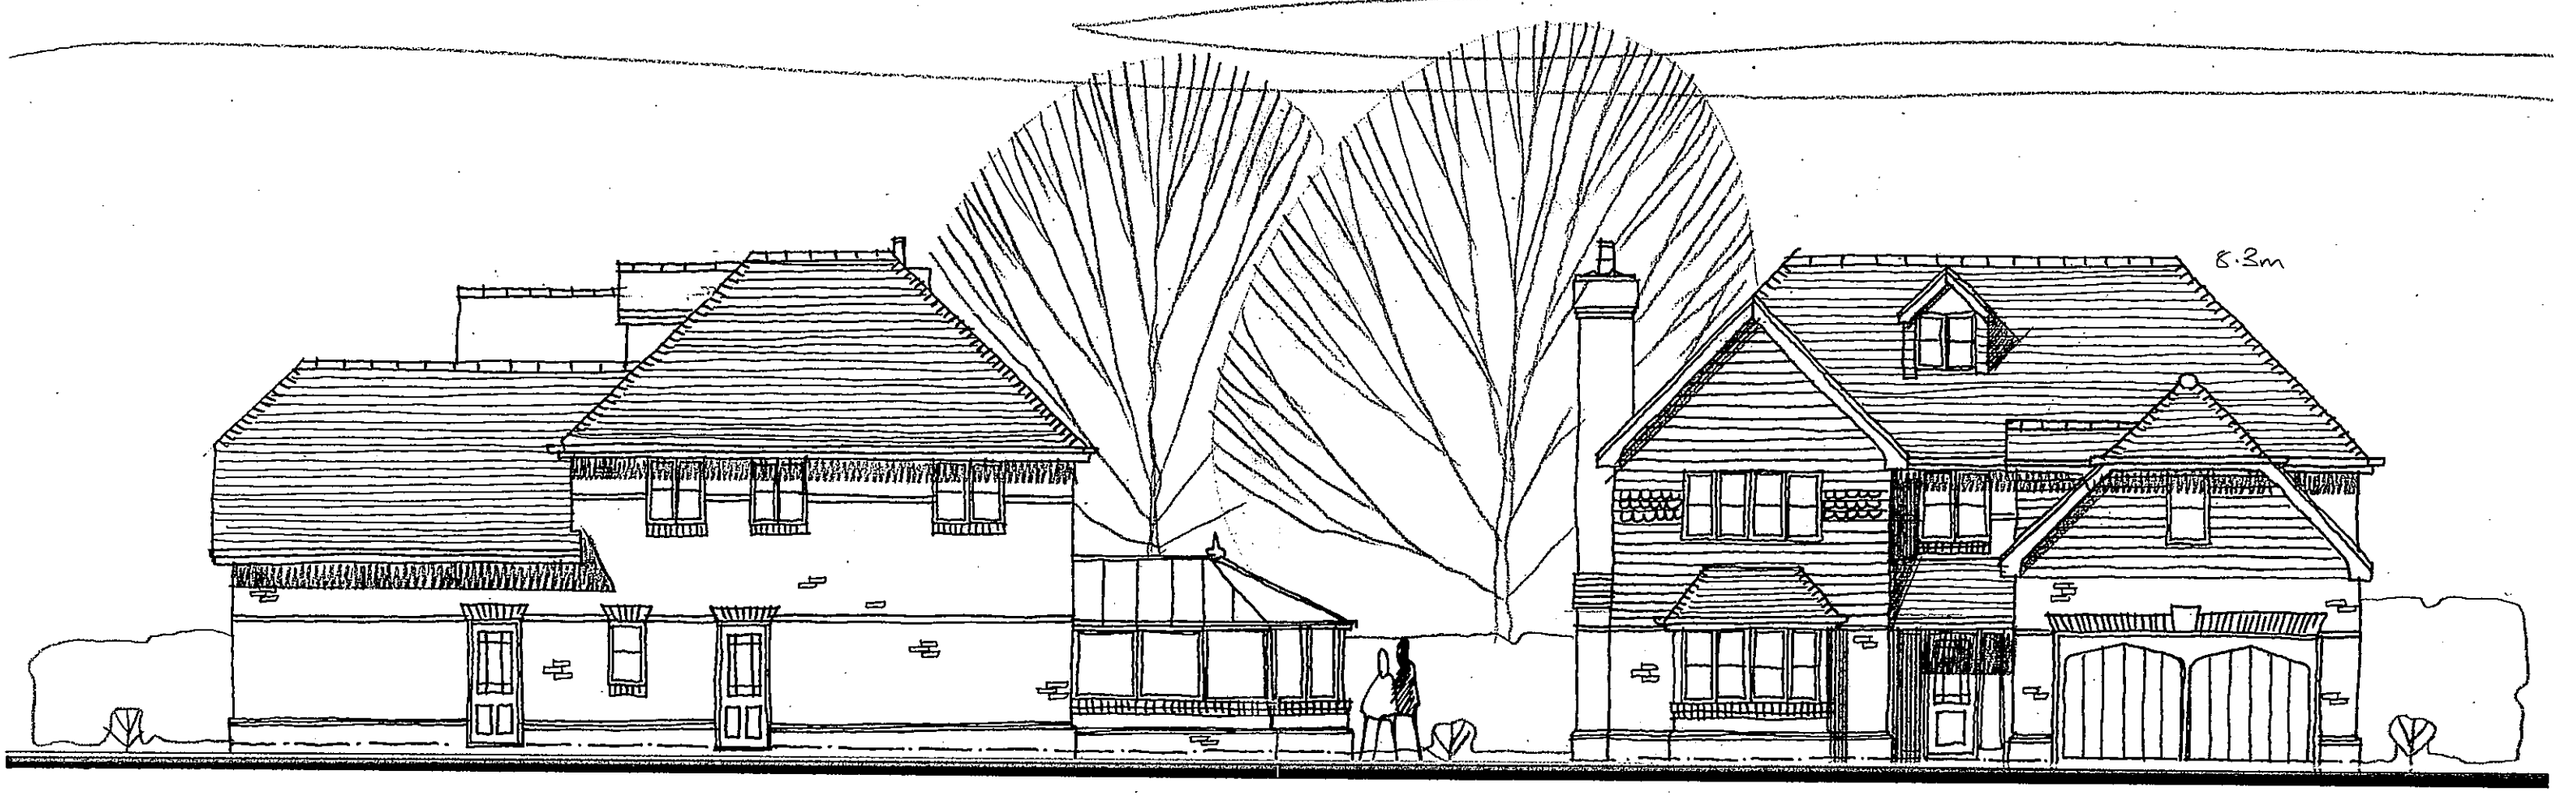

SIDE ELEVATION

FRONT ELEVATION



SIDE ELEVATION

REAR ELEVATION

16 DEC 2002 6193

Project

138 NASHGROVE LANE
WOKINGHAM
BERKS

Client

BAYWORTH LTD

Drawing

ELEVATIONS PLOT 2

Scale 1:100

Date 12/02

The Edwards Irish Partnership
Architects & Surveyors
36 Langborough Road, Wokingham, Berks. RG40 2BT
Tel: 0118-989-4403 Fax: 0118-989-4383 E-mail: the.eip@virgin.net

Job 1559 Dwg. 03

Rapidos DS (UK) 99811

Notes

All dimensions and levels on site are to be checked prior to commencement of work.

This drawing is the copyright of The Edwards Irish Partnership.

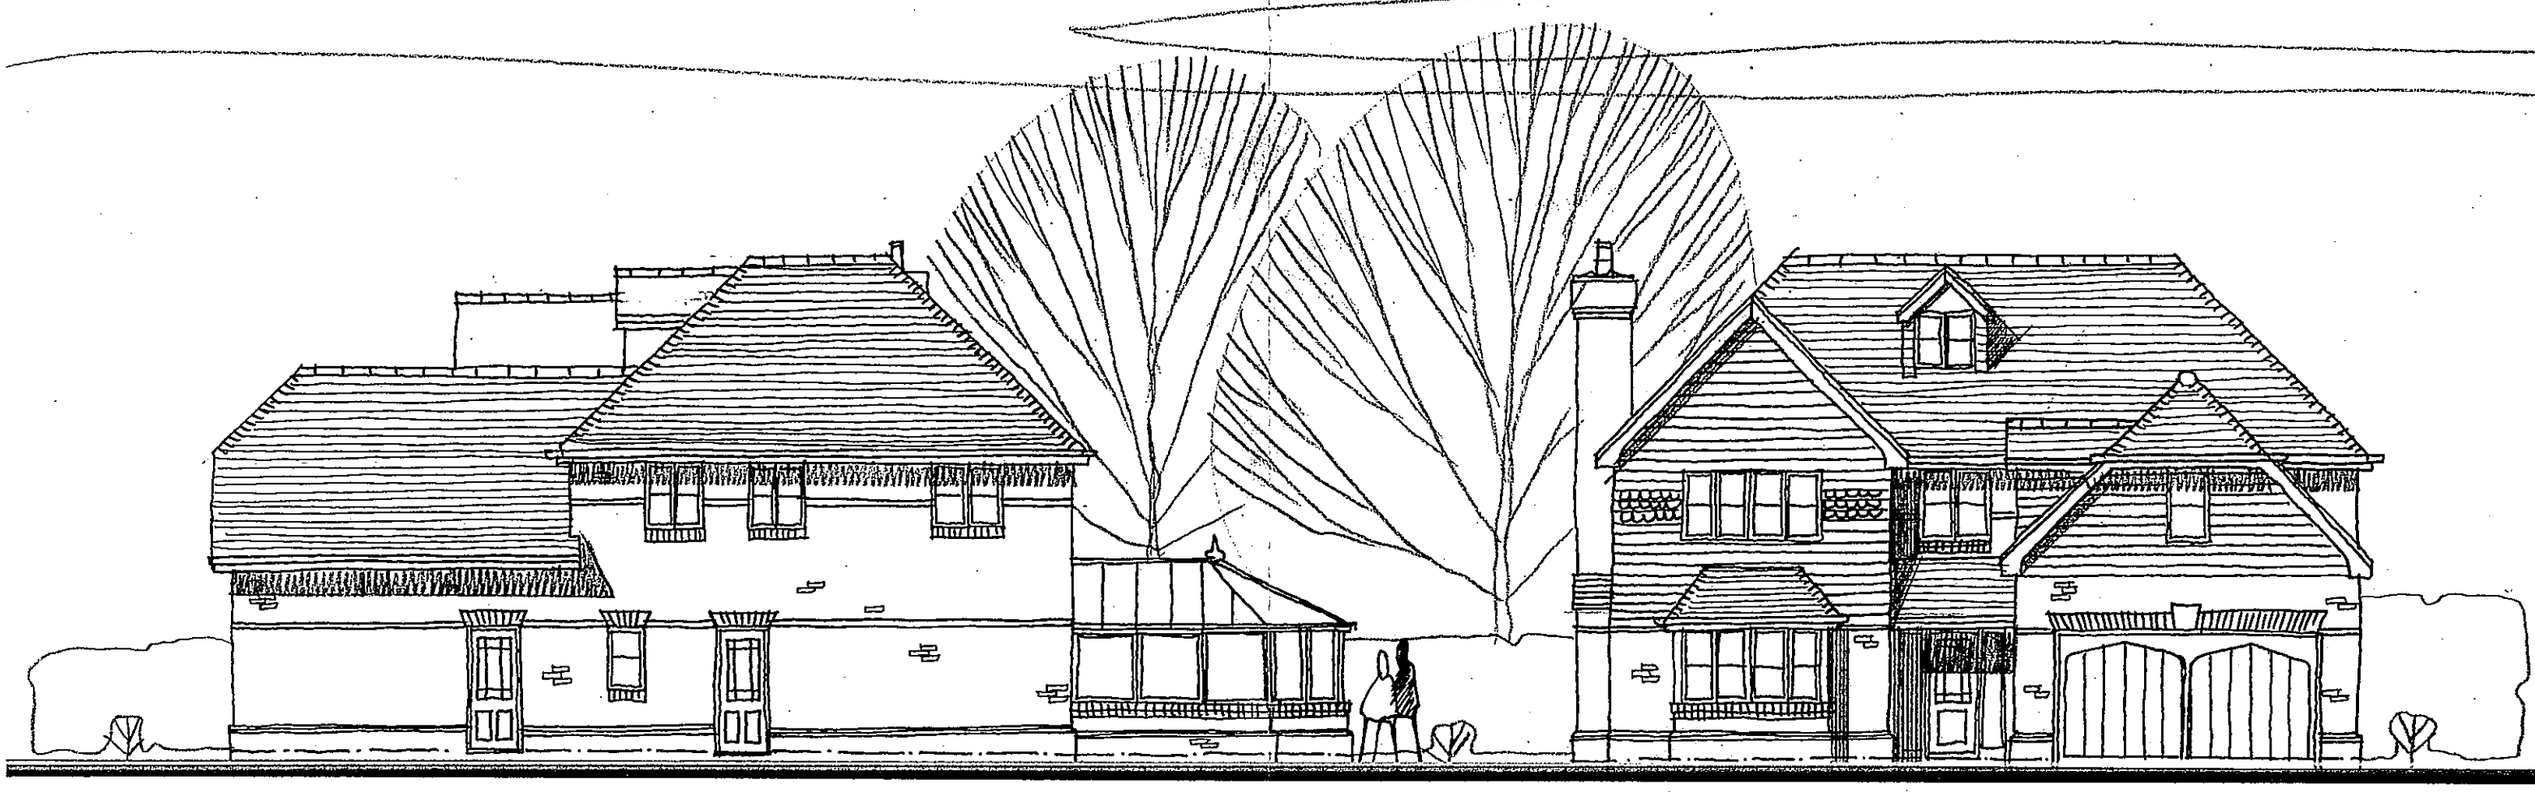

SIDE ELEVATION

FRONT ELEVATION



SIDE ELEVATION

REAR ELEVATION

13.DEC.2002 8193

Project

138 NASHGROVE LANE
WOKINGHAM
BERKS

Client

BAYWORTH LTD

Drawing

ELEVATIONS PLOT 2

Scale 1:100

Date 12/02

The Edwards Irish Partnership
Architects & Surveyors
36 Langborough Road, Wokingham, Berks. RG40 2BT
Tel: 0118-989-4403 Fax: 0118-989-4383 E-mail: the.eip@virgin.net

Job 1559 Dwg. 03

Rapidos DS (UK) 99811

9/4/03

Notes

All dimensions and levels on site are to be checked prior to commencement of work.

This drawing is the copyright of The Edwards Irish Partnership.

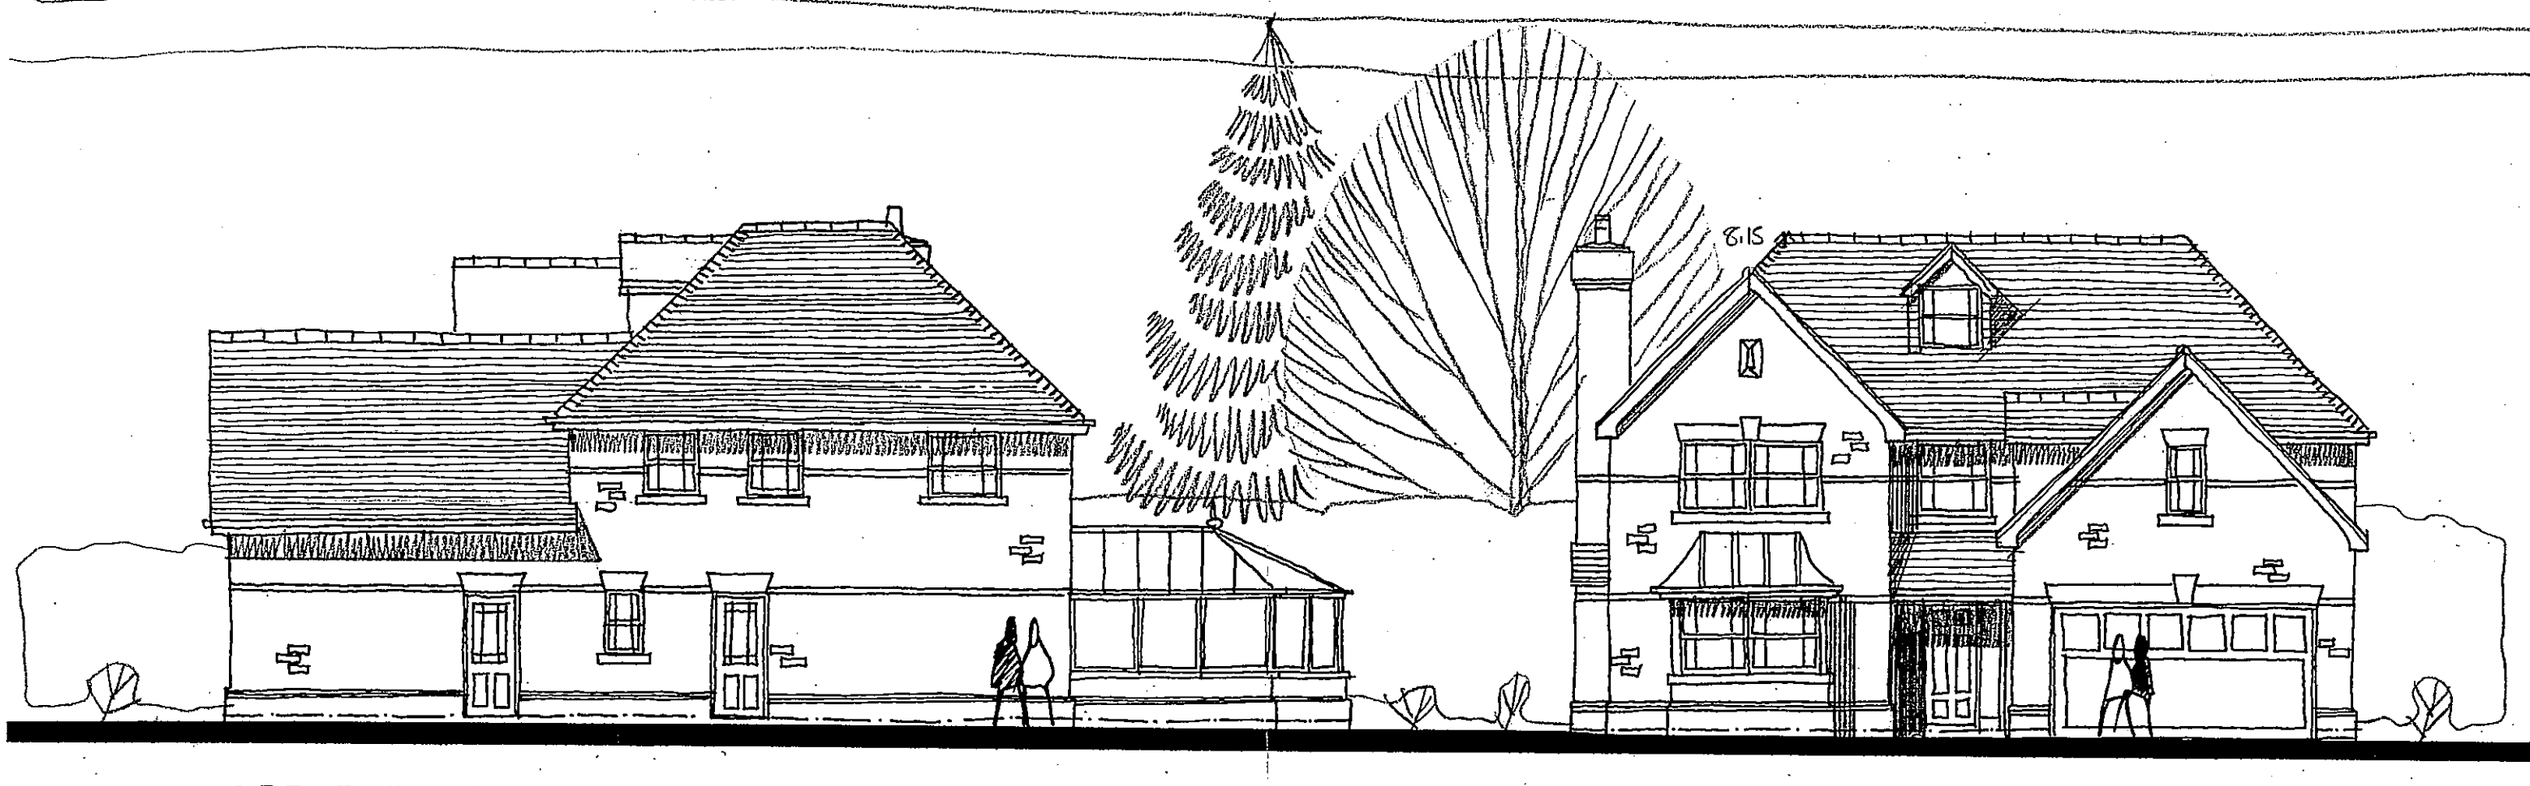

SIDE ELEVATION

FRONT ELEVATION

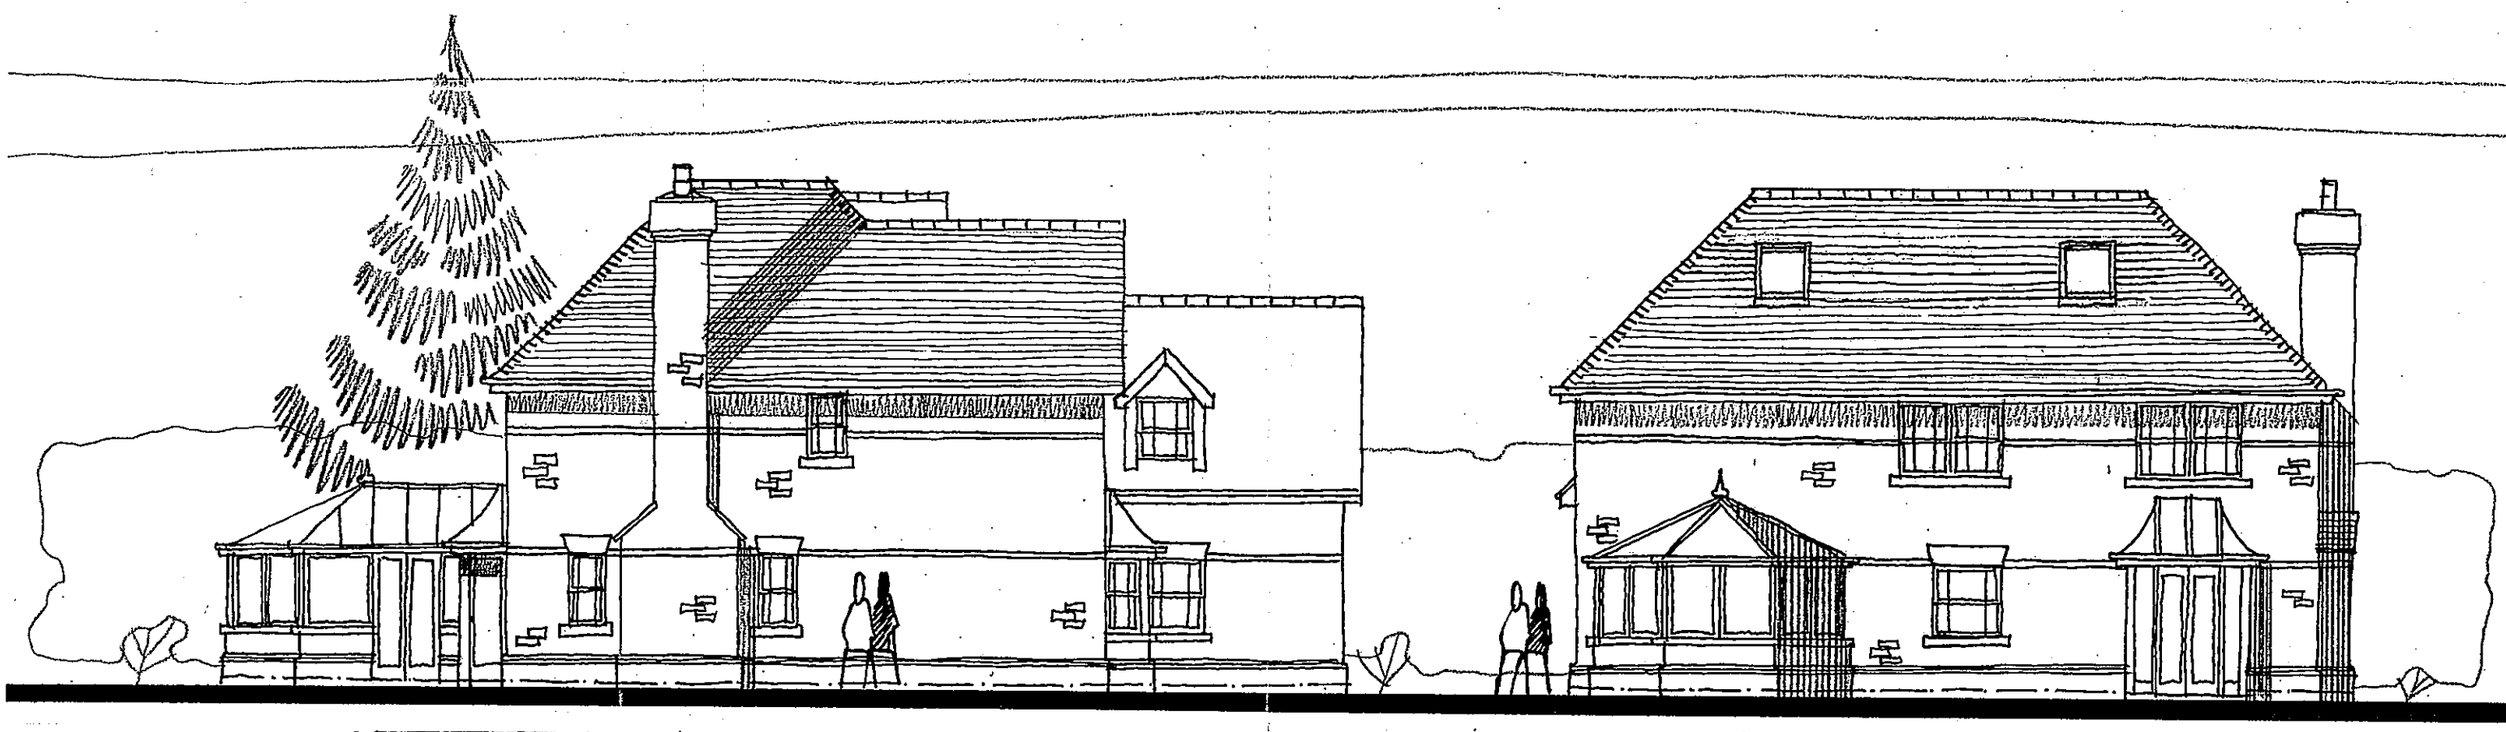

SIDE ELEVATION

REAR ELEVATION

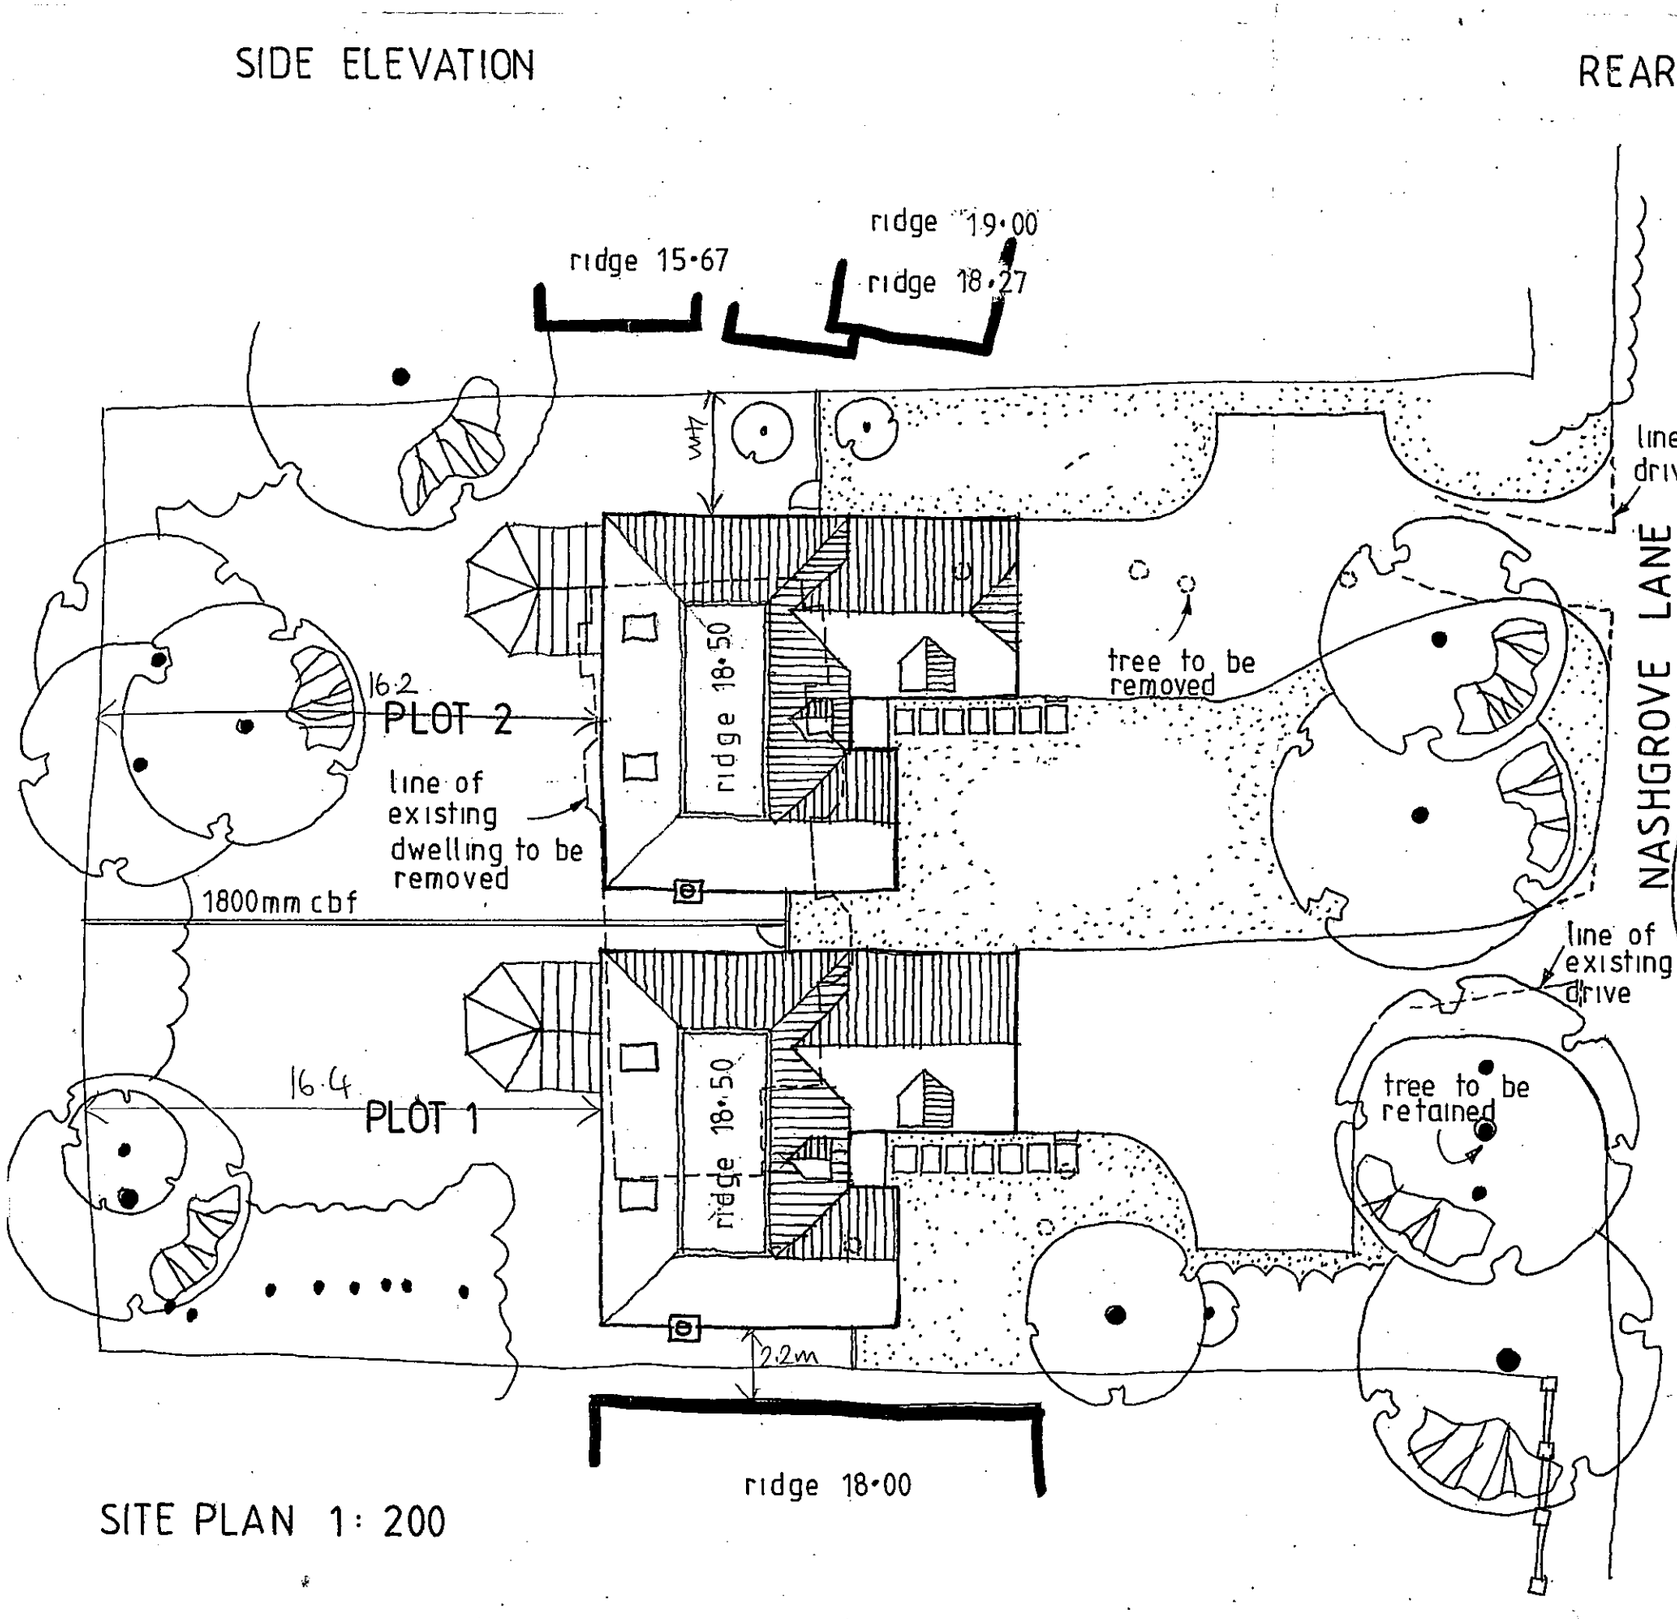

SITE PLAN 1 : 200

REV A : GENERAL REVISIONS 12/02

Project

138 NASHGROVE LANE
WOKINGHAM
BERKS

Client

BAYWORTH LTD

Drawing

ELEVATIONS PLOT 1
SITE PLAN

Scale 1:100 1:200

Date 11/02

The Edwards Irish Partnership
Architects & Surveyors
36 Langborough Road, Wokingham, Berks. RG40 2BT
Tel: 0118-989-4403 Fax: 0118-989-4383 E-mail: the.eip@virgin.net

Job 1559 Dwg. 02A

Rapidos DS (UK) 99811

Notes

All dimensions and levels on site are to be checked prior to commencement of work.

This drawing is the copyright of The Edwards Irish Partnership.

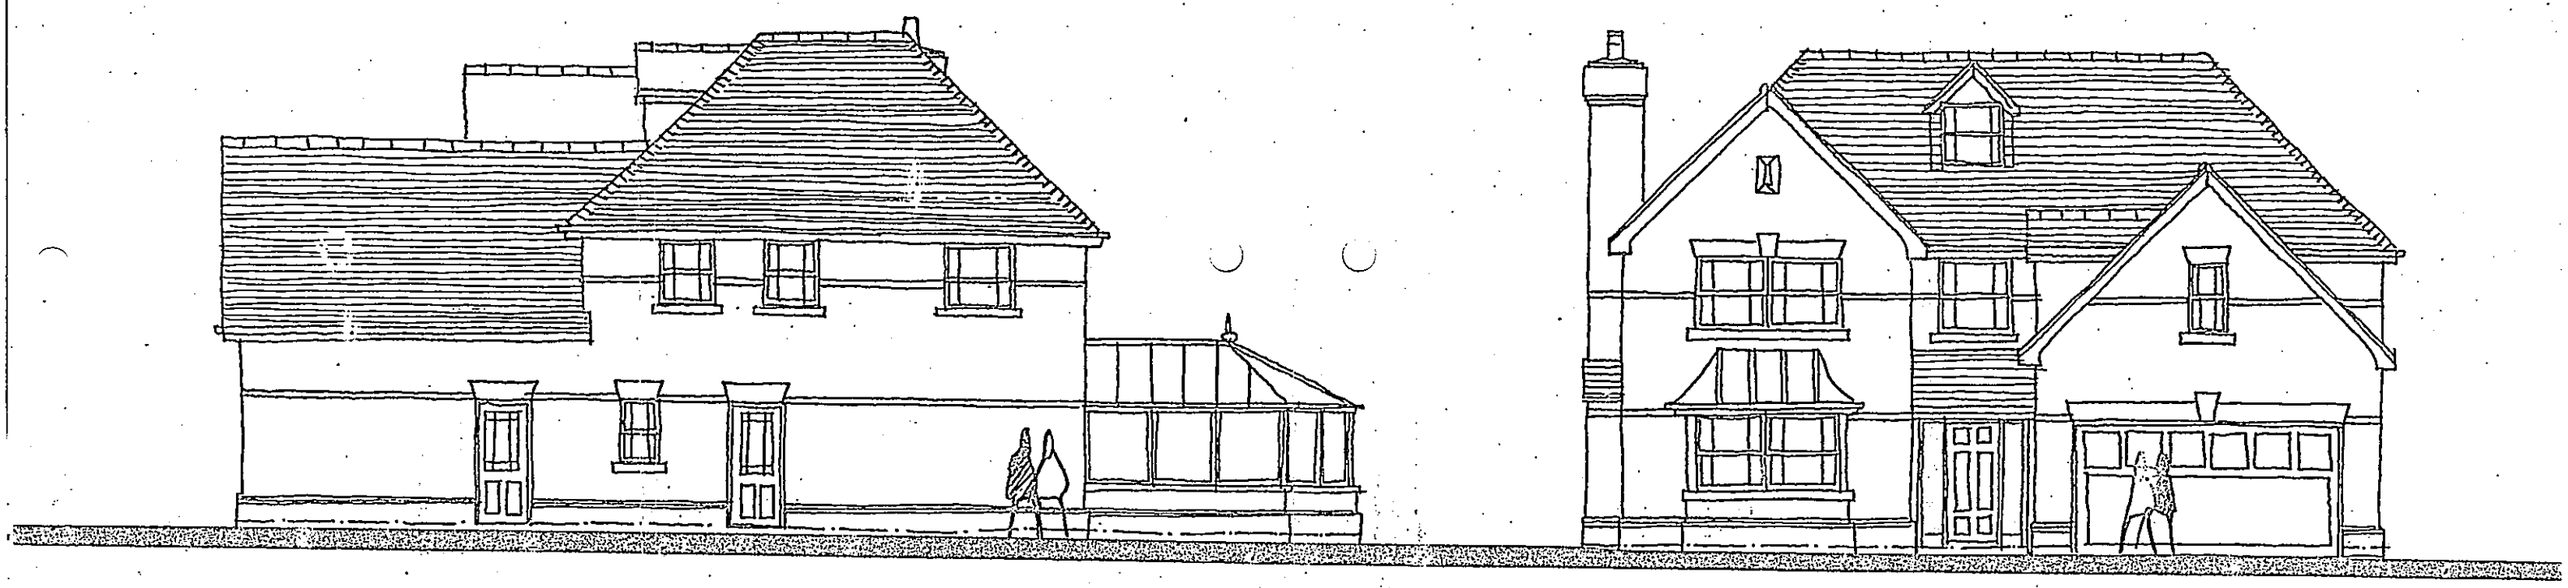

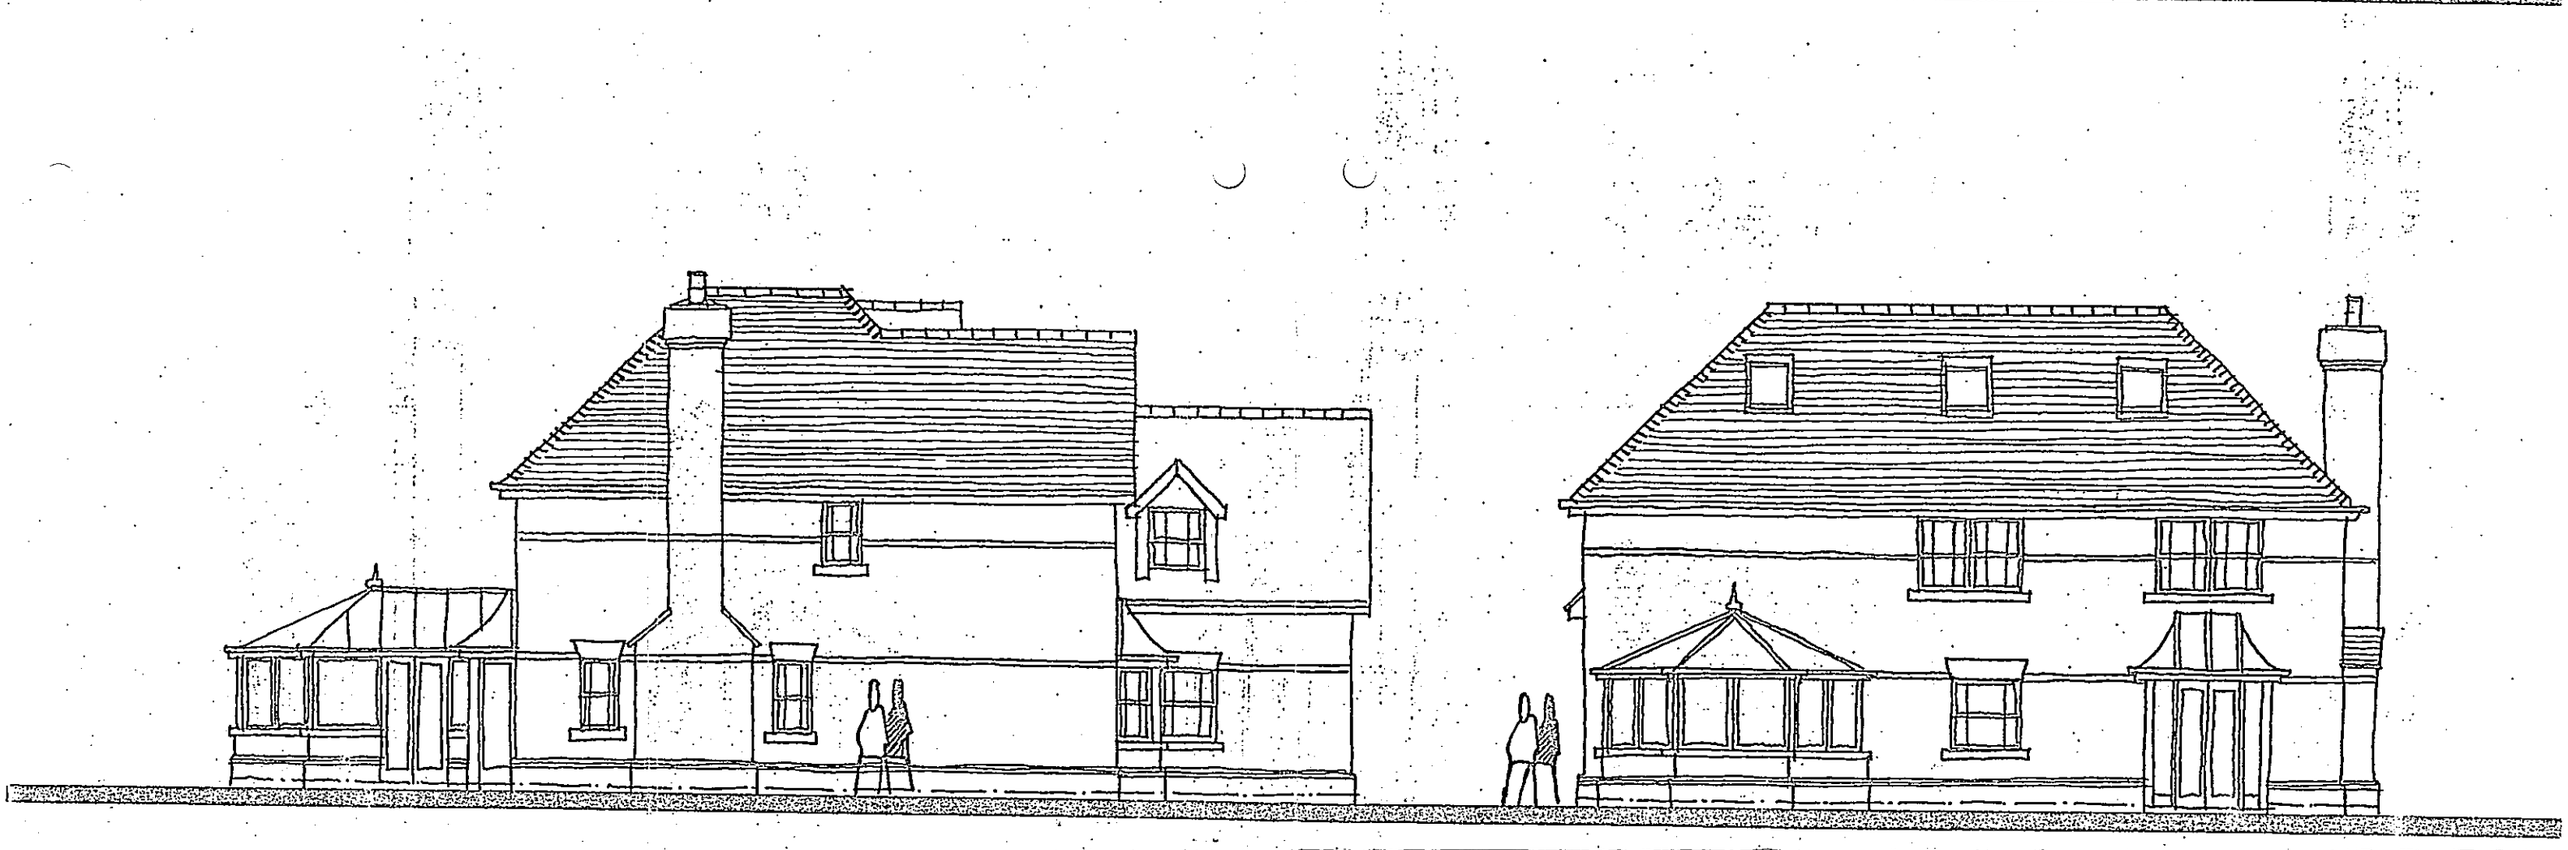

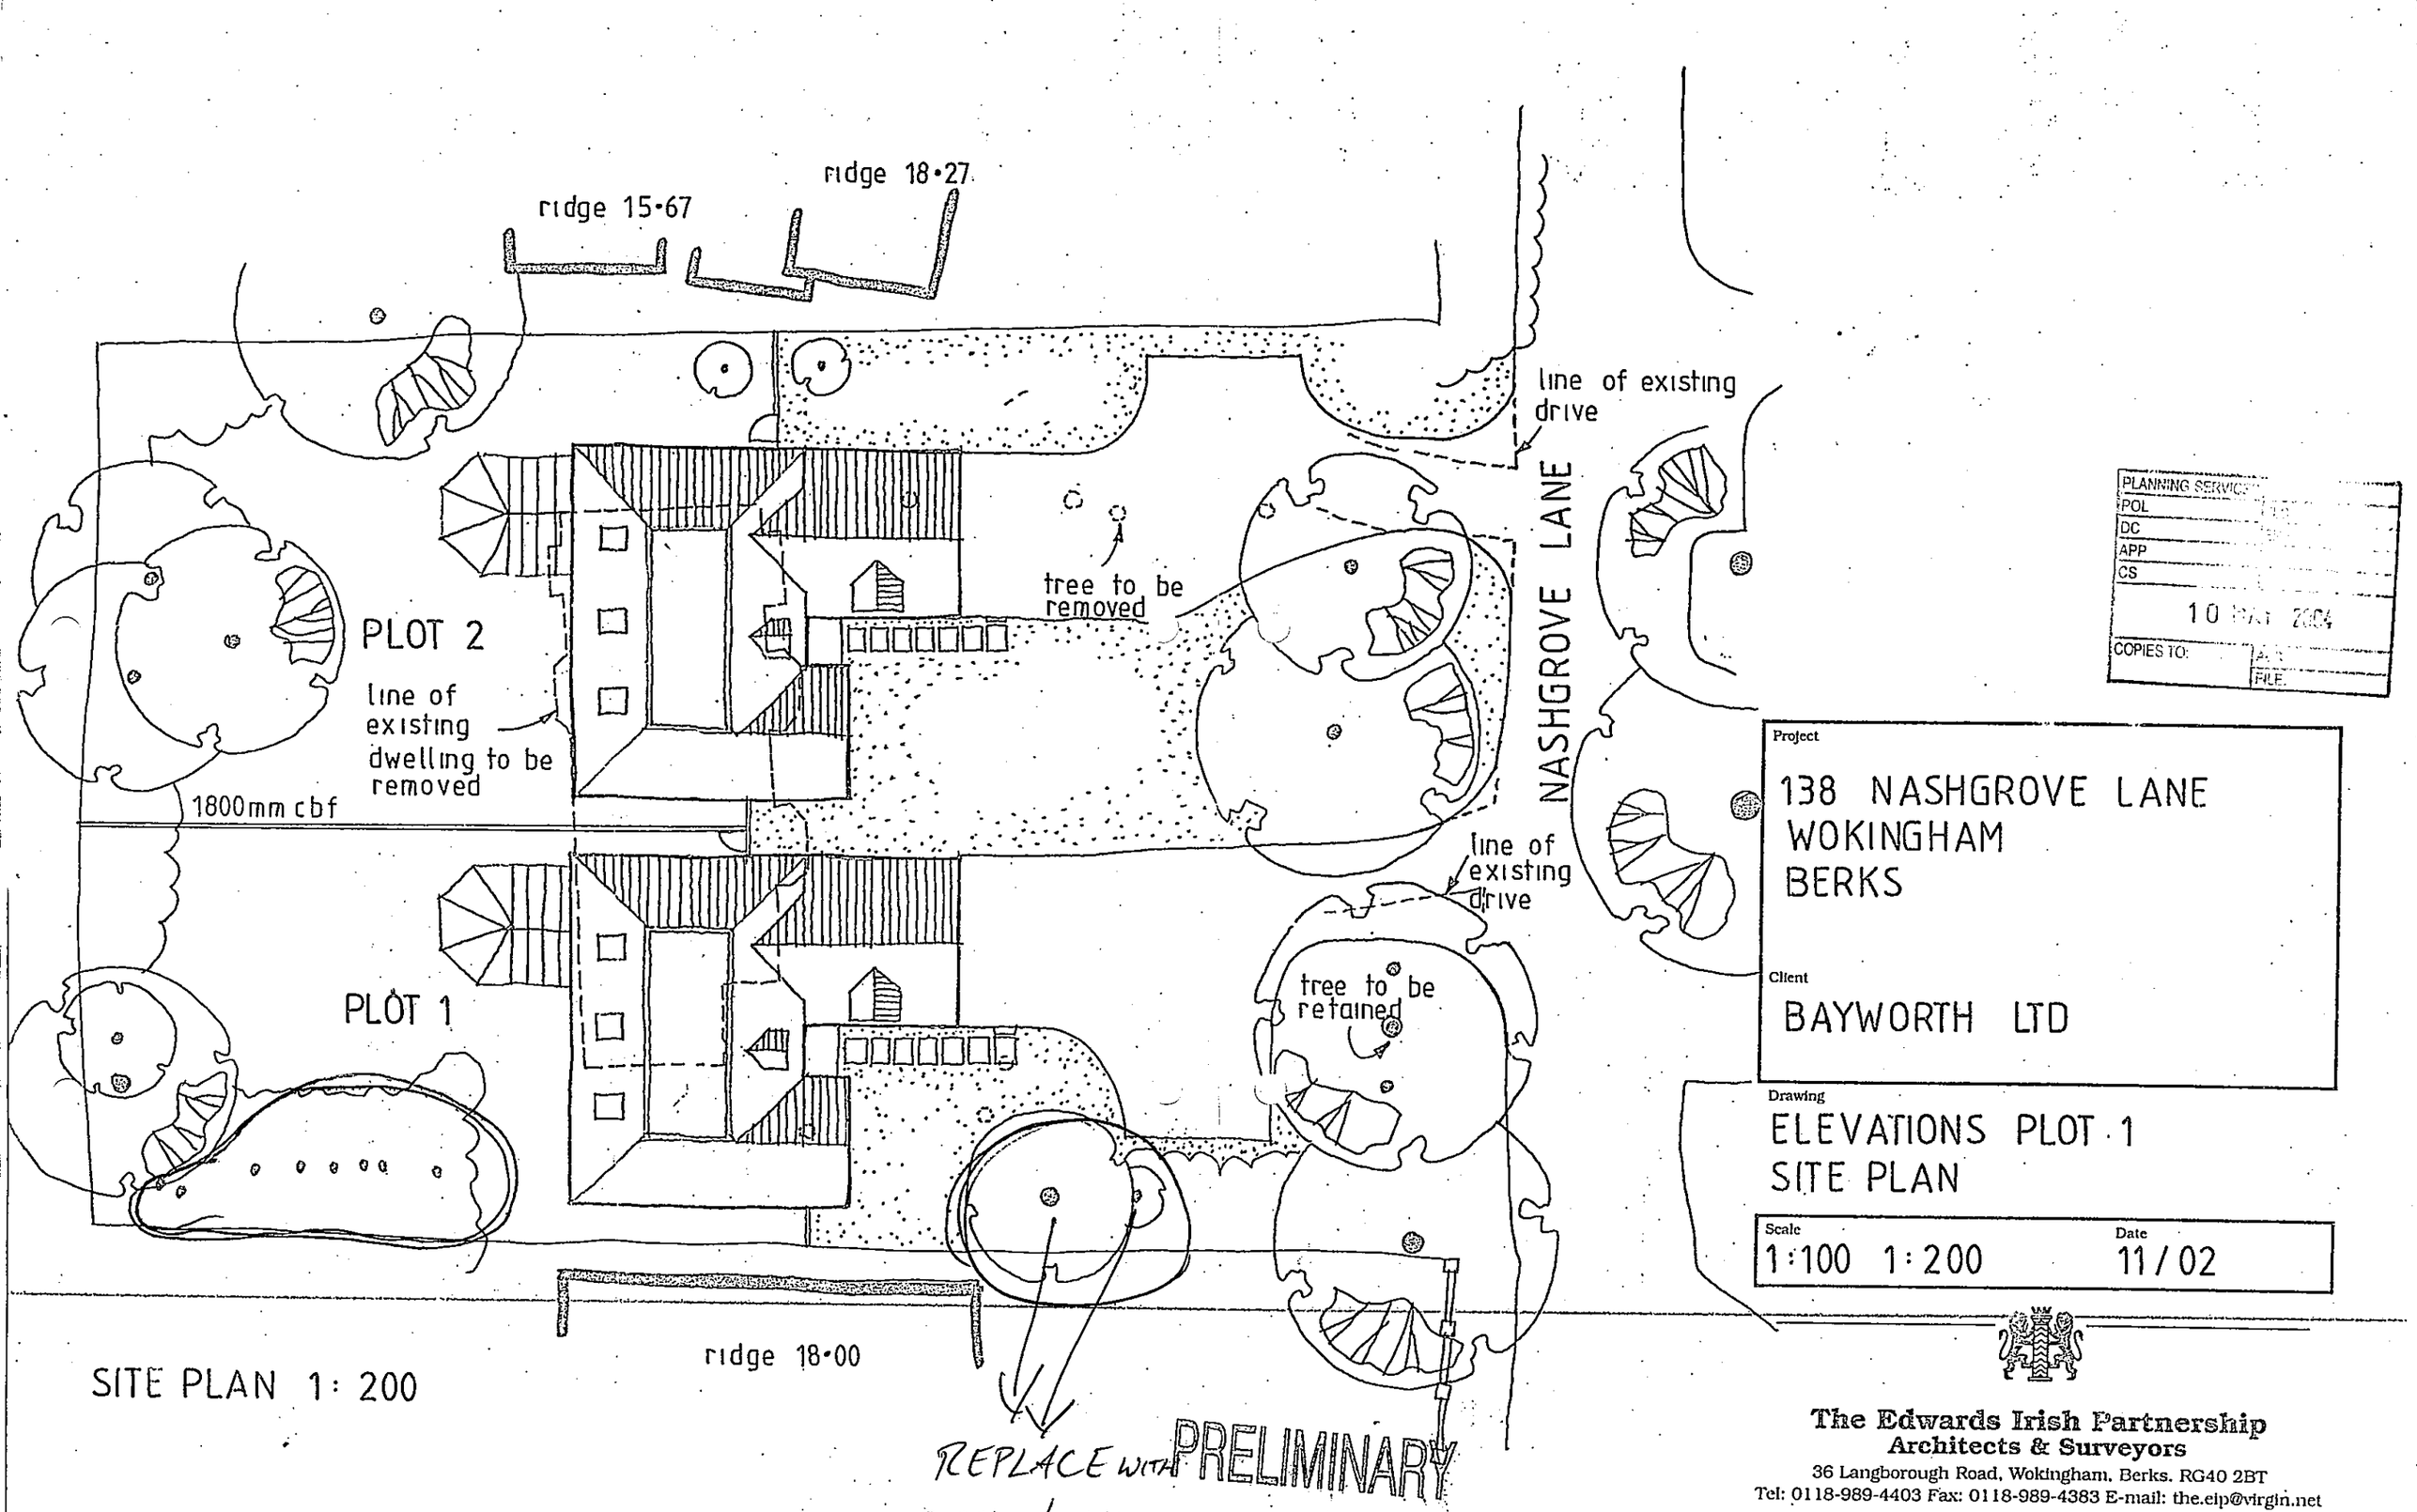

SITE PLAN 1: 200

REPLACE WITH PRELIMINARY SORBUS / MALUS or similar.

PLANNING SERVICES
POL
DC
APP
CS
10 MAY 2004
COPIES TO: AR FILE

Project
138 NASHGROVE LANE
WOKINGHAM
BERKS

Client
BAYWORTH LTD

Drawing
ELEVATIONS PLOT 1
SITE PLAN

Scale 1:100 1:200

Date 11/02

The Edwards Irish Partnership
Architects & Surveyors
36 Langborough Road, Wokingham, Berks. RG40 2BT
Tel: 0118-989-4403 Fax: 0118-989-4383 E-mail: the.eip@virgin.net

Job 1559 Dwg. 02

Rapidos DS (UK) 99811