
For Scanning

SCANNING INFORMATION SHEET

OTHER DOCUMENTS

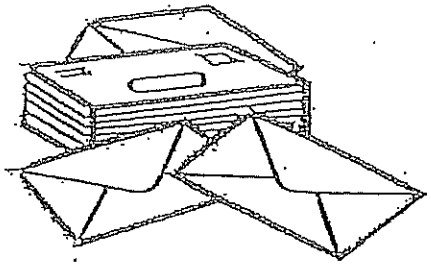

F/2002/6849

APPENDIX 3

Environment Agency's Indicative Flood Plain Map

Environment Agency
Indicative Flood Risk Map
Charville




C:\Program Files\AutoCAD 2002\Drawing2.dwg

For Scanning

SCANNING INFORMATION SHEET


OTHER DOCUMENTS

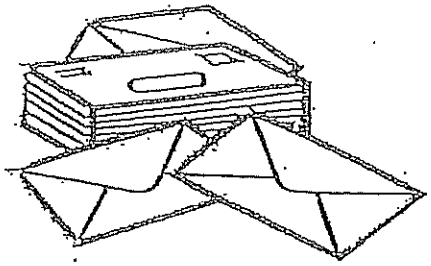


F/2002/6849

APPENDIX 4

Site Layout

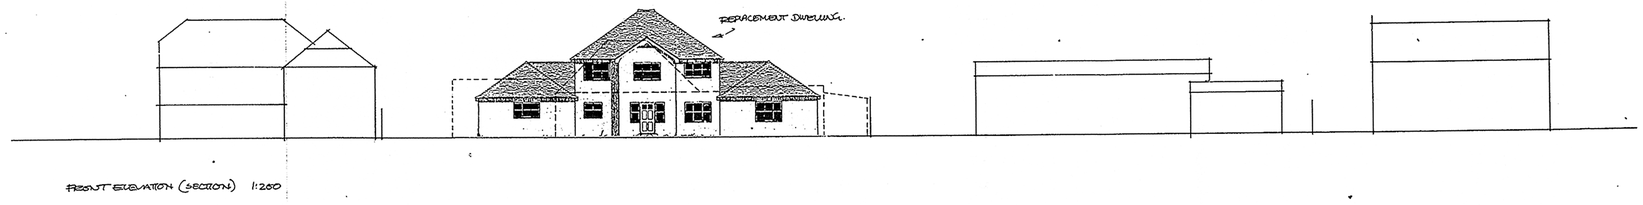

FRONT ELEVATION (SECTION) 1:200

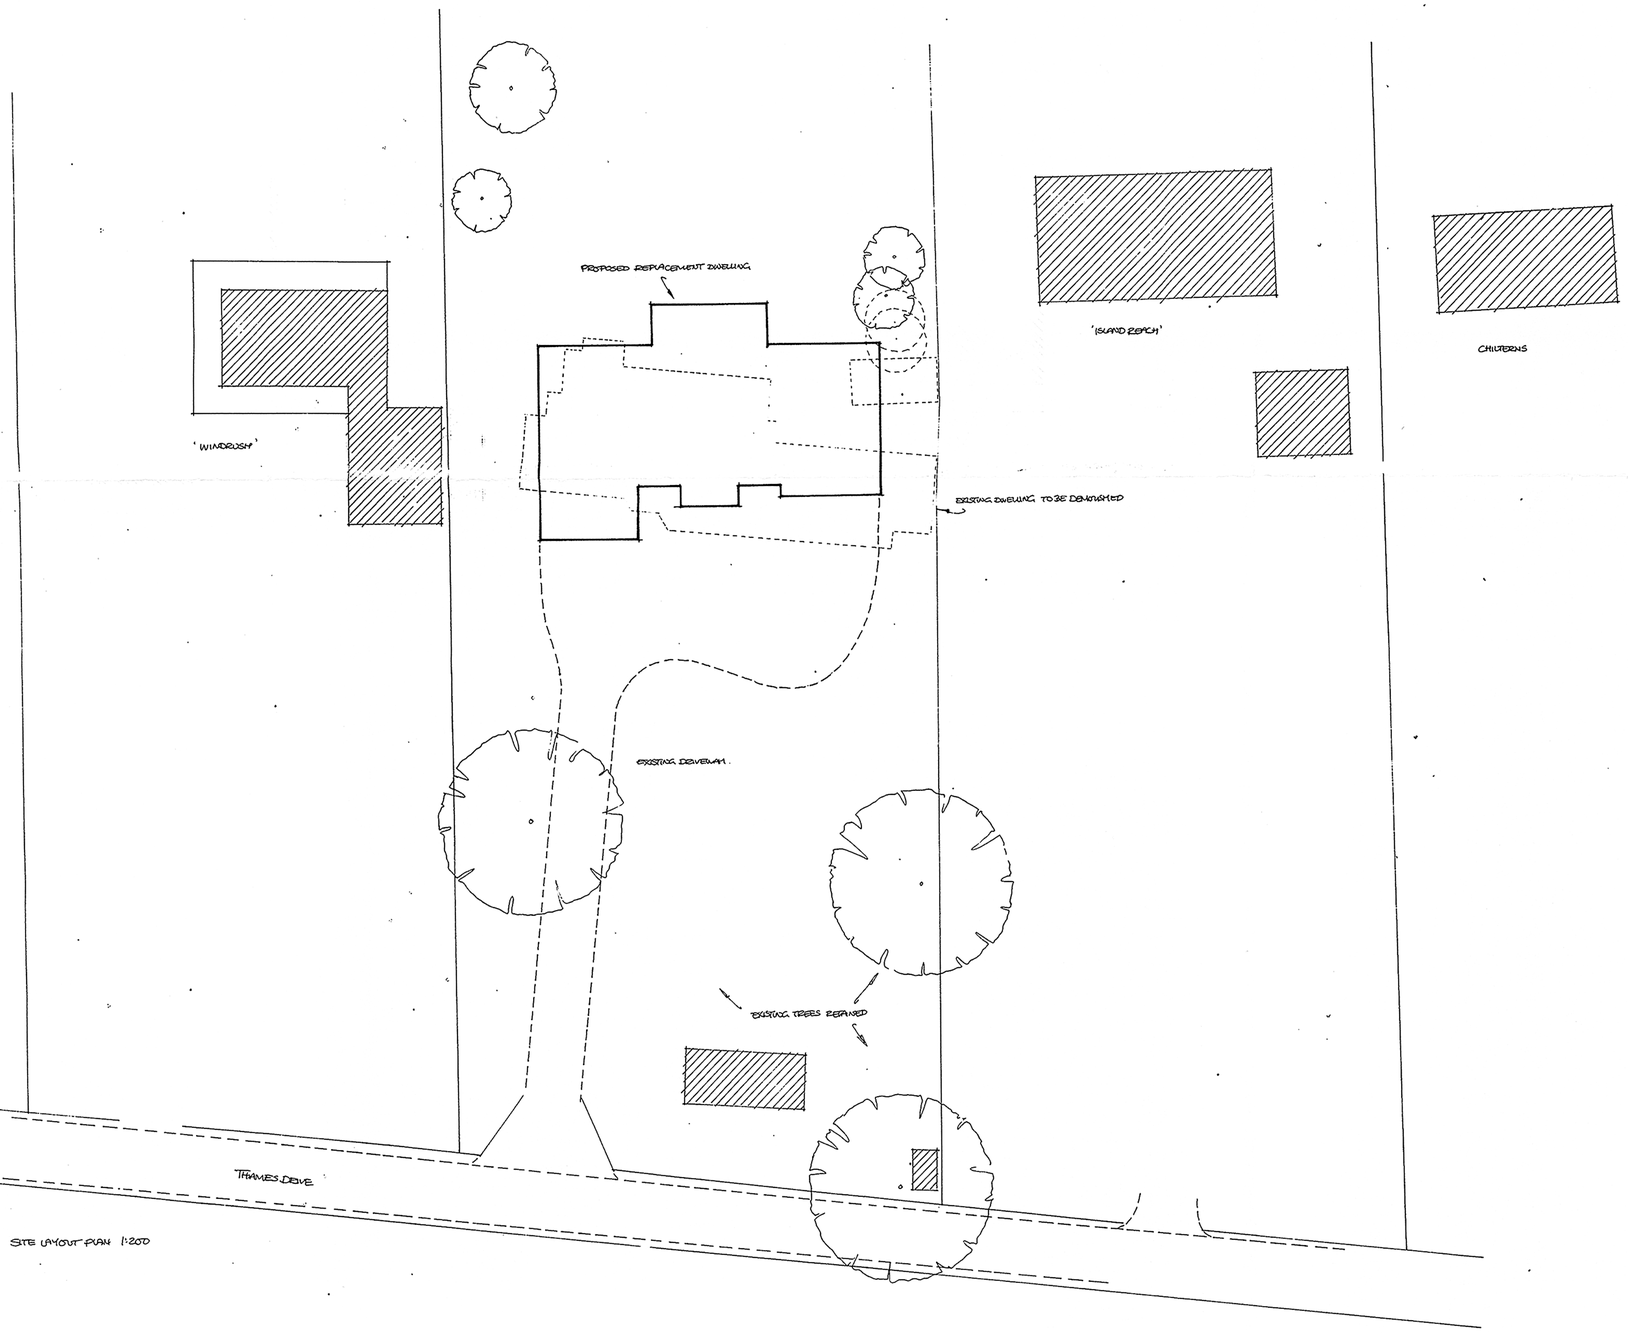

SITE LAYOUT PLAN 1:200

DO NOT SCALE

ORIGINAL SIZE OF DRAWING A1

Revisions:

Notes:

Campbell MEAD
CHARTERED TOWN PLANNERS
Red Lodge
Hinchingbrooke Park
Brampton Road,
Huntingdon
Cambridgeshire
PE18 8NA
Tel: (01480) 353000
Fax: (01480) 353005
Email: cmltd@aol.com

SITE LAYOUT PLAN AND
FRONTAGE ELEVATION

PROPOSED ERECTION OF DWELLING,
HERONS CREEK, THAMES DRIVE, CHARVIL,
ON BEHALF OF HARMERS OF LONDON.

Scale 1:200
Date May 2002
Drawing No. CML/02/01/1

Copyright 2002