

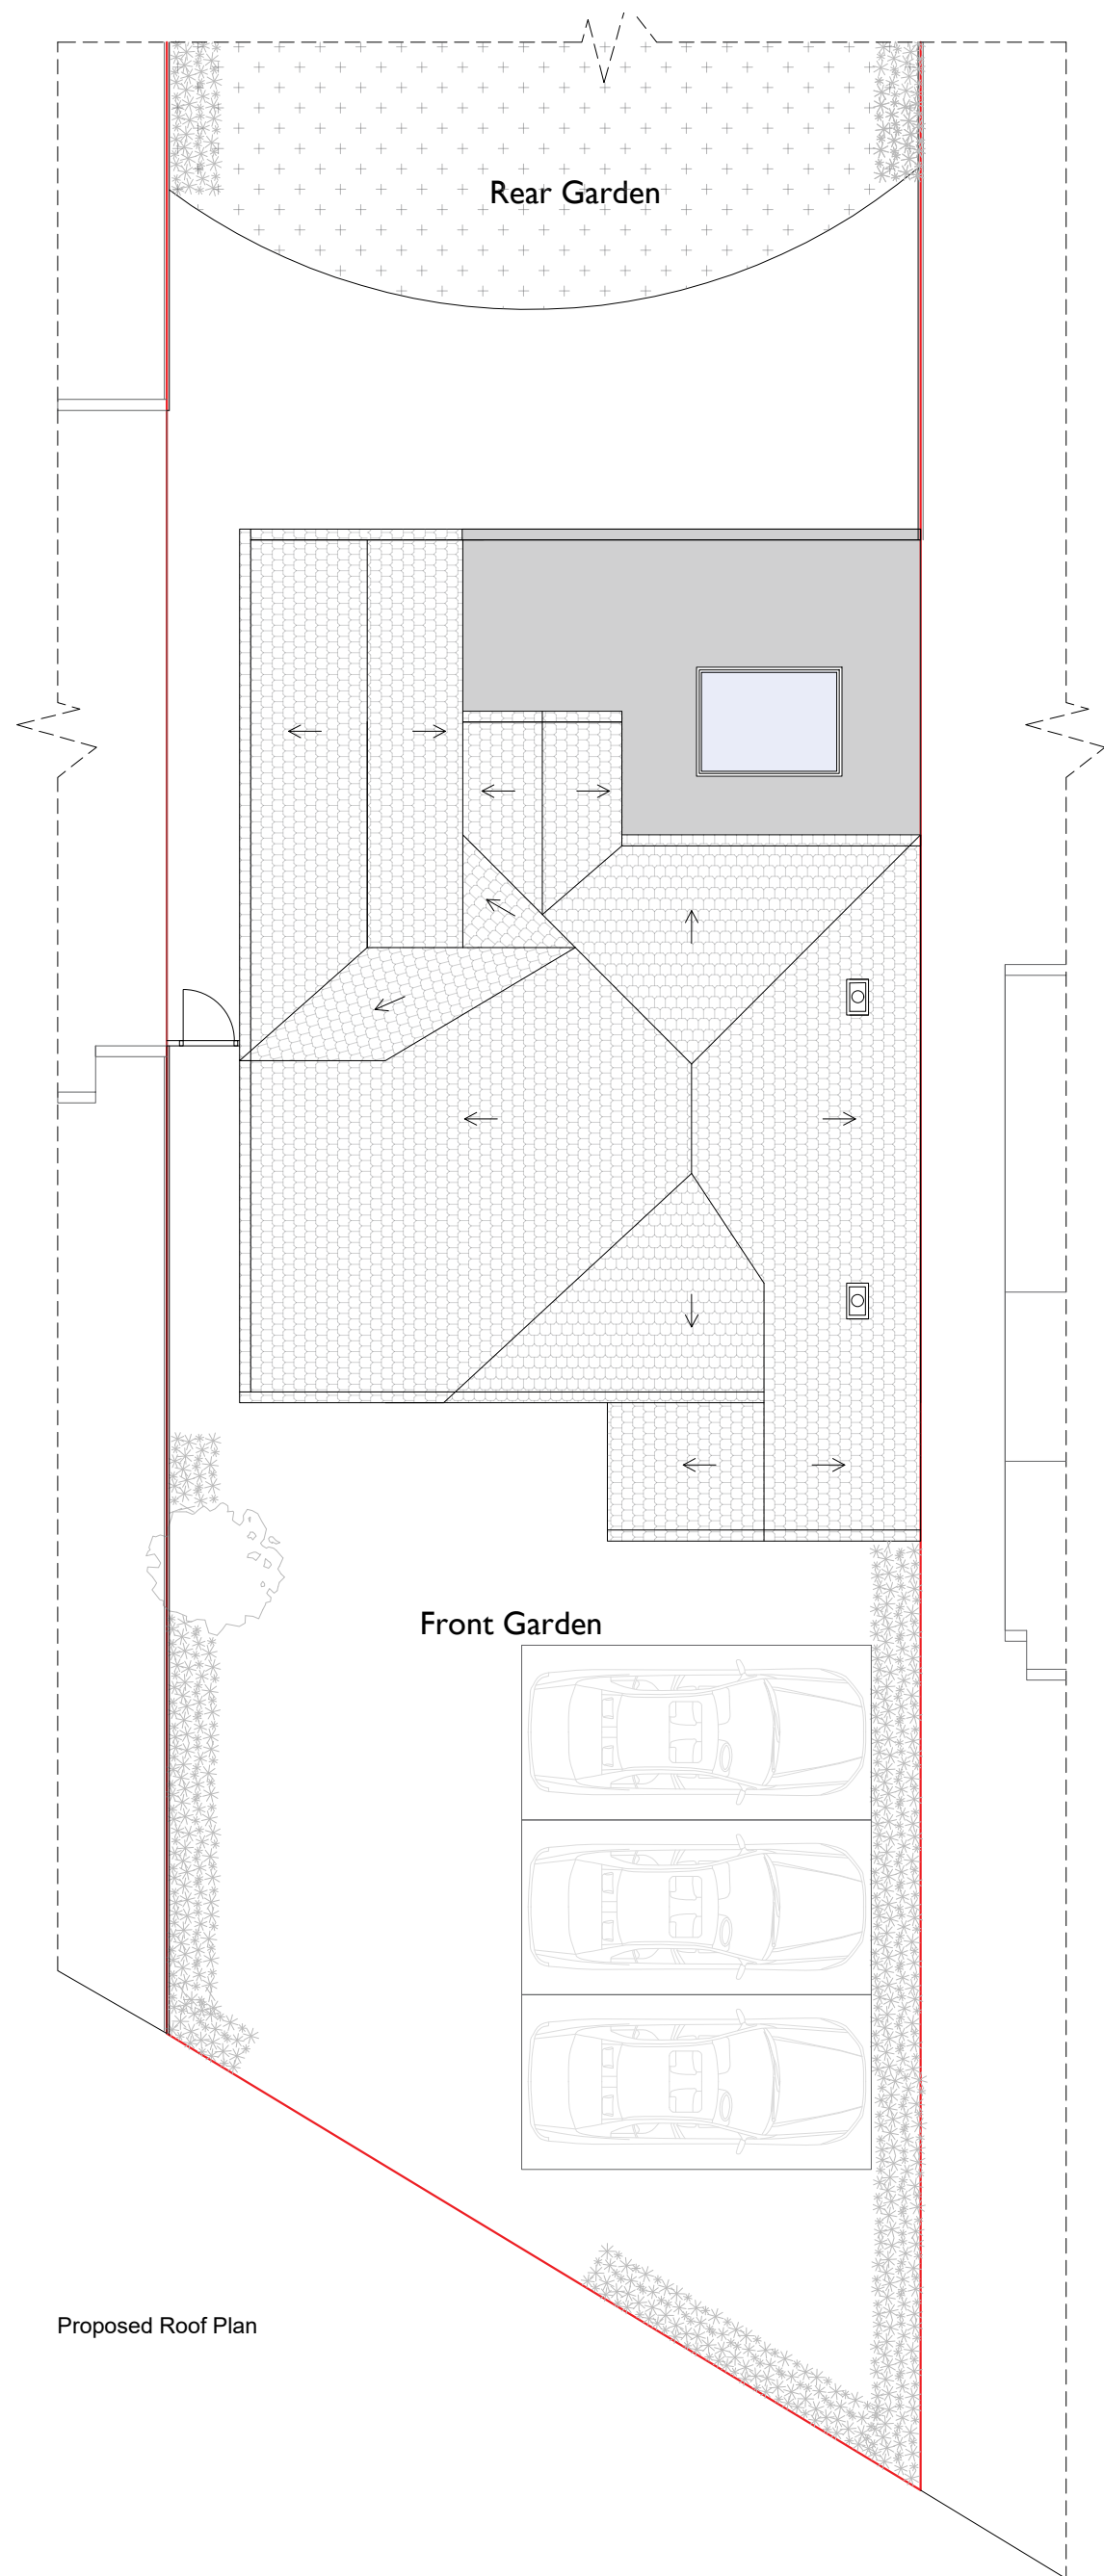


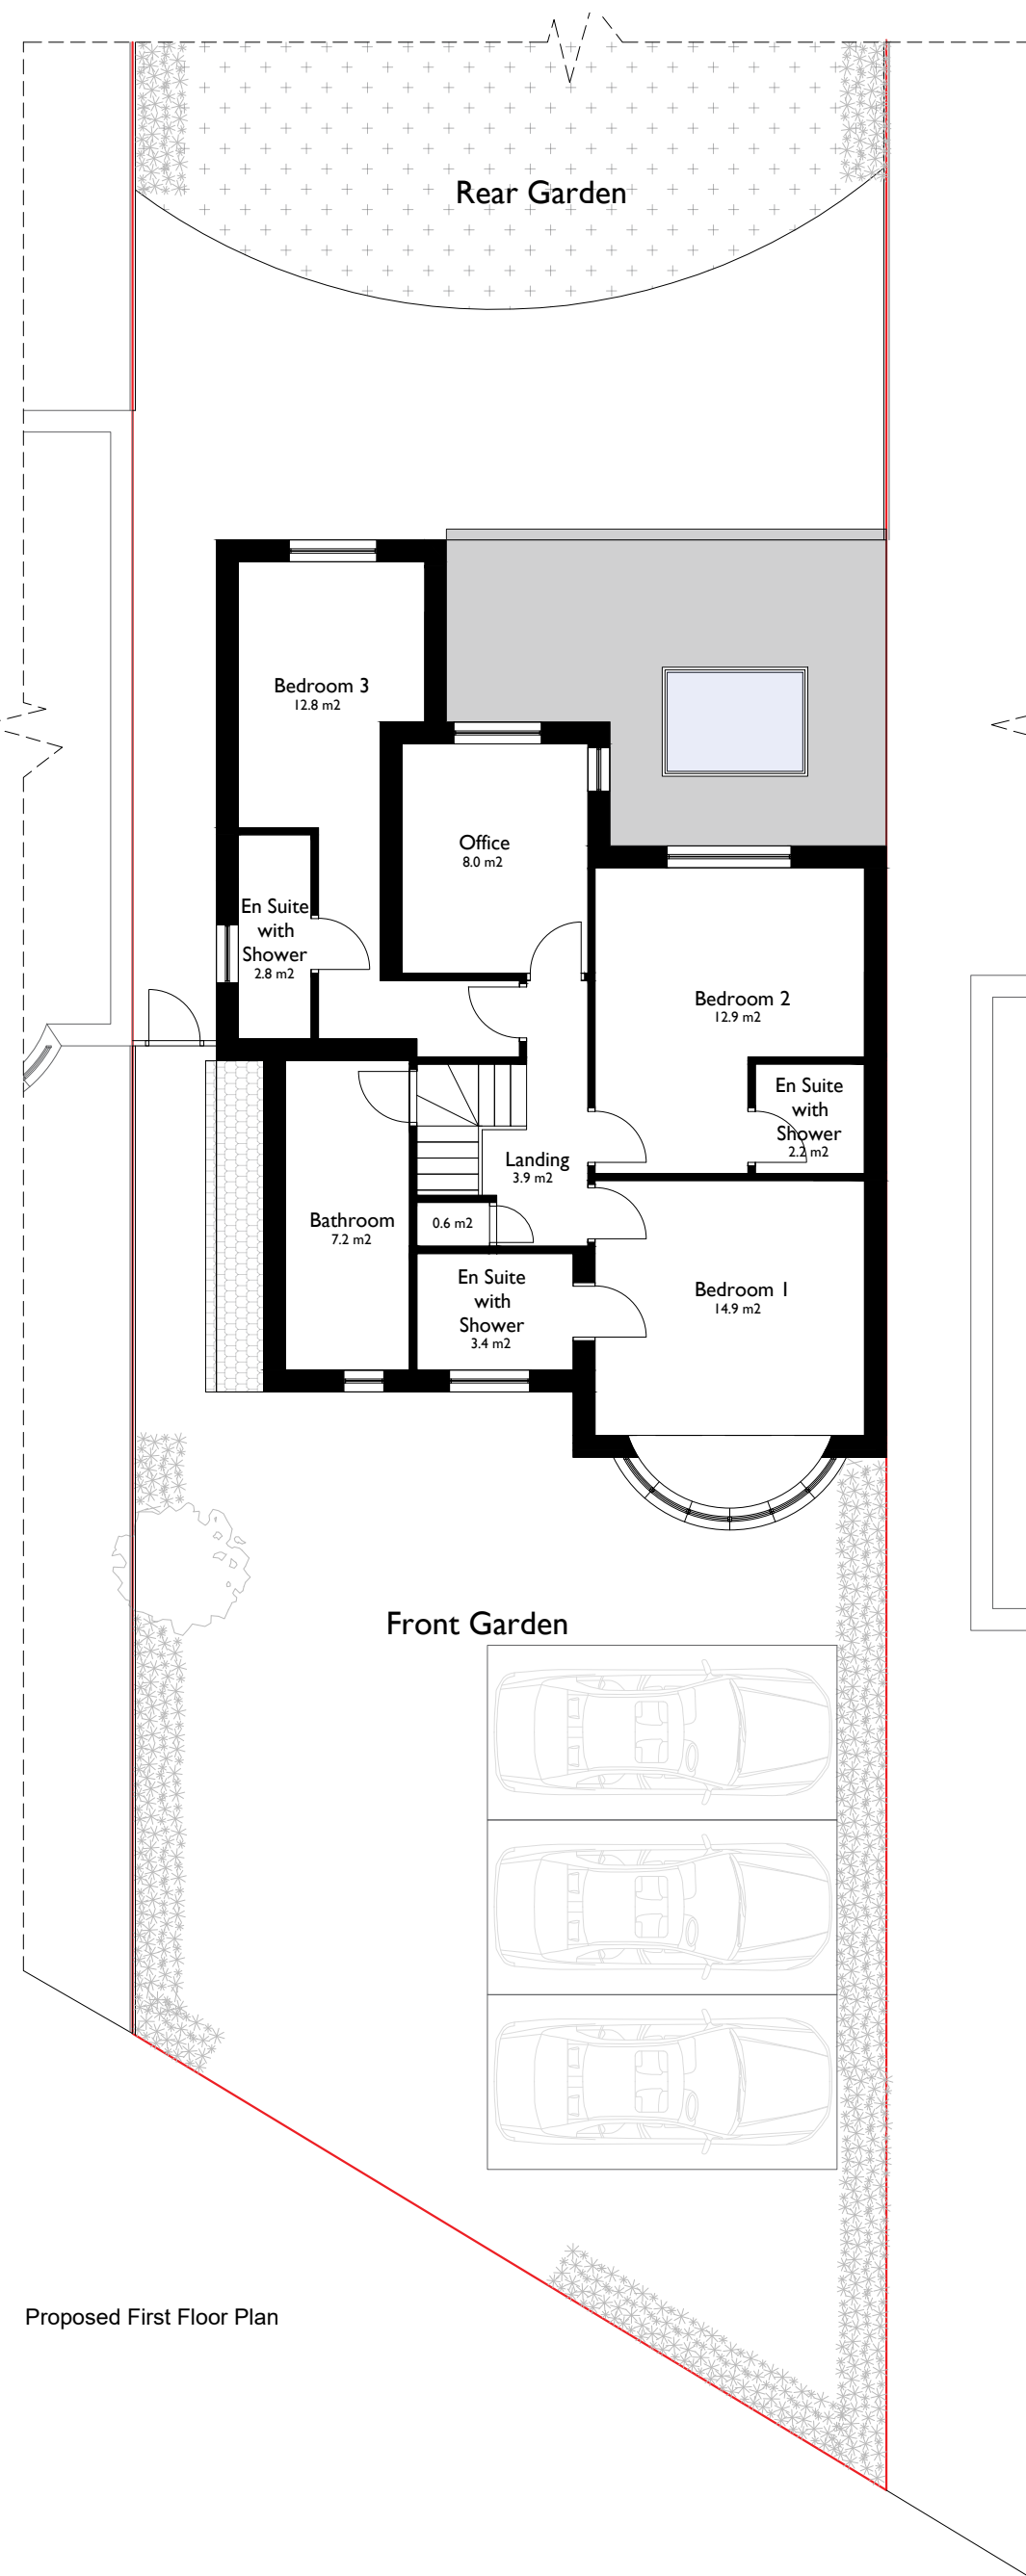

Any dimensions shown should be checked on site.
Designs are not coordinated with engineer projects.
Not for construction purposes.

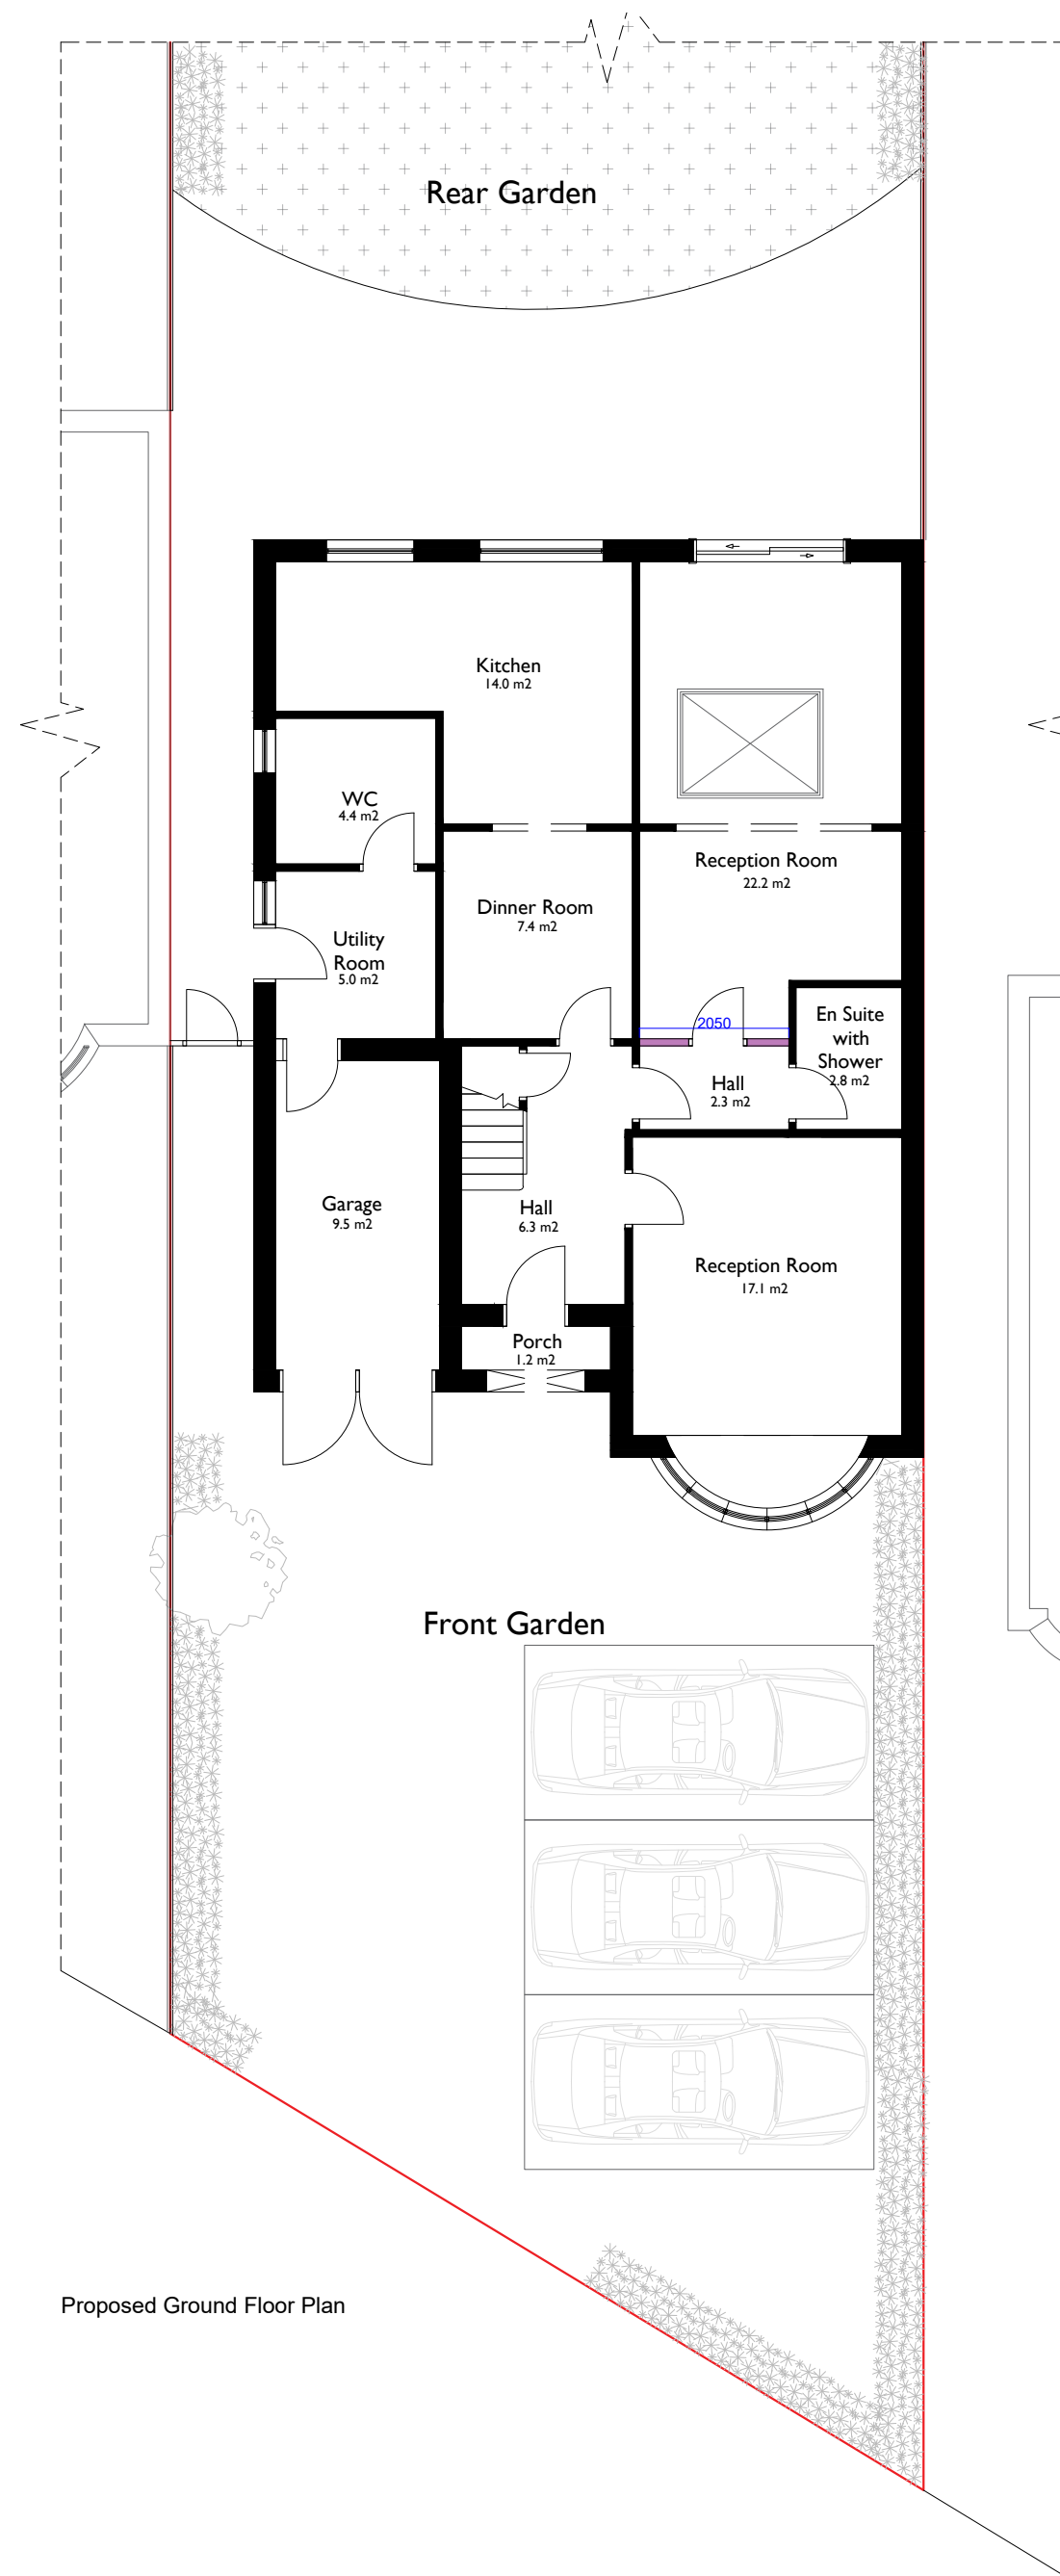

HOMZ
DESIGN | PLAN | BUILD
www.homz.uk / 0 330 818 3001

Drawing Title: Proposed Plans
Drawing : 05_40ElmRoad_ProposedPlans_V2
Drawing Number: H-0195
Site Address: 40 Elm Road, Earley, Reading,
Wokingham, RG6 5TR

Scale : 1/100 at A2
Revision : V2
Date : 28.01.2025