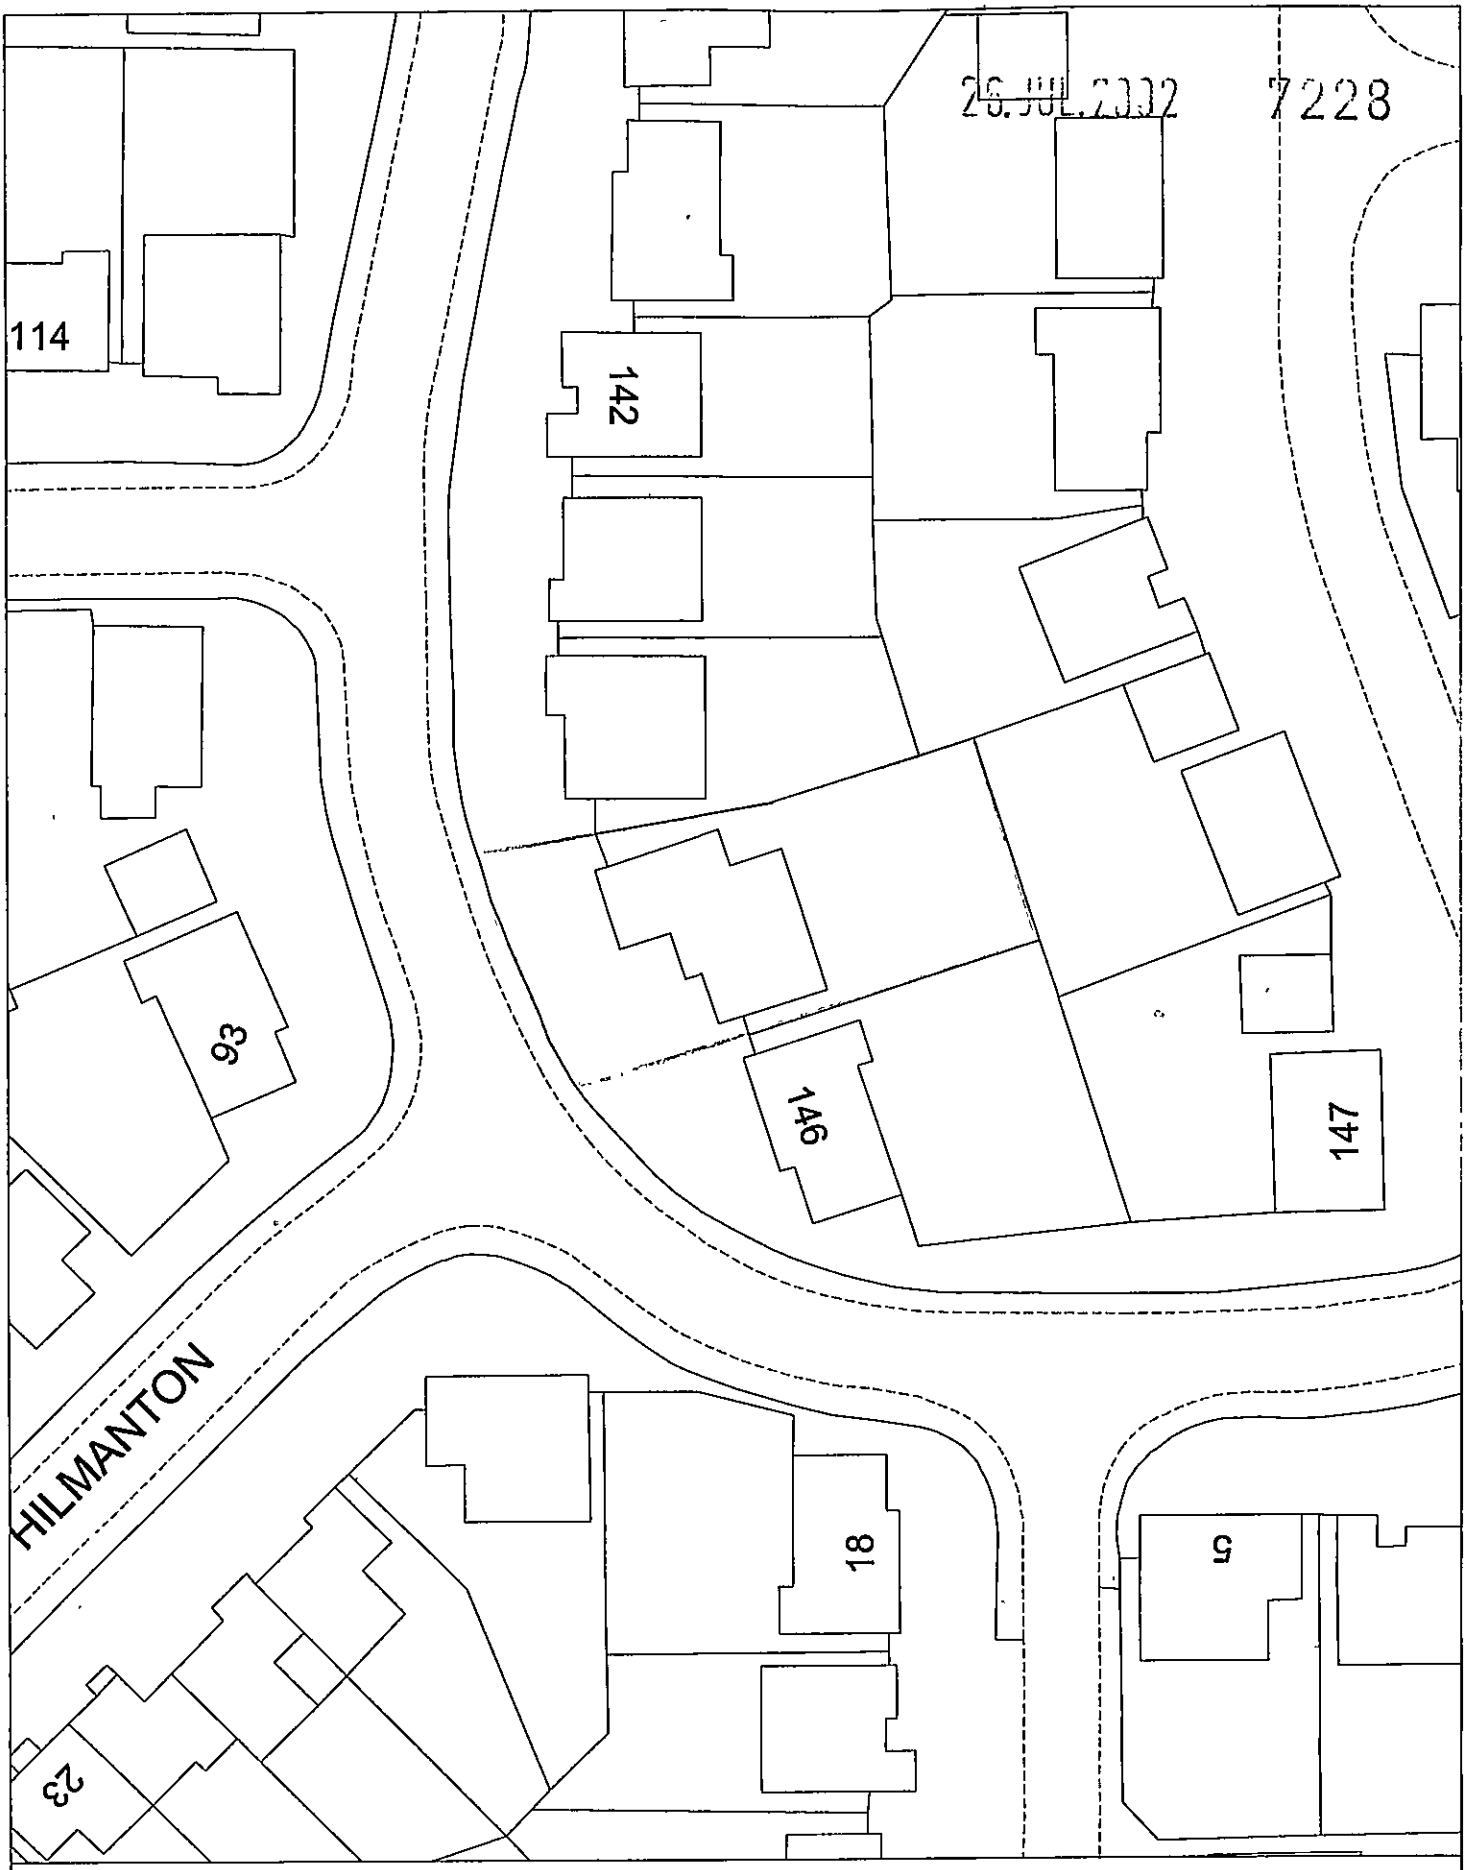


Site Plan, Scale: 1 to 500

This copy has been produced specifically for the map return scheme purposes only. No further copies may be made.

This map is reproduced from Ordnance Survey material with the permission of Ordnance Survey on behalf of the Controller of HMSO Office. © Crown Copyright. Wokingham District Council, Licence No. LA086134

Date: 23 July 2002

N
W E
S




Site Plan, Scale: 1 to 2500

This copy has been produced specifically for the map return scheme purposes only. No further copies may be made.

This map is reproduced from Ordnance Survey material with the permission of Ordnance Survey on behalf of the Controller of HMSO Office. © Crown Copyright. Wokingham District Council, Licence No. LA086134

Date: 23 July 2002

N
W E
S

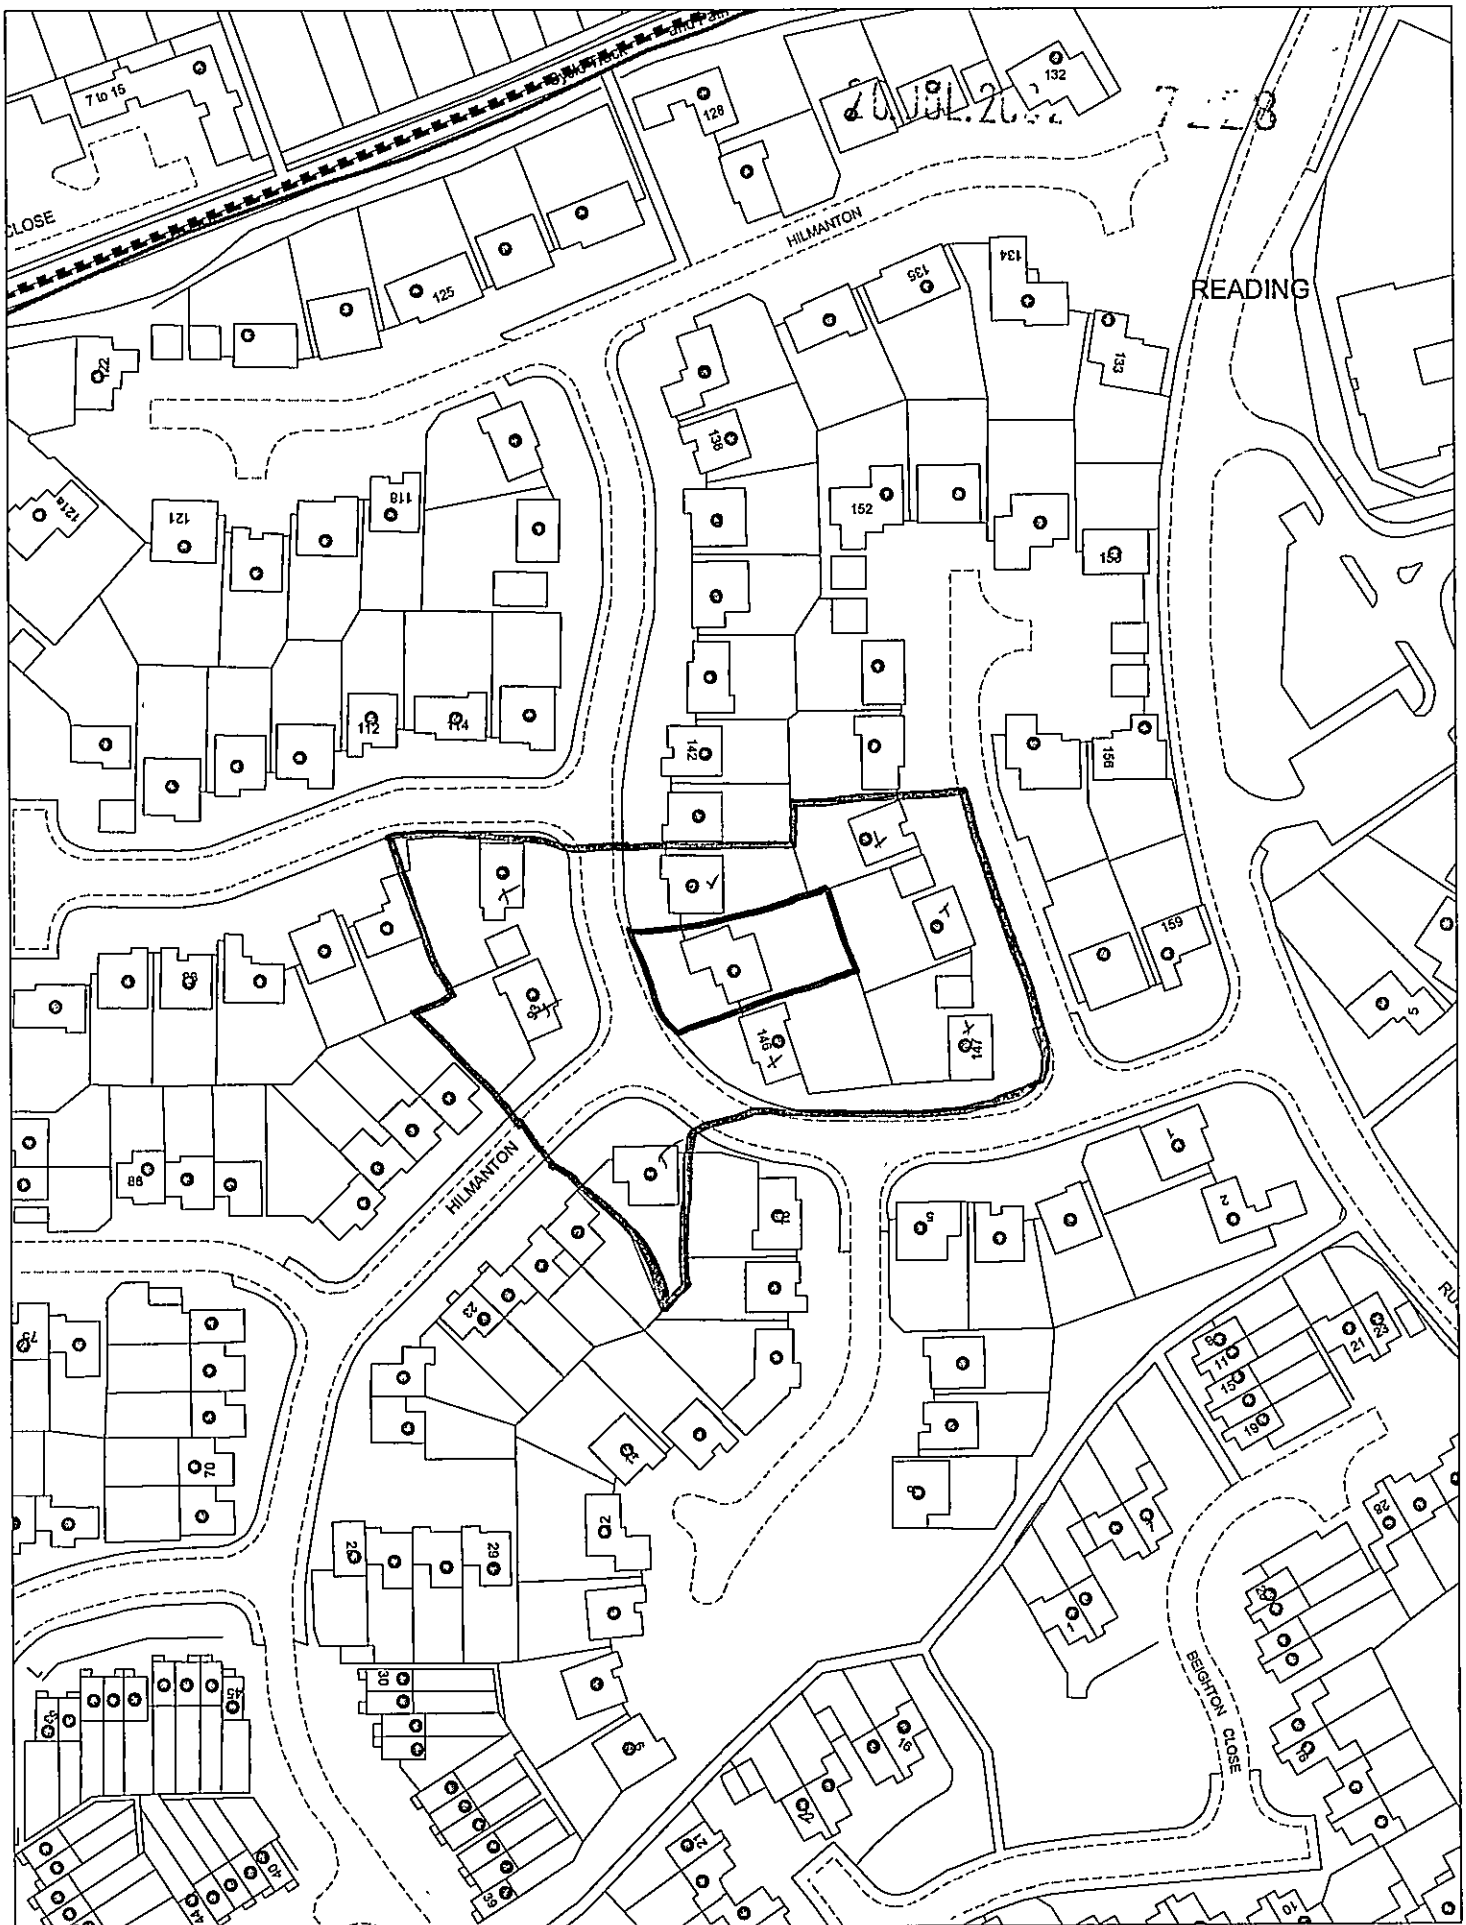


This map is based upon Ordnance Survey material with the permission of Ordnance Survey on behalf of the Controller of HMSO © Crown Copyright
Unauthorised reproduction infringes Crown Copyright and may lead to prosecution or civil proceedings Wokingham District Council Licence LA086134


Development Control Section, Environmental Services, Wokingham District Council.

30 July 2002


Scale: 1 : 1250

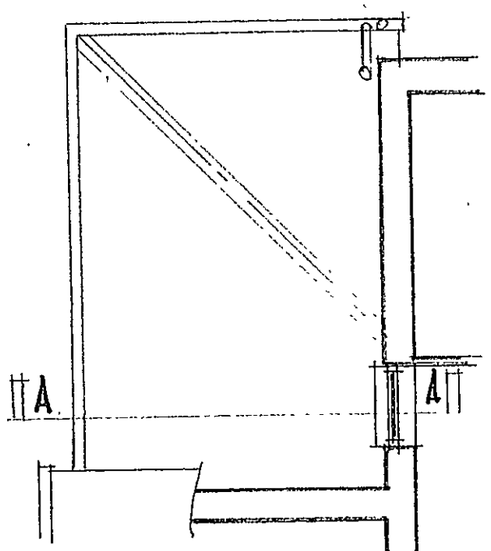

ROOF PLAN 1:50

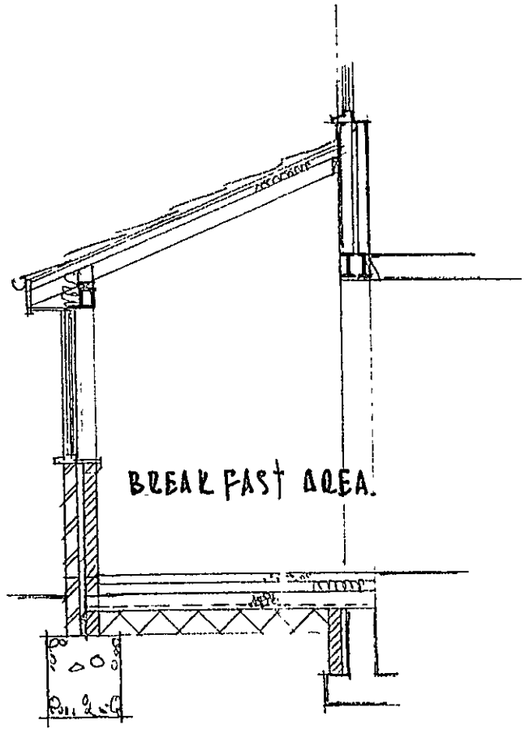


SECTION A A 1:50

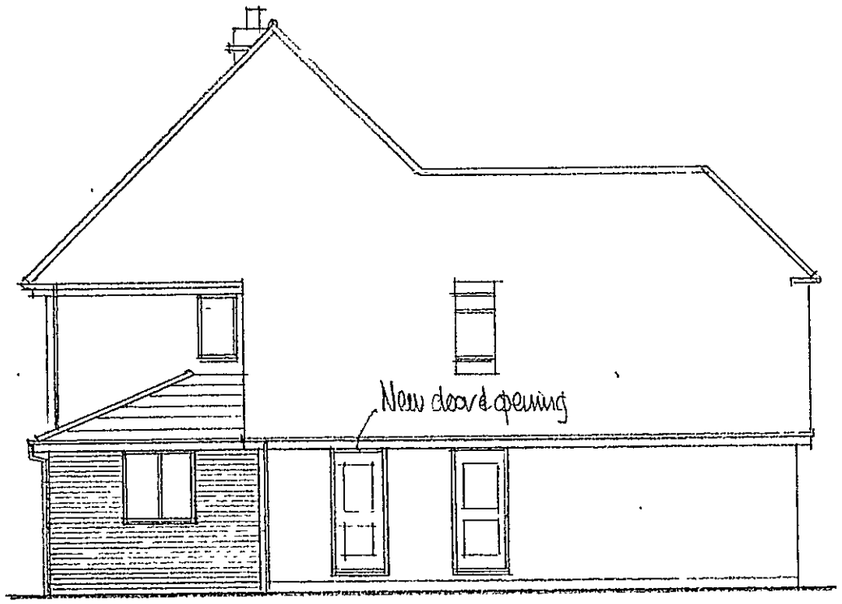

SIDE ELEVATION (N) 1:100



REAR ELEVATION (E) 1:100

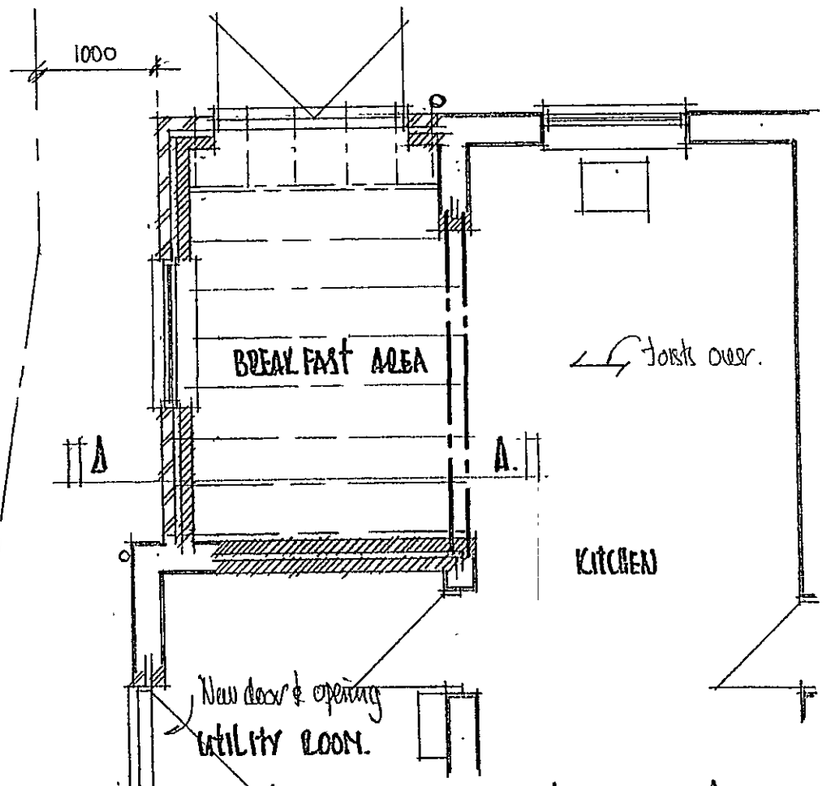

PART GROUND FLOOR PLAN 1:50

PLANNING SERVICES RPT
POI
DC
AI
CC
28 JUL 2003
COPIED
FILE


ROGER PRING & SONS.
ARCHITECTURAL & SURVEYING CONSULTANTS
26, Easby Way, Lower Earley, Reading, Berkshire, RG6 3XA
Telephone ; 0118 935 3385. Facsimile , 0118 935 3385

DRG. NO ; 03/436/10 SCALE.: AS SHOWN
DATE.: JULY 03.


REVISIONS.. .....

145, HILMANTON, LOWER EARLEY, READING, BERKSHIRE, RG6


AS. PROPOSED.

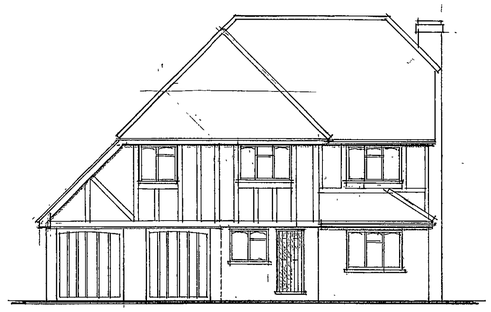


Front Elevation

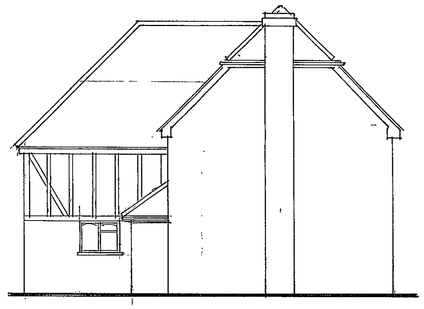


Side Elevation

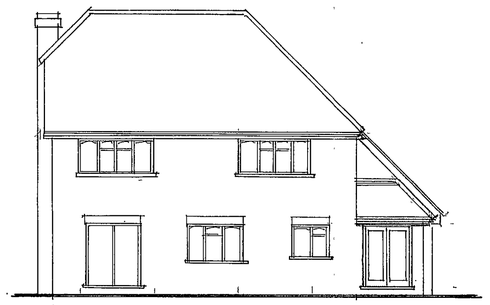


Rear Elevation

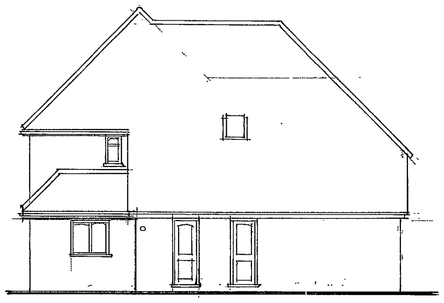

Side Elevation

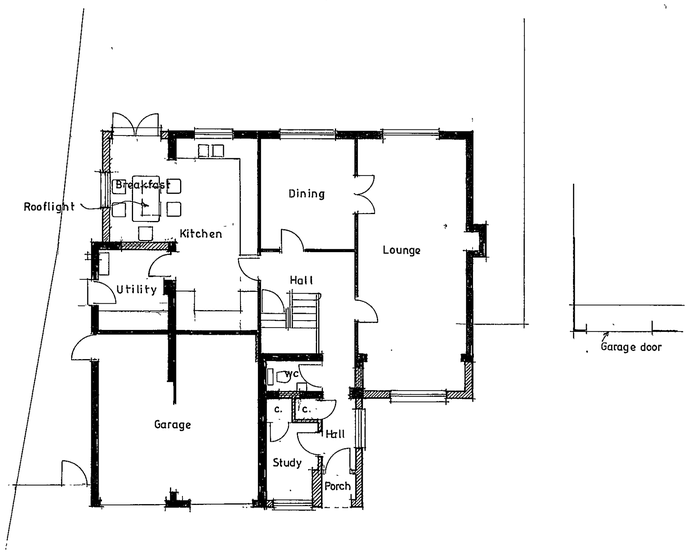

Ground Floor Plan

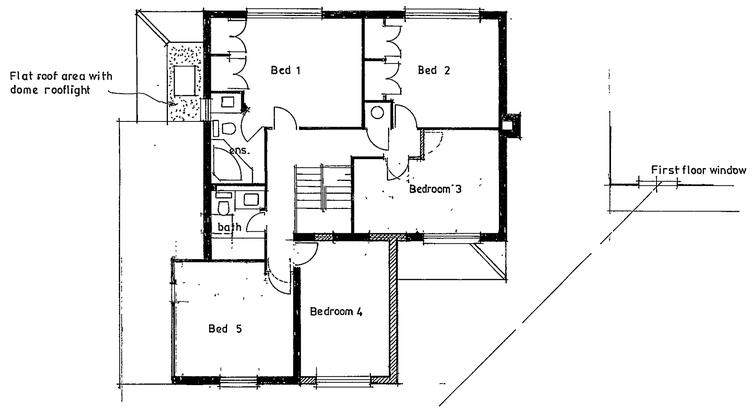

First Floor Plan

REFUSED

No dimension is to be scaled from this drawing. Contractors must check all dimensions on site before starting any work or shop drawings. All errors or discrepancies are to be reported to the Architect before commencing any work.

PROJECT	145 Hilmanton Lower Earley
TITLE	Proposed Extensions
Scale	1:100
Drawn	D J S
Date	July 2002
JOB NO.	2377
DRG. NO.	2


CHAMBERLAIN SYRAD ARCHITECTURE
Snook House, 66 Tilehurst Road, Reading RG30 2JH Tel. 0118 939 4554

OCE UK LTD 409


20.JUL.2002 7228




Front Elevation

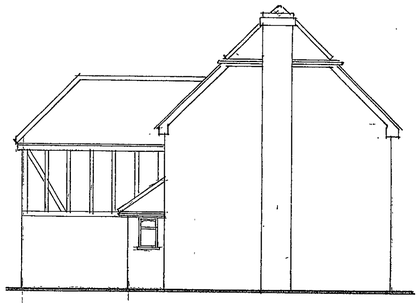


Side Elevation

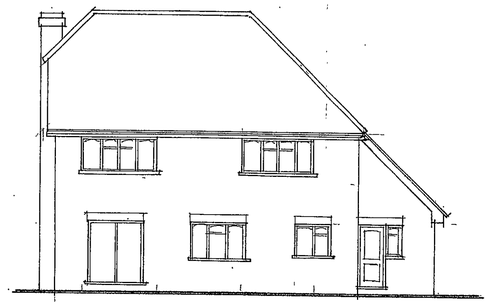


Rear Elevation

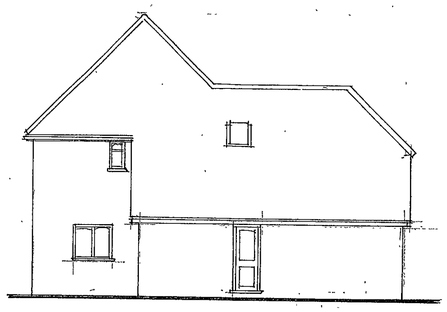

Side Elevation

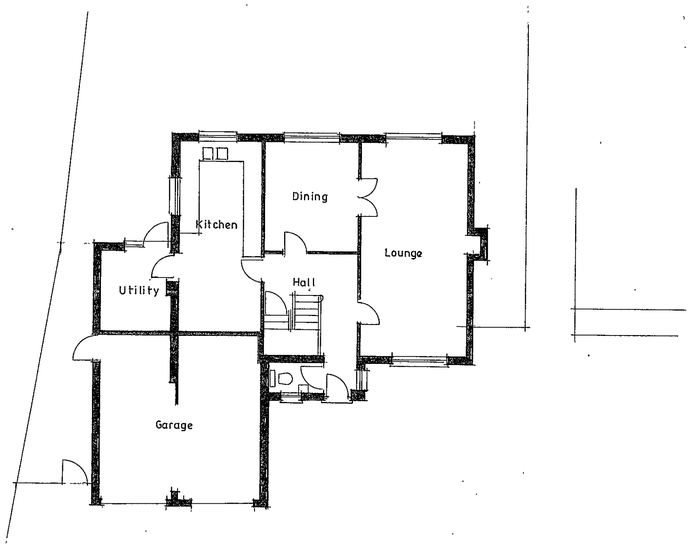

Ground Floor Plan

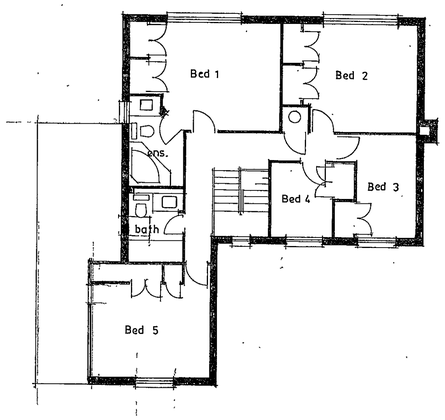

First Floor Plan

REFUSED

PROJECT	145 Hilmanton Lower Earley
TITLE	Existing
Scale	1:100
Drawn	D J S
Date	July 2002
JOB NO.	2377
DRG: NO.	1

CHAMBERLAIN SYRAD ARCHITECTURE
Snook House, 66 Tilehurst Road, Reading RG30 2JH Tel. 0118 939 4554

No dimension is to be scaled from this drawing. Contractors must check all dimensions on site before starting any work or shop drawings. All errors or discrepancies are to be reported to the Architect before commencing any work.

OCE UK LTD 409