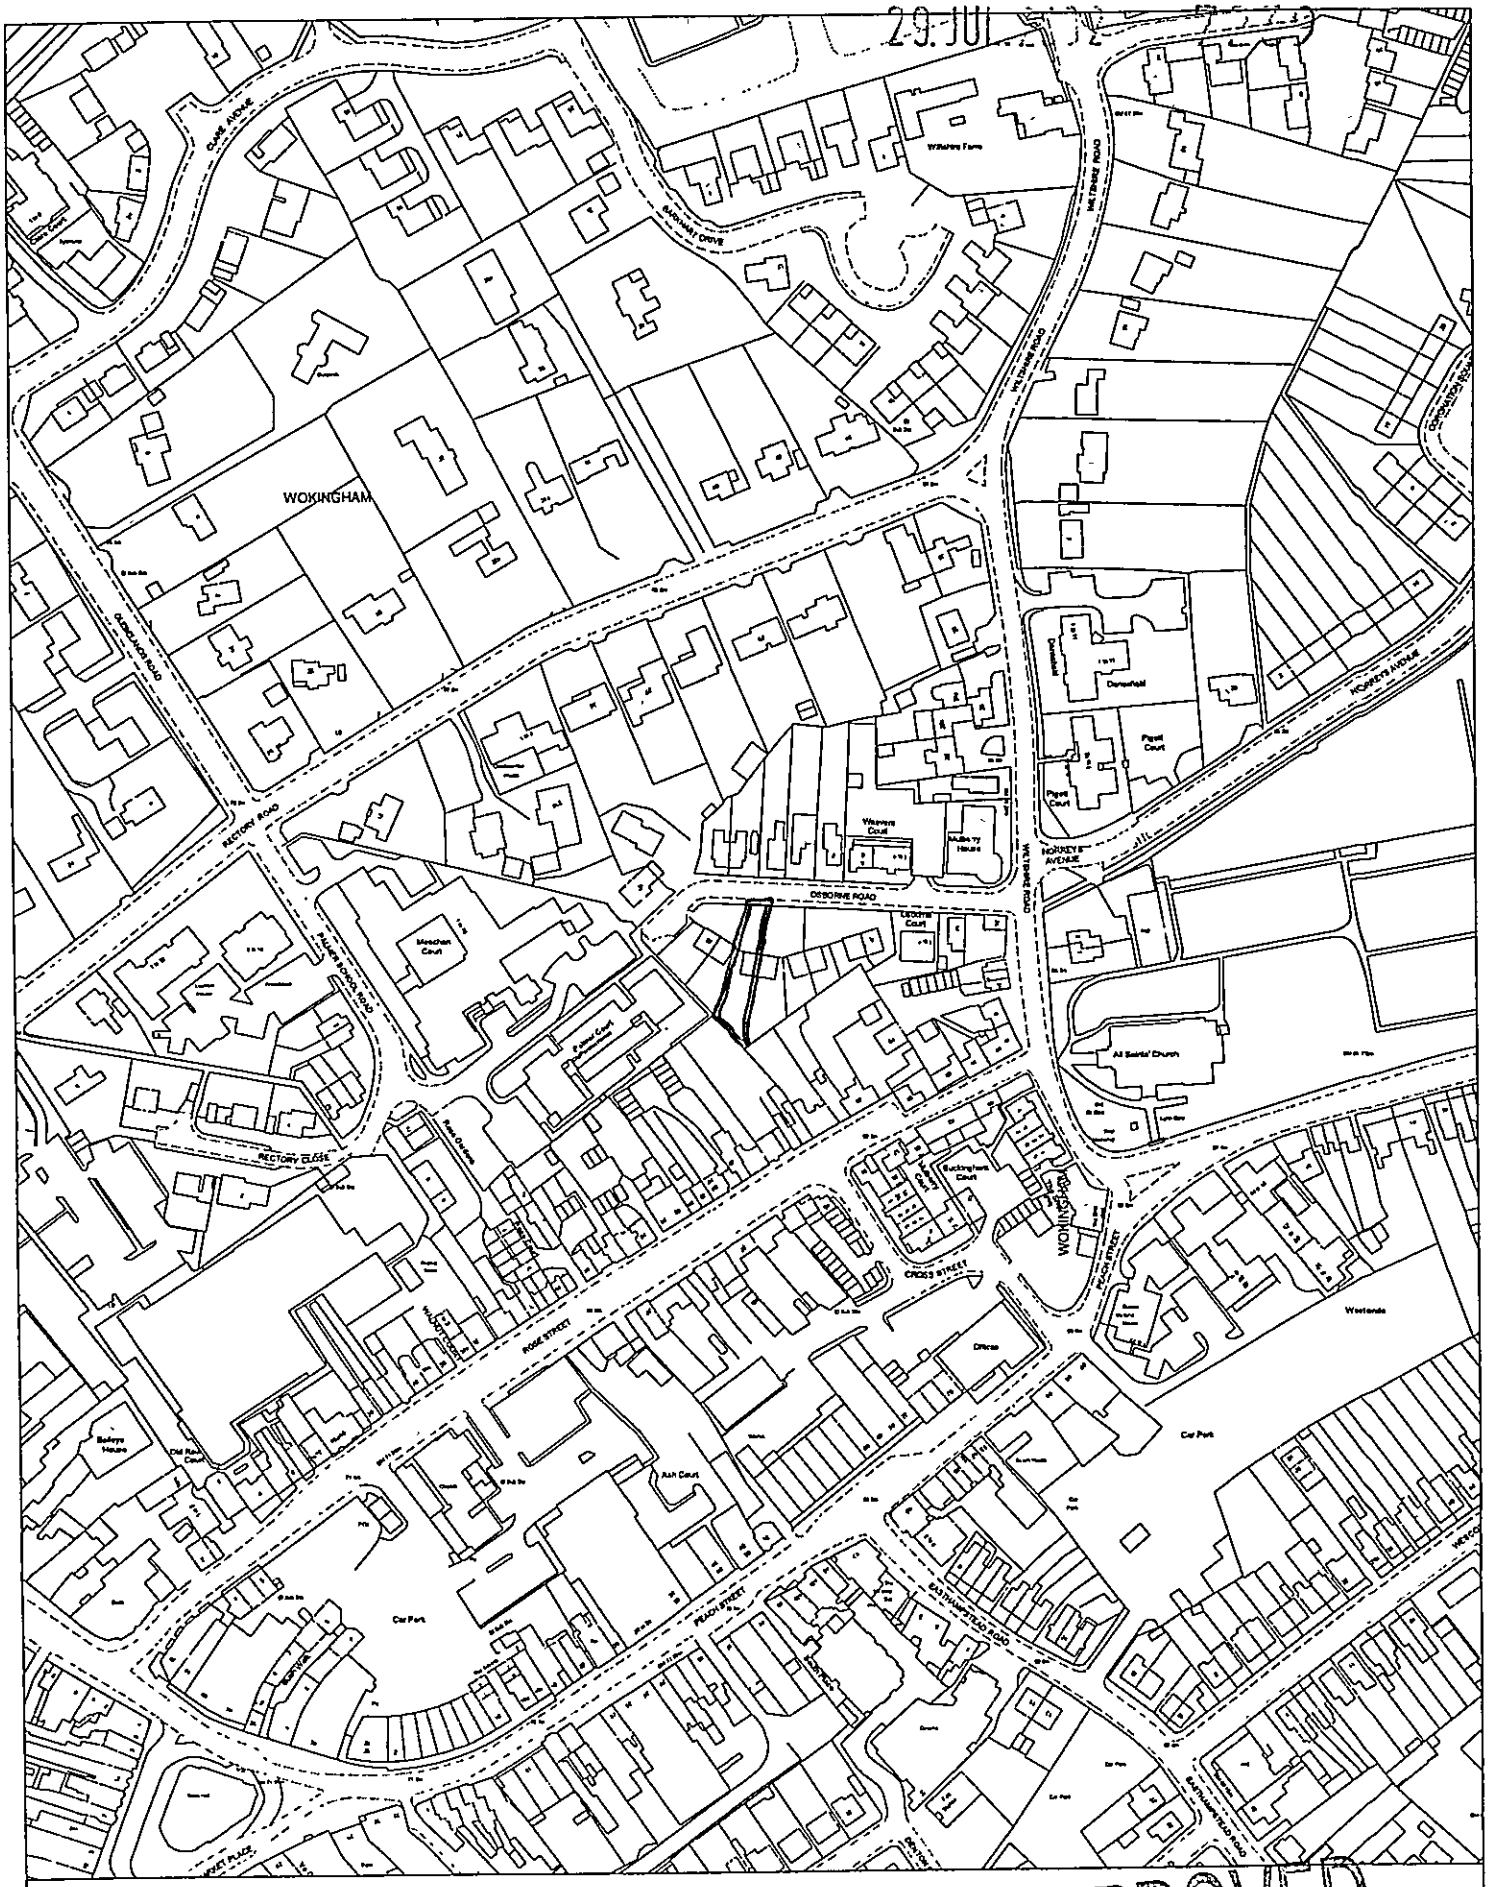


Site Plan, Scale: 1 to 2500

APPROVED


This copy has been produced specifically for the map return scheme purposes only. No further copies may be made.

This map is reproduced from Ordnance Survey material with the permission of Ordnance Survey on behalf of the Controller of HMSO Office. © Crown Copyright. Wokingham District Council, Licence No. LA086134

Date: 12 April 2002

N
W E
S

29 JUL 2002 7239

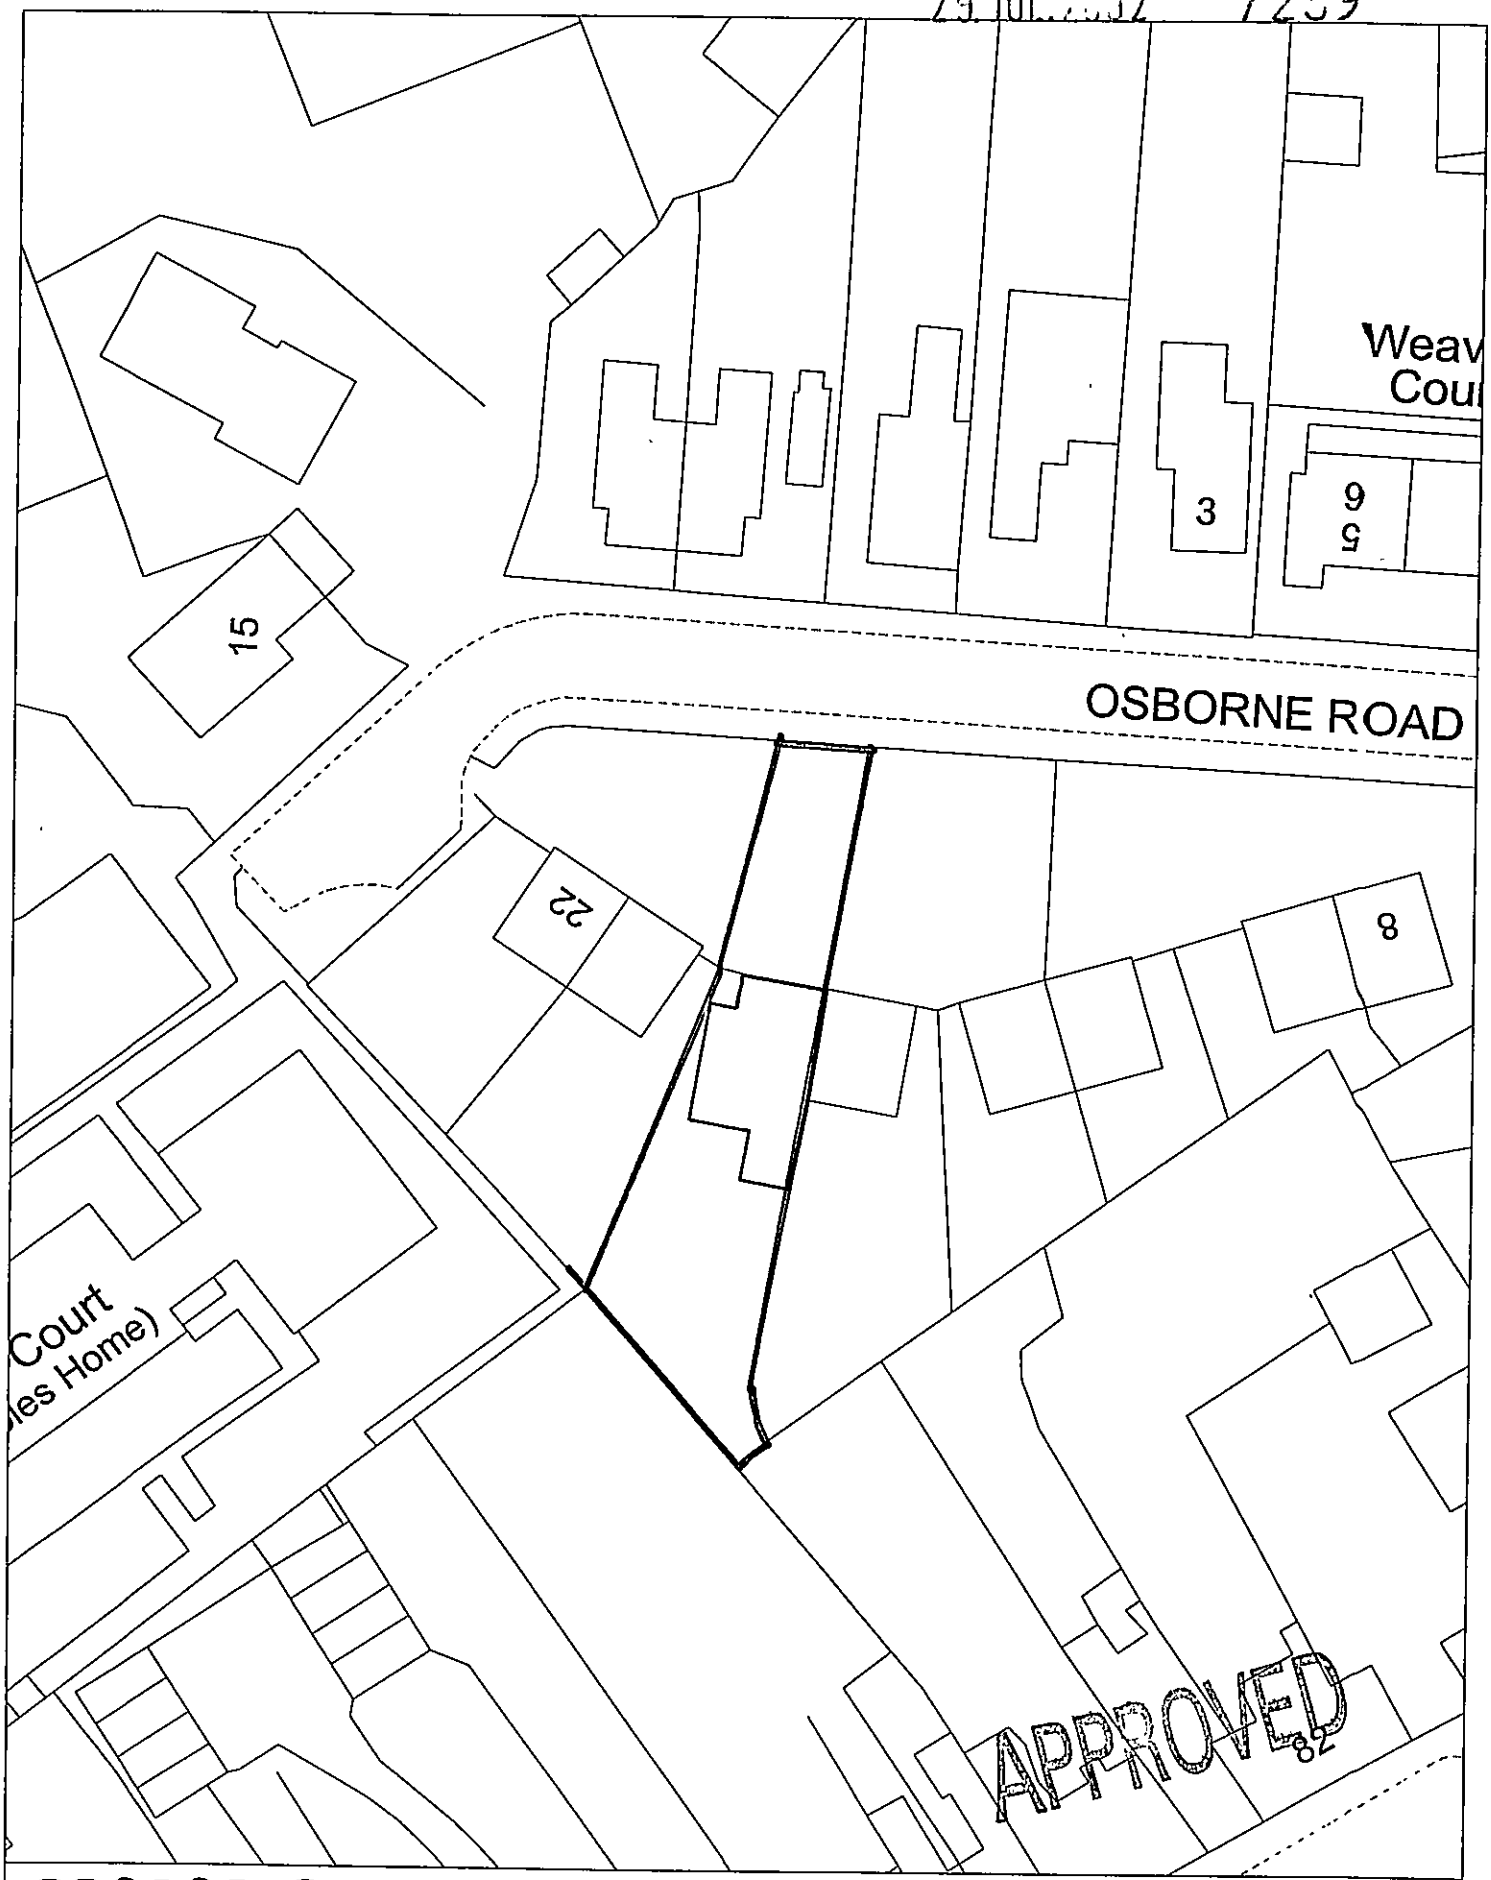

PROPOSED Site Plan, Scale: 1 to 500


This copy has been produced specifically for the map return scheme purposes only. No further copies may be made.

This map is reproduced from Ordnance Survey material with the permission of Ordnance Survey on behalf of the Controller of HMSO Office. © Crown Copyright. Wokingham District Council, Licence No. LA086134

Date: 12 April 2002

N
W E
S

29.JUL.2002 7239

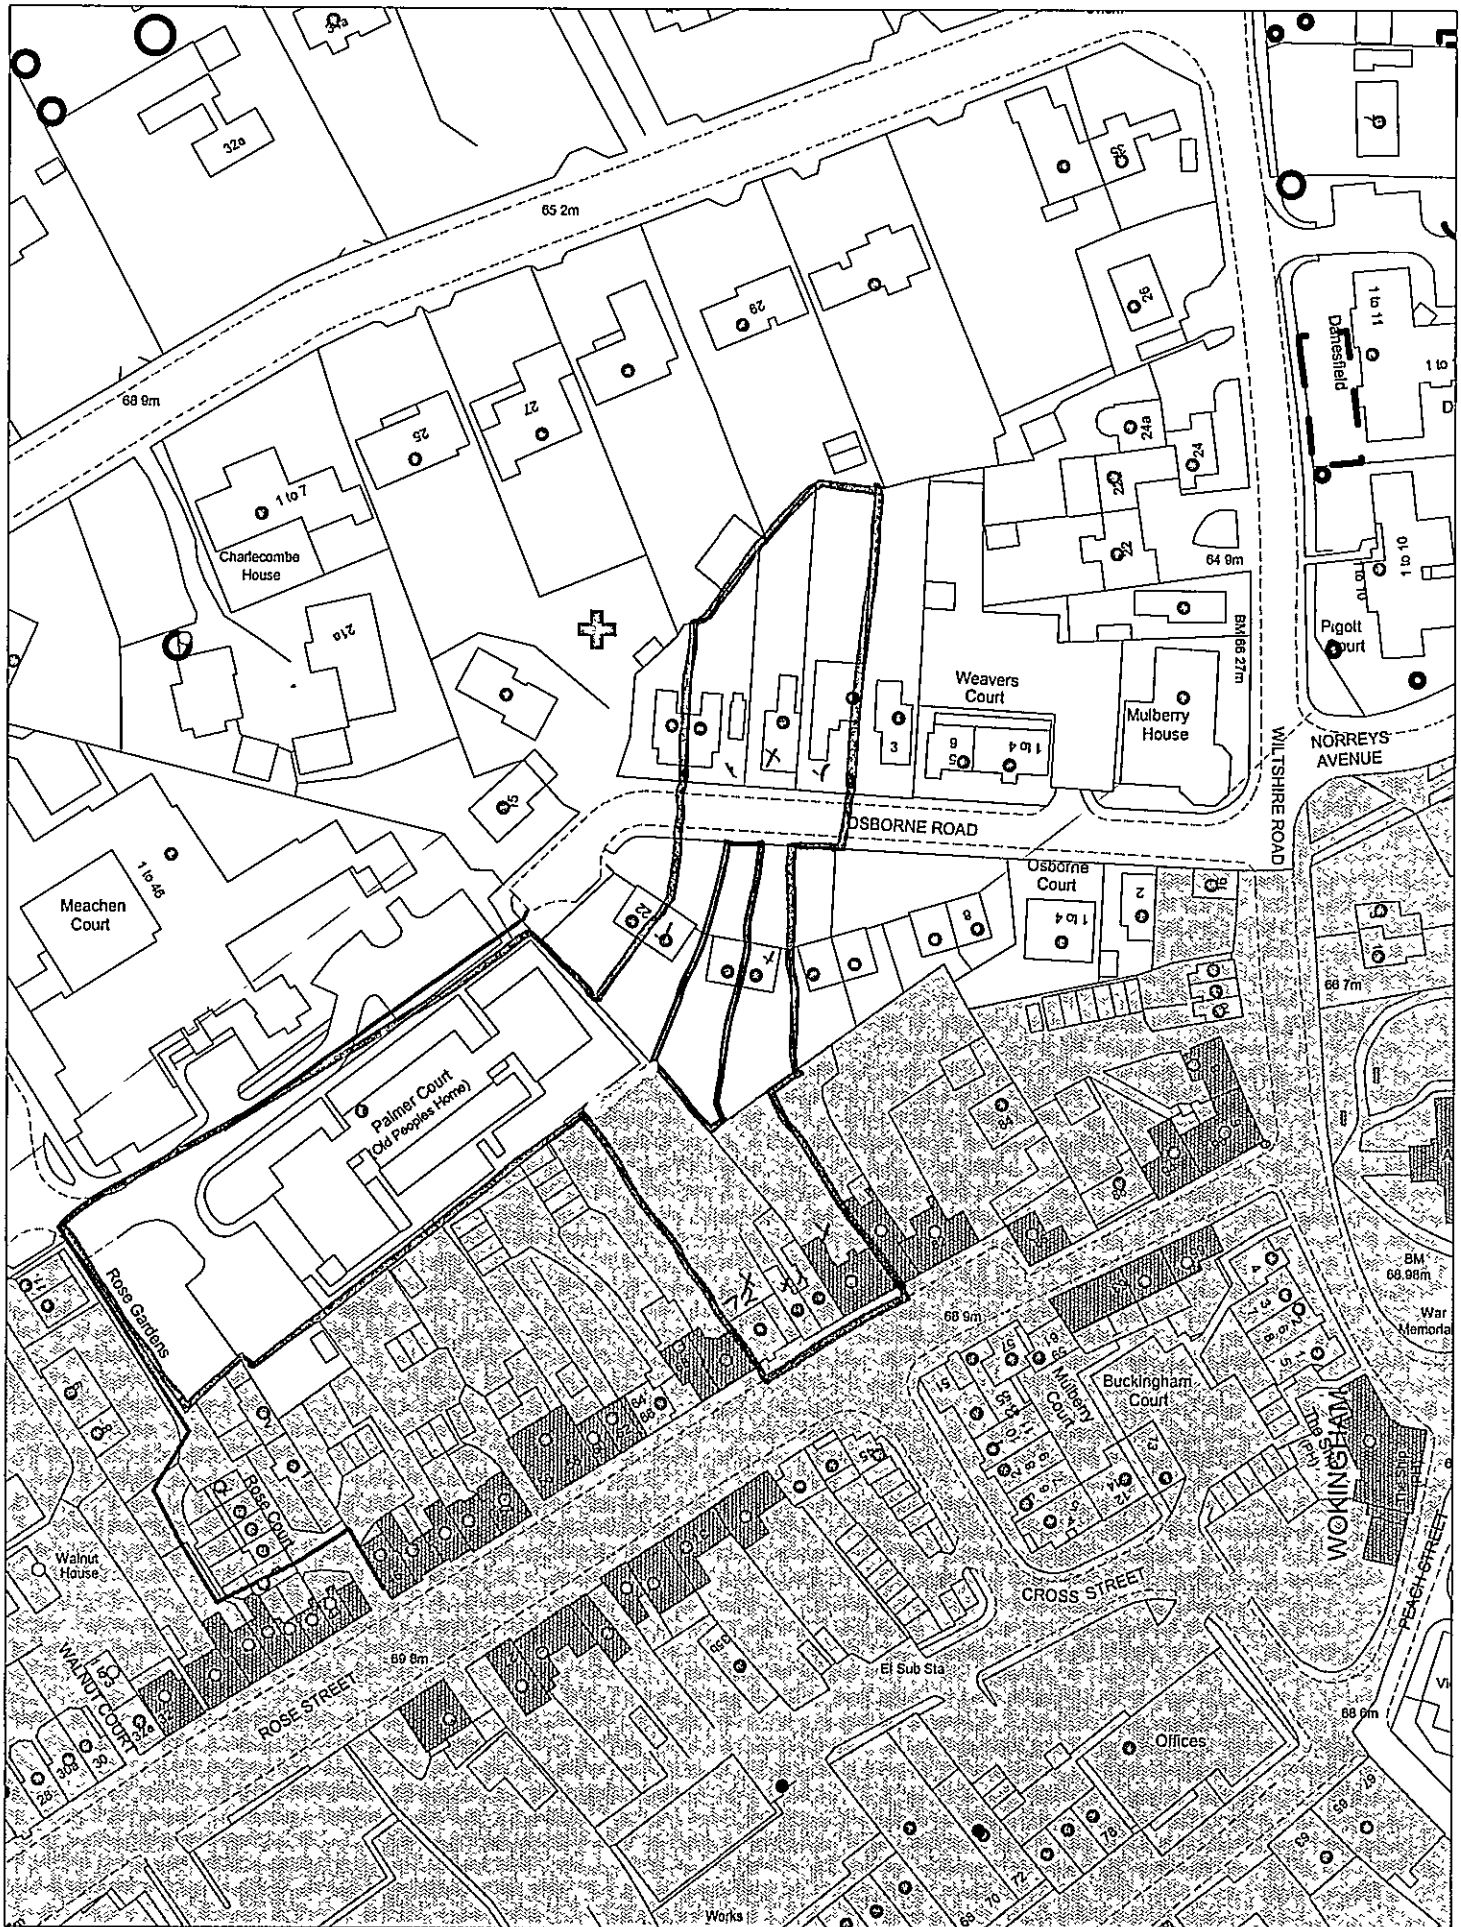


This map is based upon Ordnance Survey material with the permission of Ordnance Survey on behalf of the Controller of HMSO © Crown Copyright.
Unauthorised reproduction infringes Crown Copyright and may lead to prosecution or civil proceedings Wokingham District Council Licence LA086134

Development Control Section, Environmental Services, Wokingham District Council.
31 July 2002 Scale: 1 : 1250


N W E S

This drawing is copyright and may not be reproduced without the written consent of the Architect.


EXISTING

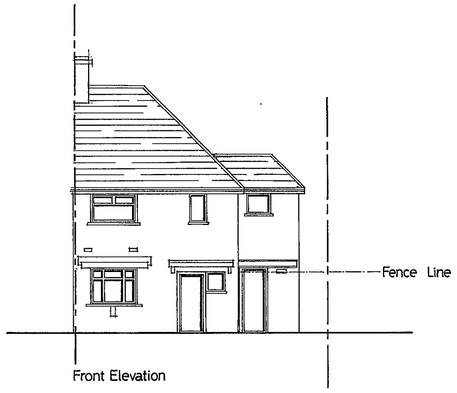


Front Elevation

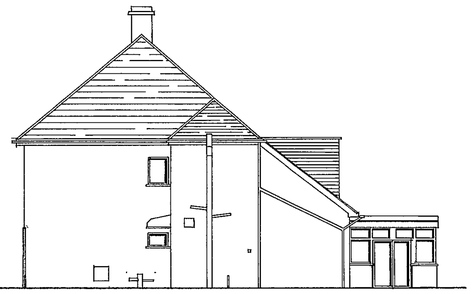

Side Elevation

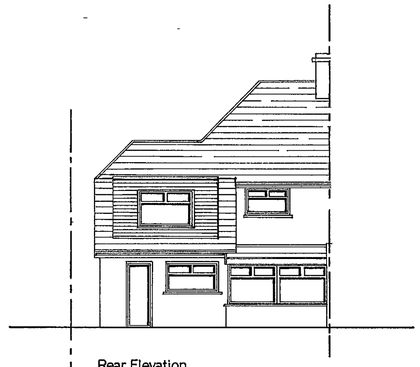


Rear Elevation

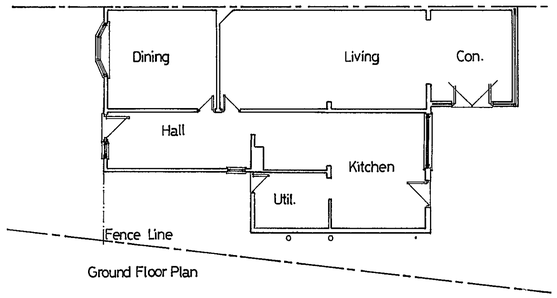


Ground Floor Plan


PROPOSED

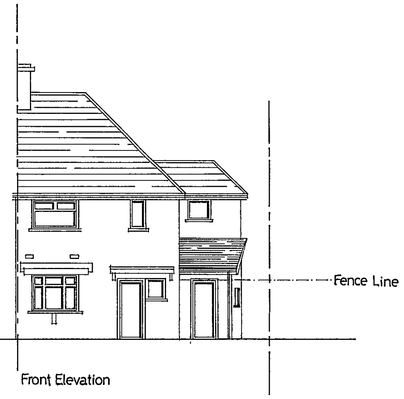


Front Elevation

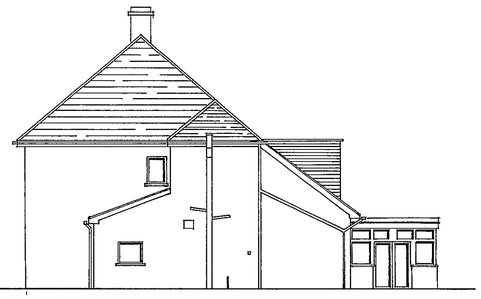


Side Elevation

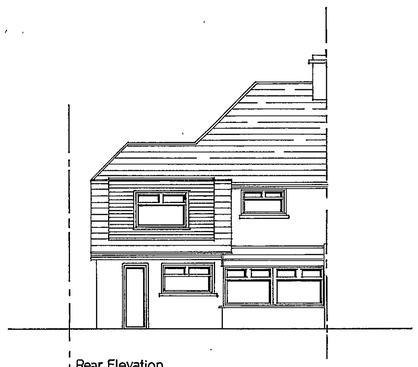

Rear Elevation

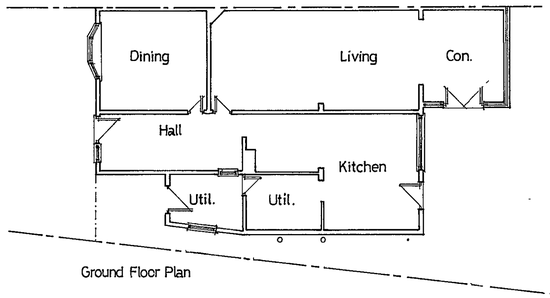

Ground Floor Plan

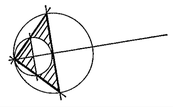

20.JUL.2002 7239

W. M. GRAHAM ASSOCIATES
CHARTERED ARCHITECTS

1 Rectory Road,
Wokingham,
Berkshire, RG40 1DJ.
Tel: 0118 9770464
Fax: 0118 9770482

Job
18 OSBOURNE ROAD
WOKINGHAM
APPROVED

Title
EXISTING
AND PROPOSED

Scale 1:100	Date JULY '02	Drawn By NT
Job No. 2388	Drawing No. 01	Revision

Artworker DS(UK) 00129

19/11/02