# PROPOSED FLOOR LAYOUTS PLOT 9

All information contained in this drawing is the sole copyright of S. J. Springer, and is not to be reproduced without permission.
All dimensions to be confirmed on site.

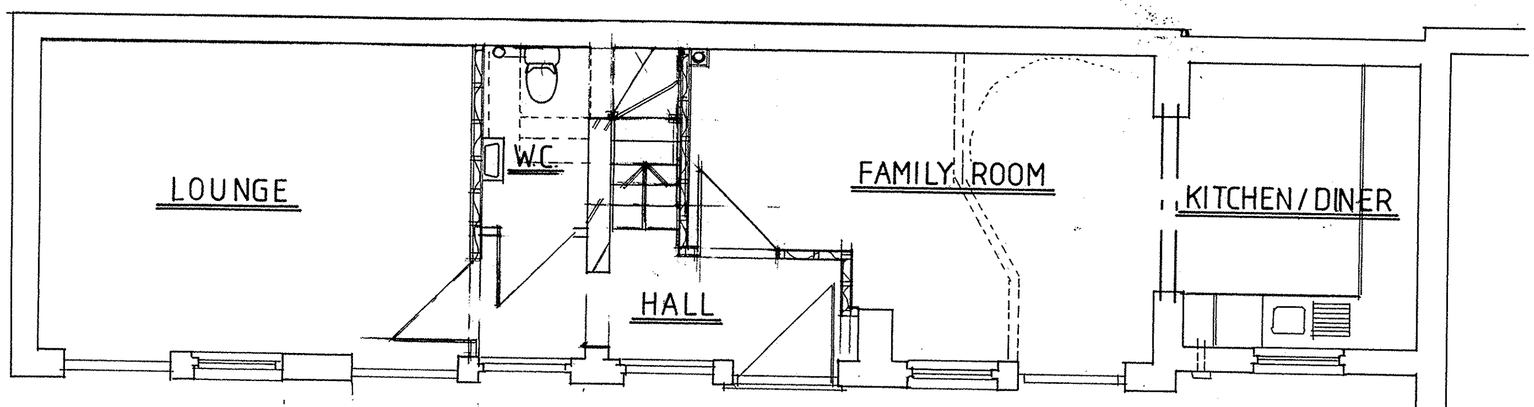


GROUND

DO NOT SCALE

½mm 10 20mm 30 40 50 60 70 80 90 100 110 120 130 140 150

**Do not scale** from anything other than this ruler

ORIGINAL SIZE OF DRAWING A2

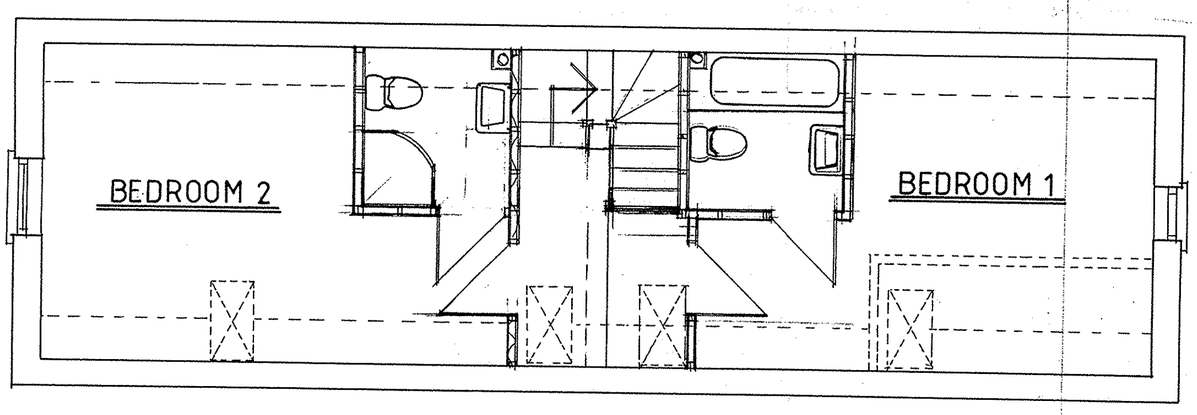


FIRST

STOREY HEIGHT 2·530m TO BE CHECKED ON SITE BEFORE STAIR CONSTRUCTION
12 RISERS AT 211mm
11 GOINGS AT 250mm
PITCH 40 DEGREES
WIDTH 0·850m
MIN 75mm GOING TO TAPERED TREADS
MIN 2·000m HEADROOM ABOVE PITCH LINE
HAND RAIL 900mm ABOVE PITCH LINE AND TO WIDEST GOING
BALASTERS AT 100mm CENTRES

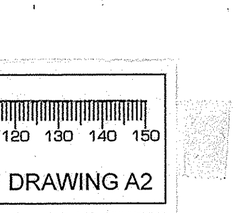


BALASTER SECTION

## STAIR SECTION
1:200

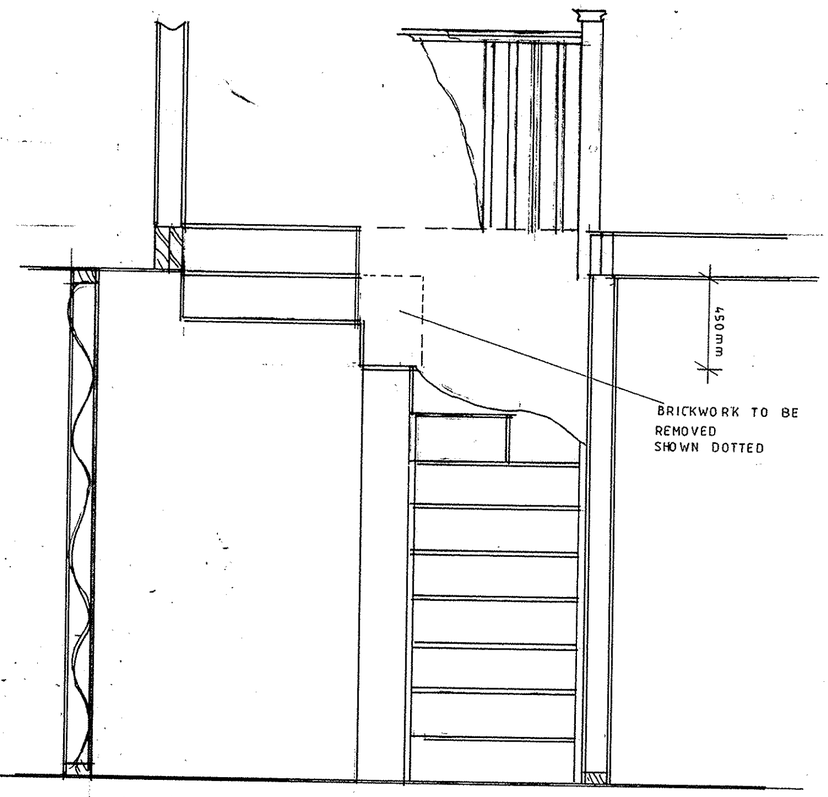


MINOR AMENDMENTS

--8267

BUILDING SERVICES MPT TLS EHS 12 NOV 2004 FAC

SCALE 1:50

SJS/204/24/1/R

ARCHITECTURAL & BUILDING DESIGN

S.J. SPRINGER

Service Point Heathrow 3