



Information on this drawing will not be shared with a third party without the written authority of the University of Reading -Estates and Facilities

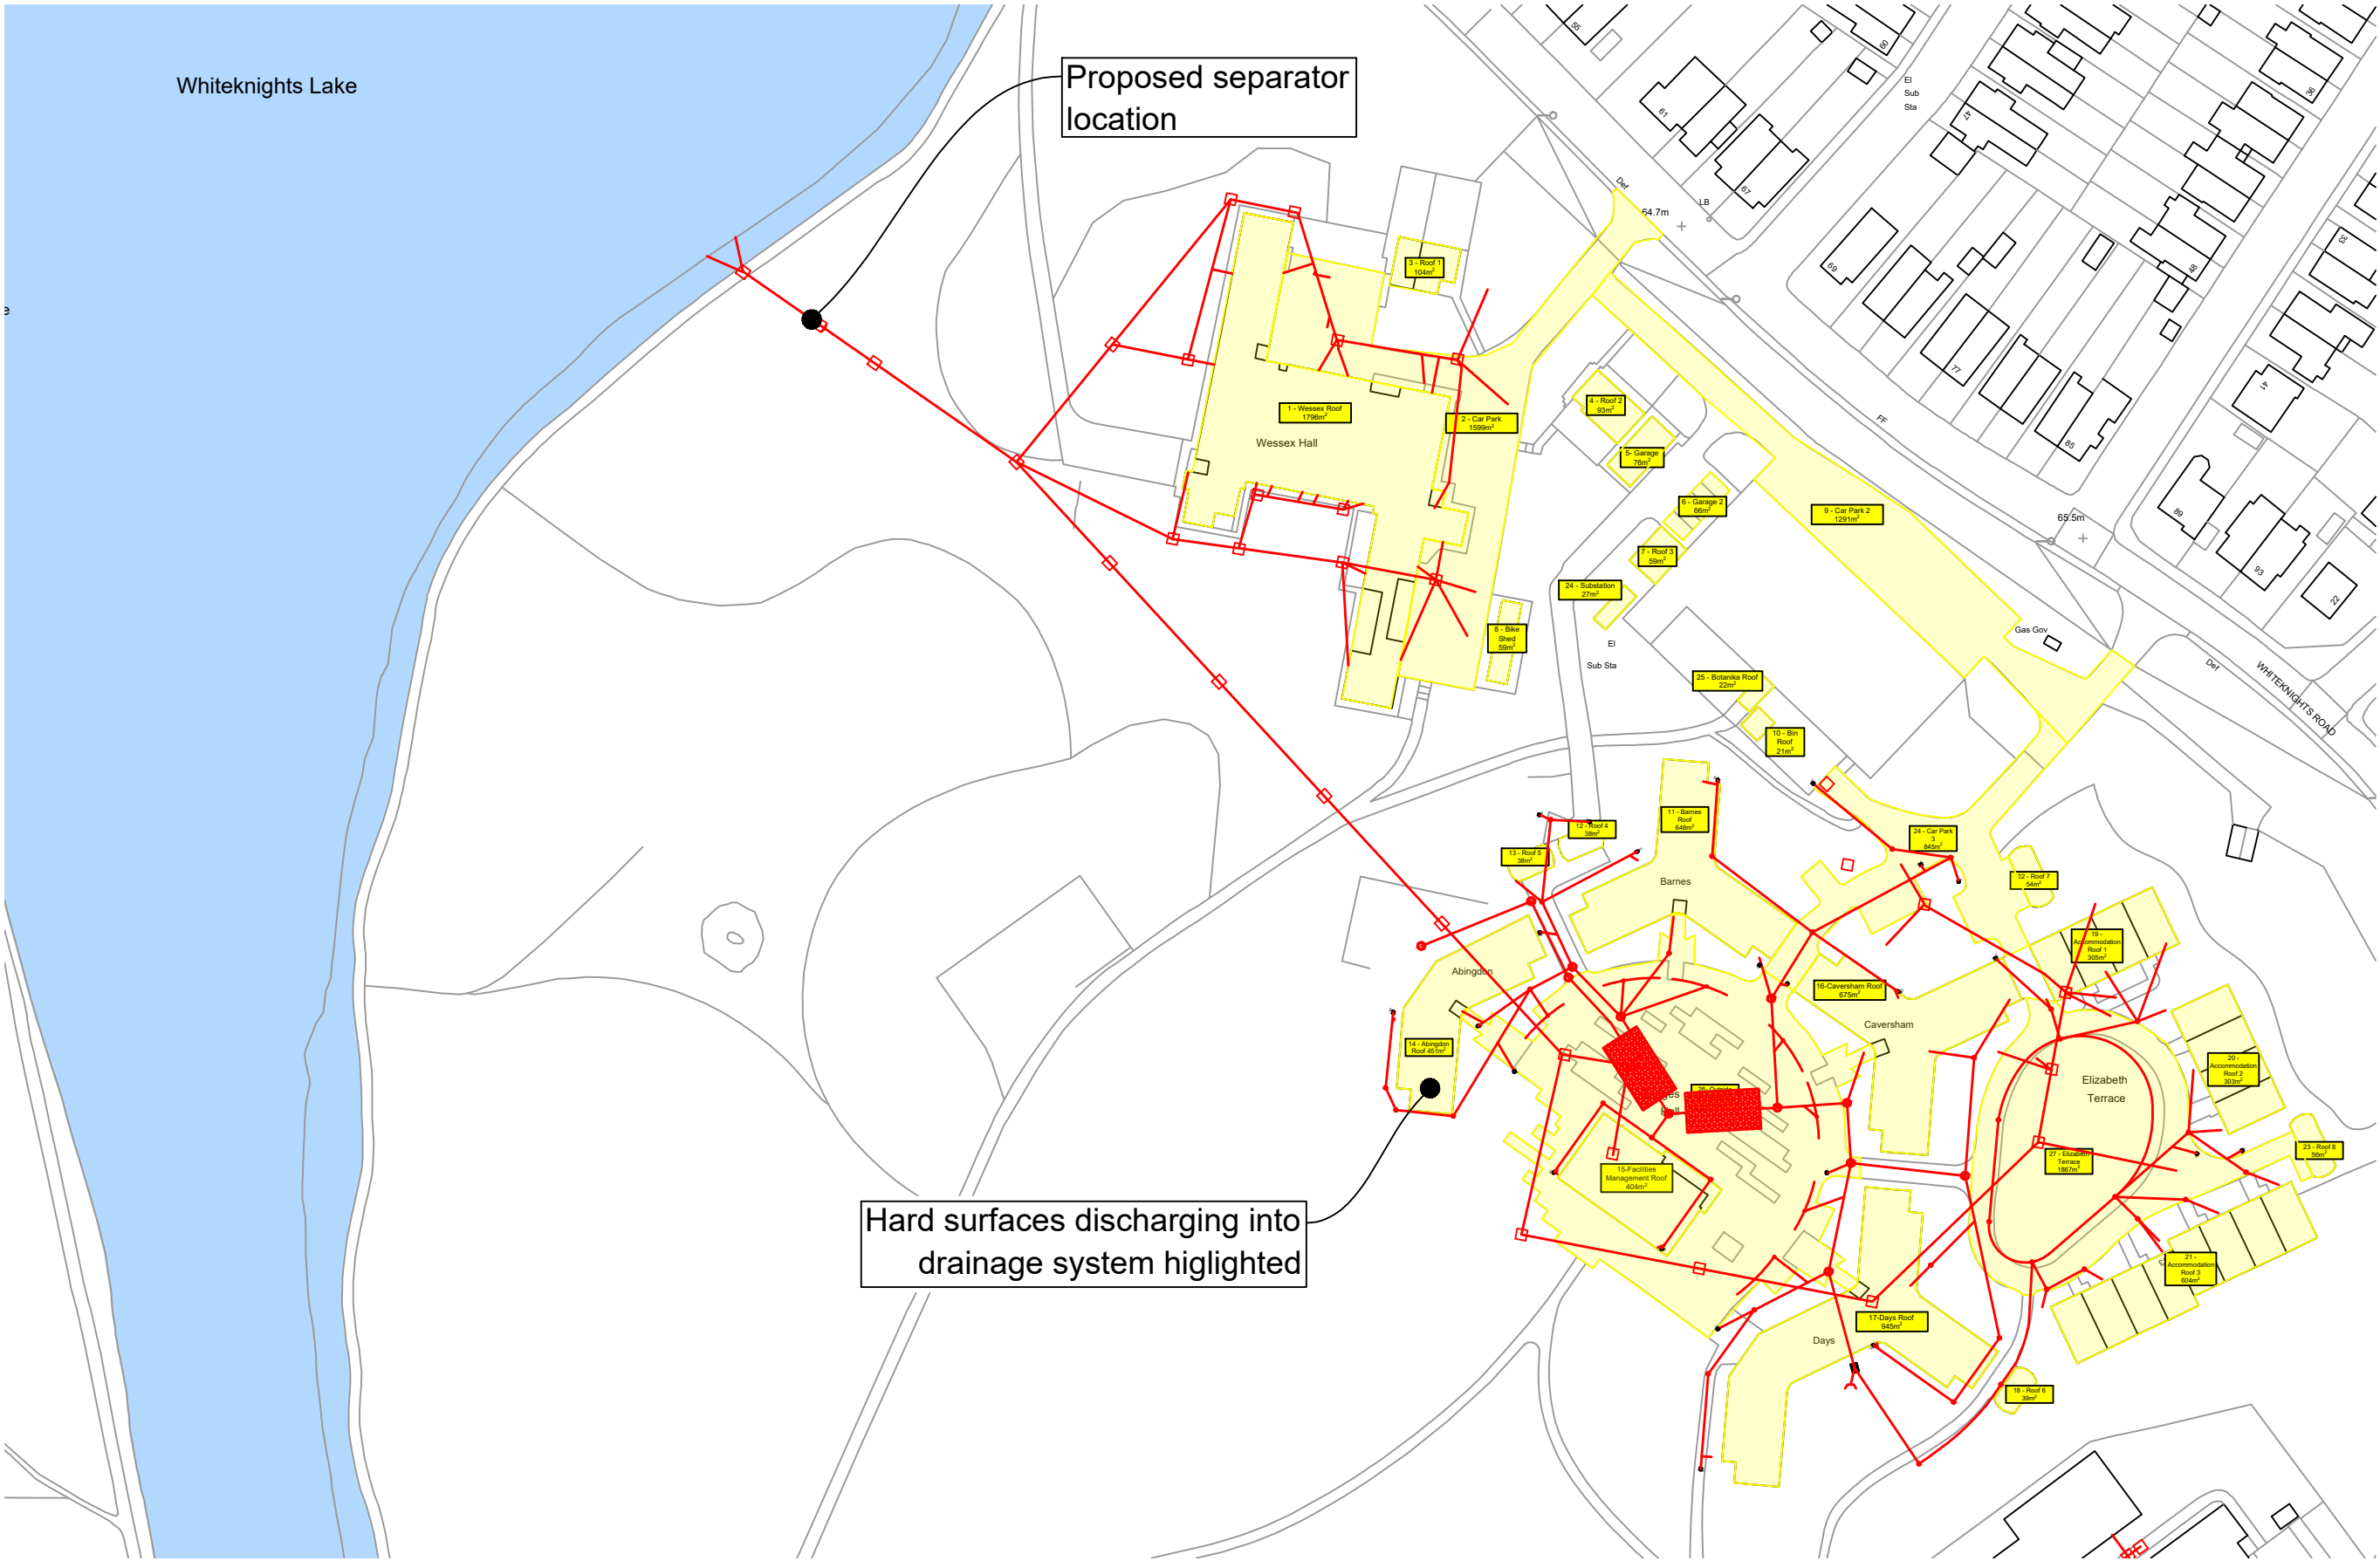

**Estates and Facilities**  
The information shown on this drawing is given without obligation or warranty. The accuracy therefore cannot be guaranteed and it must never be used for calculation or setting out of works.  
**General Changes**  
The accuracy of these drawings relies on feedback from the users. If any anomalies are discovered, please immediately inform the CAD Manager. Telephone ext 6807.



**University of Reading**  
Estates and Facilities  
Whiteknights, PO Box 235, Reading, RG6 6BW  
Tel. 0118 378 8958 Fax. 0118 378 6928

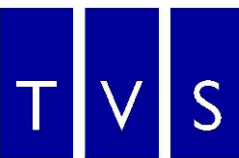

**Thames Valley Surveying**

|                             |  |                                                                            |                  |
|-----------------------------|--|----------------------------------------------------------------------------|------------------|
| Building<br>Wessex Hall     |  |                                                                            |                  |
| Project<br>Fuel Interceptor |  | Rev Description Date                                                       |                  |
| Title<br>Drainage Areas     |  | Drawn<br>JW                                                                | Date<br>16/4/24  |
|                             |  | Scale<br>1:1250@A3                                                         |                  |
|                             |  | Project (WREN No.-Originator-Volume-Level-Type-Role-Classification-Number) | Suitability-Rev. |
|                             |  | XXXXXX-TV-S-XX-GR-DF-B-18-002                                              | XX-XX            |