
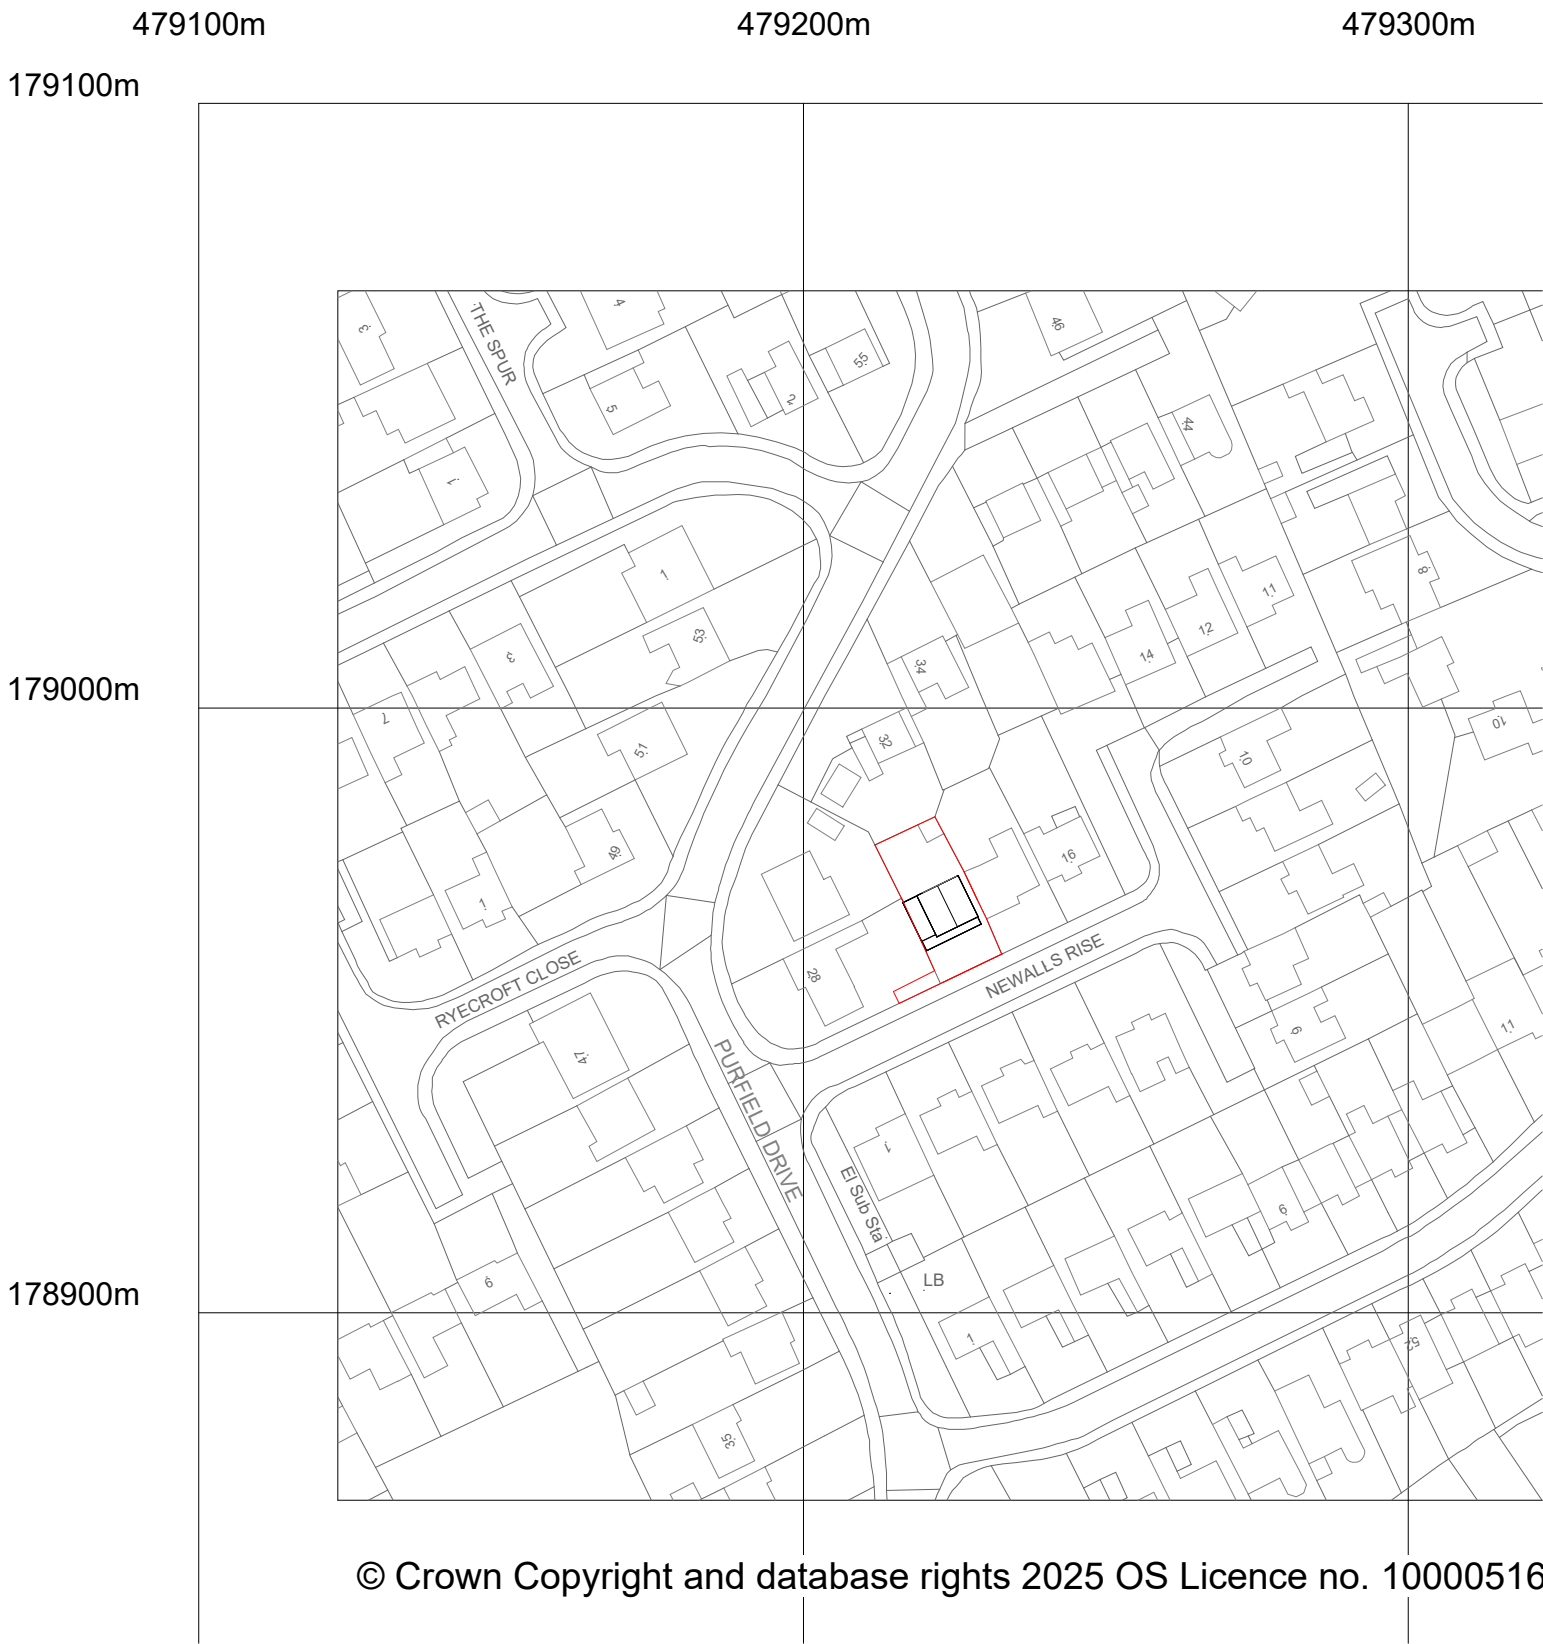
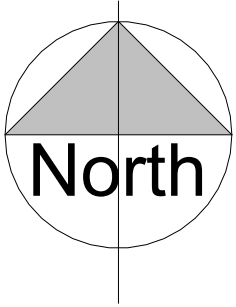


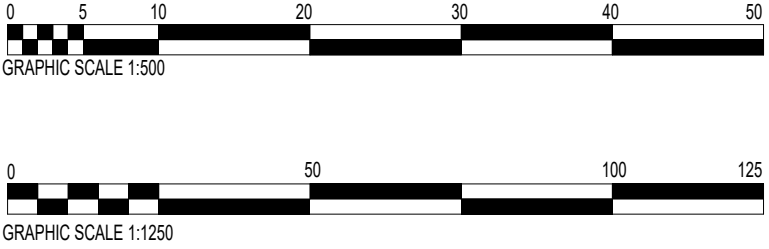

1 Block Plan
1 : 500

2 Location Plan
1 : 1250

Mark Borthwick

Chartered Architectural Technologist
Passive House Designer



NOTES

Rev	Description	Date
A	First Issue	Feb 26
B	Scales changed for Planning	Feb 26

PROJECT
18 Newalls Rise
Wargrave
RG10 8AY

CLIENT

Mr B Rimmer

TITLE

Block & Location Plans

DRAWING NUMBER

25626-102

DRAWN BY MB	DATE Feb 26
SCALE (@ A1) As indicated	REVISION B