


Abbey Windows(Thames Valley)Ltd
On behalf of;
Contract No: 17062 Mr Chaudhuri
31 Skylark Way
Shinfield
Reading
RG2 9AD

EXISTING LEFT SIDE ELEVATION

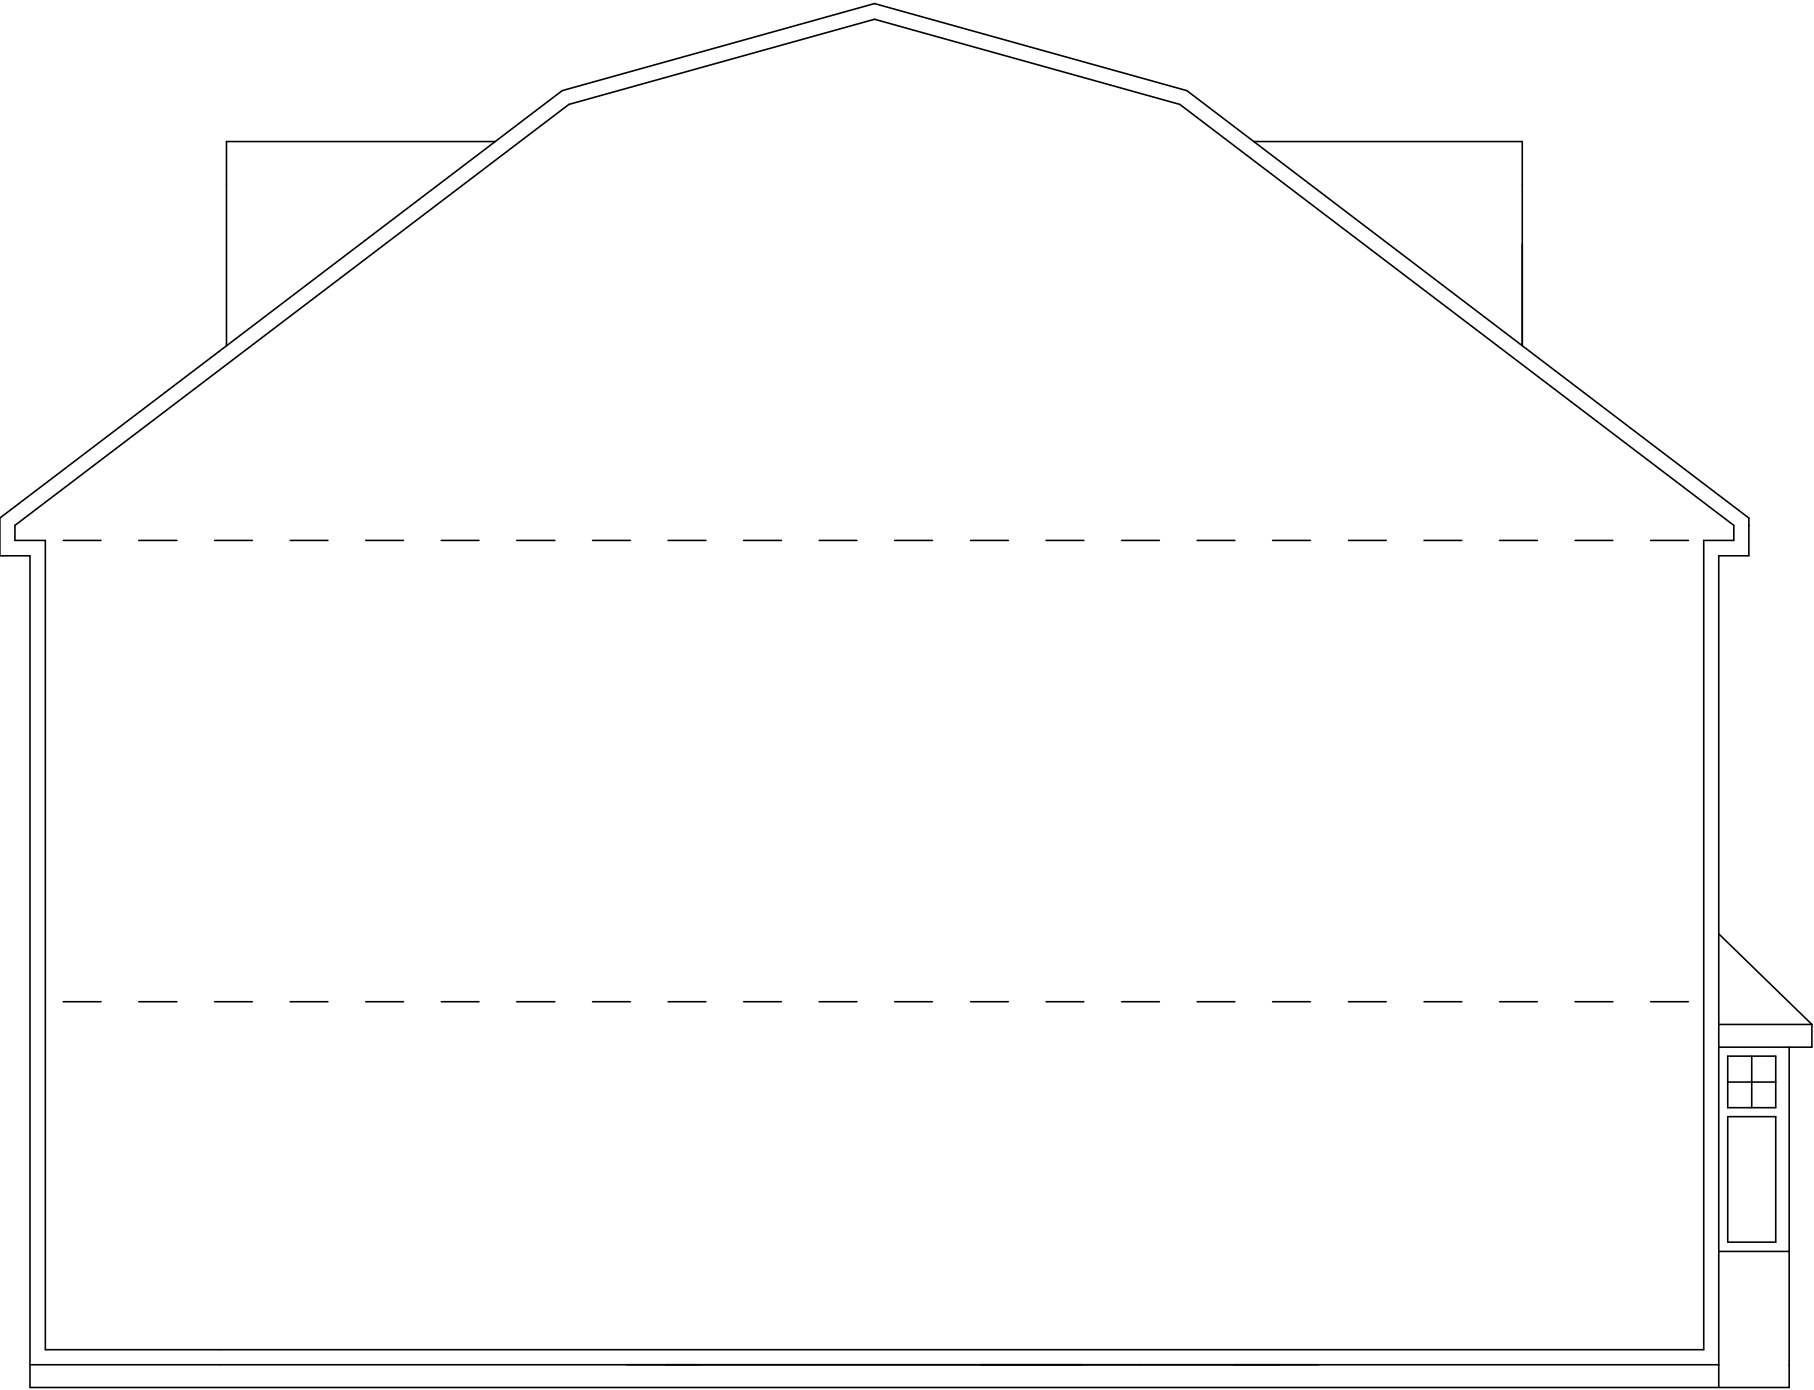

SCALE

