


This plan is based on OS data which shows the general approximate position, not the exact line, of the boundaries. It may be subject to distortions in scale. Measurements scaled from this plan may not match measurements between the same points on the ground.

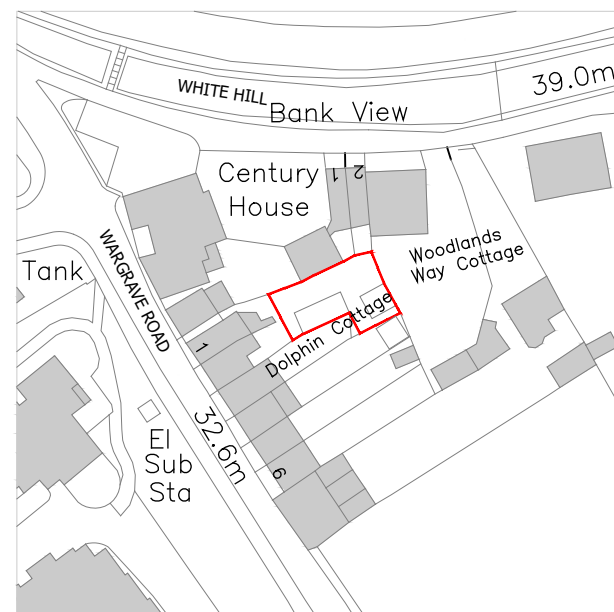


1

Location Plan

SCALE 1:1250

0 10 20 30 40 50m

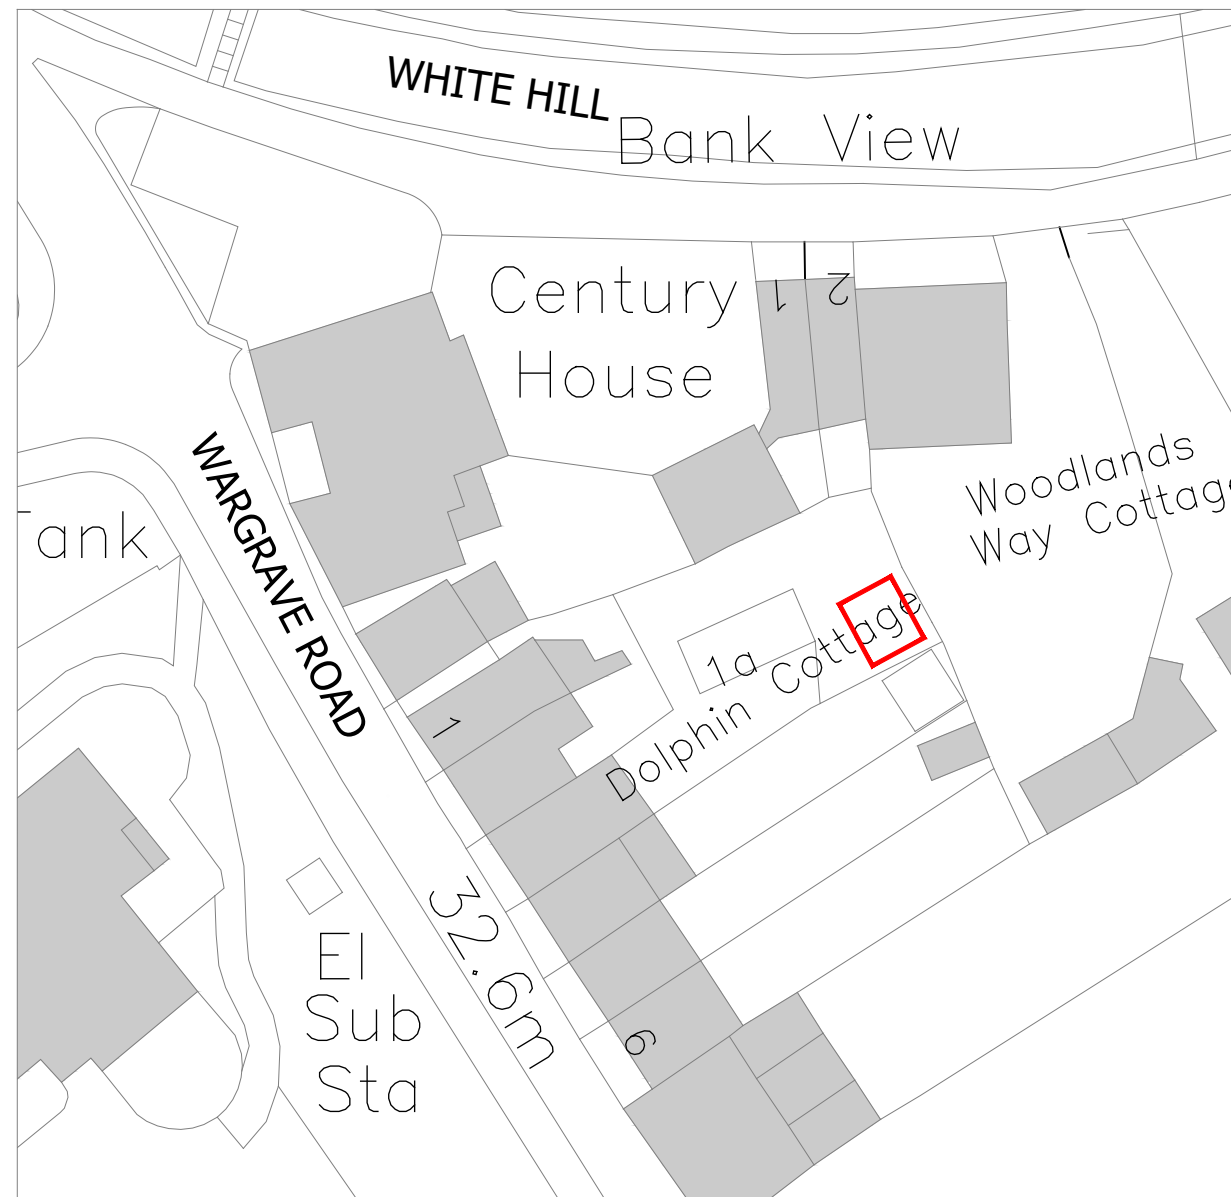

2

Block Plan

SCALE 1:500

0 5 10 15 20 25m



PLANNING

Project
Dolphin Cottage, 1A Wargrave Road,
Henley on Thames, Oxon RG9 2LT
Drawing Title
Location Plan and Block Plan

Date 13.10.2025	Scale As noted @A3	Drawn by SJ
Project No 203	Drawing No 001	Revision -