


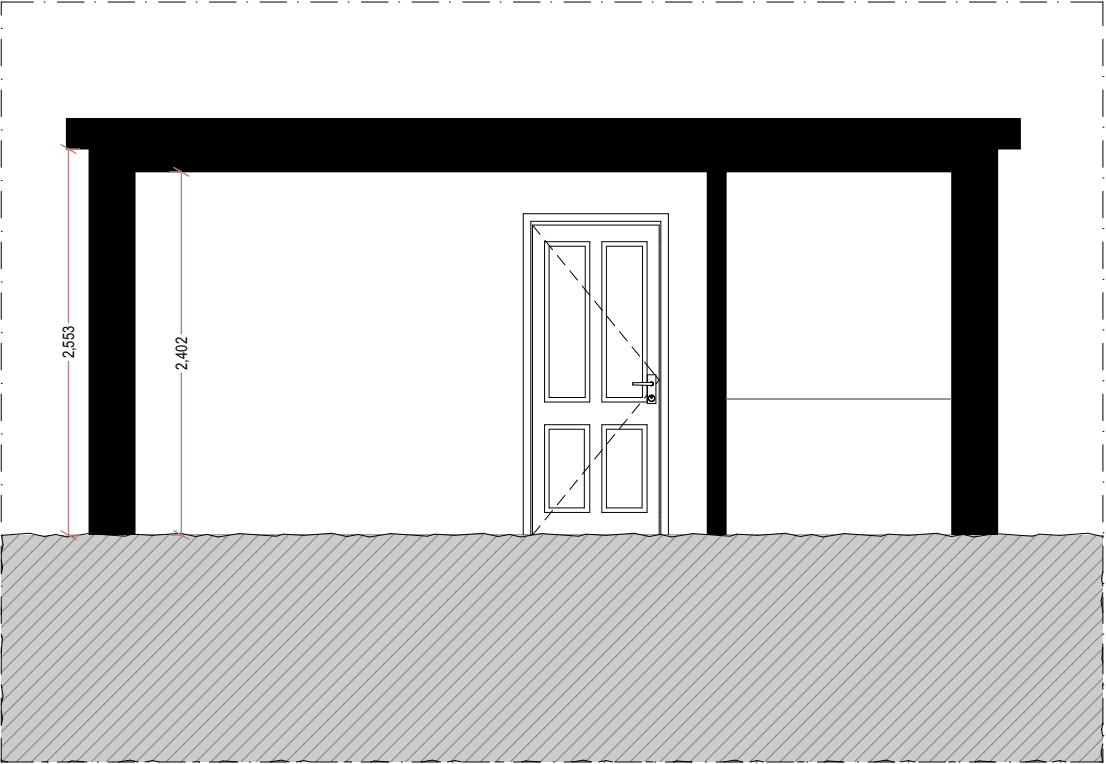

1:50


Section

© This drawing remains the property of The Keen Partnership and shall not be copied without prior written consent.

All dimensions to be checked on site and any discrepancies to be reported before work commences.

Notes:

Date	Rev	Comments	By	Chk'd

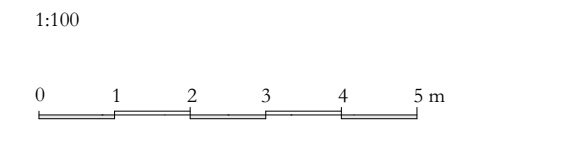

THE KEEN PARTNERSHIP

The Courtyard
Edinburgh Road
Reading RG30 2UA
Tel: 0118 9510 855
Fax: 0118 9510 866
chris@keenpartnership.co.uk
www.keenpartnership.co.uk

cabe
chartered association
of building engineers

RICS

Client:

XXXXXX

Job Title:

Outbuilding at 44 Shepherds House Ln, Earley, Reading
RG6 1AD

Drawing Title:

Proposed Section

Drawing Date: 17.10.25	Status: Proposed		
Issue Date: 23/10/2025	Drawn By: HBH	Scale: 1:50@A3	
Job No: 9486	Drawing No: 9486 PL-02.04	Rev:	