

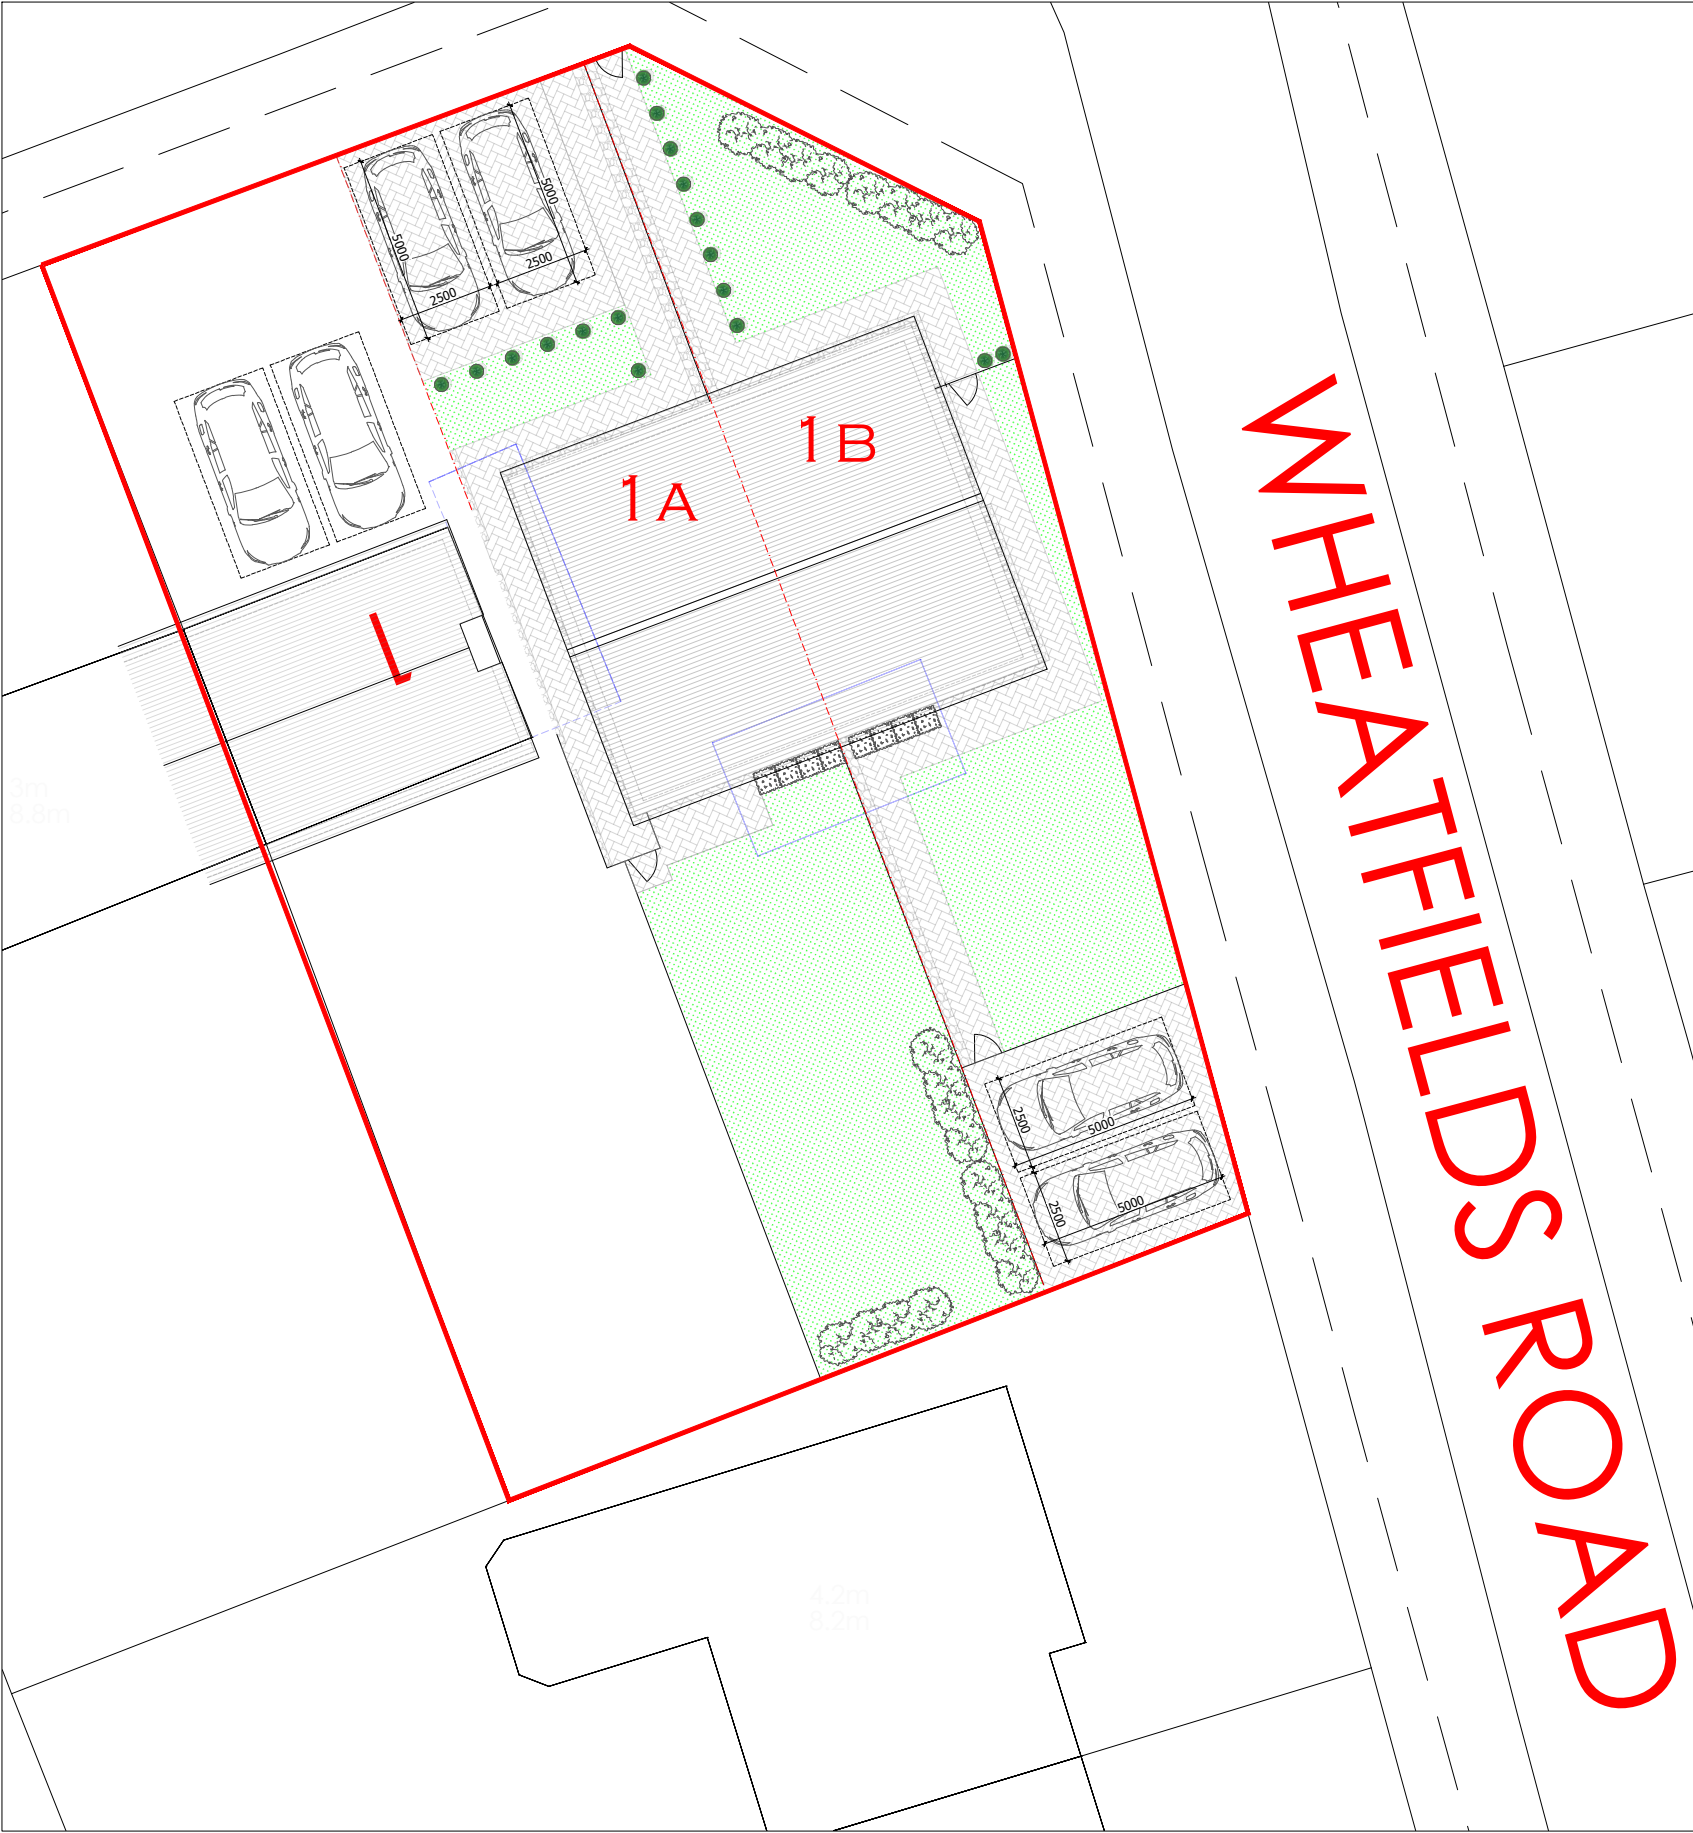
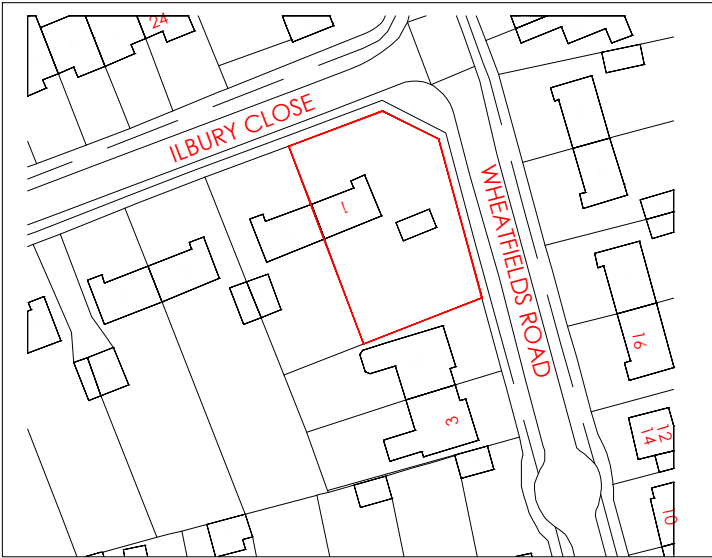


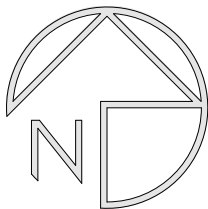

Block Plan 1:200

Scale 1:200

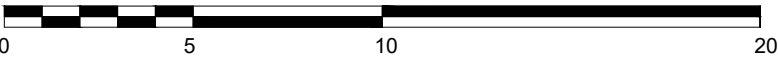

Location Plan 1:1250



Crown Copyright and database rights(2026)

Ordnance survey 0100031673

1A - 2 STOREY HOUSE
GROUND FLOOR - 46.5M²
FIRST FLOOR - 46.5M²

TOTAL AREA = 93M²
3 BED 5 PERSON

1B - 2 STOREY HOUSE
GROUND FLOOR - 46.5M²
FIRST FLOOR - 46.5M²

TOTAL AREA = 93M²
3 BED 5 PERSON

Key

Rev Date Description
Revisions

© Arcadia-Designs - This document and its design content is the copyright of ARCADIA-DESIGNS GROUP Ltd (Arcadia-Designs) and should NOT be copied or reproduced without written consent of the practice.
This drawing should be read in conjunction with all other information including project specification. Use written dimensions only and DO NOT scale. Site dimensions to be checked on site prior to ordering materials.



T: 07562740771 E: admin@arcadia-designs.co.uk
W: www.arcadia-designs.co.uk

Project
Construction Of
2 x 3 Bedroom Homes

Client
Kashif Hussain
Address
1 Ilbury Close,
Shinfield
Reading, RG2 9DE
Drawing Title
Location And Block Plan

Date	Scale	Drawn
20th May 2026	1:1250/ 1:200 @A3	SH
Drawing Number	Revision	
KICR PL-100	/	
PLANNING		