


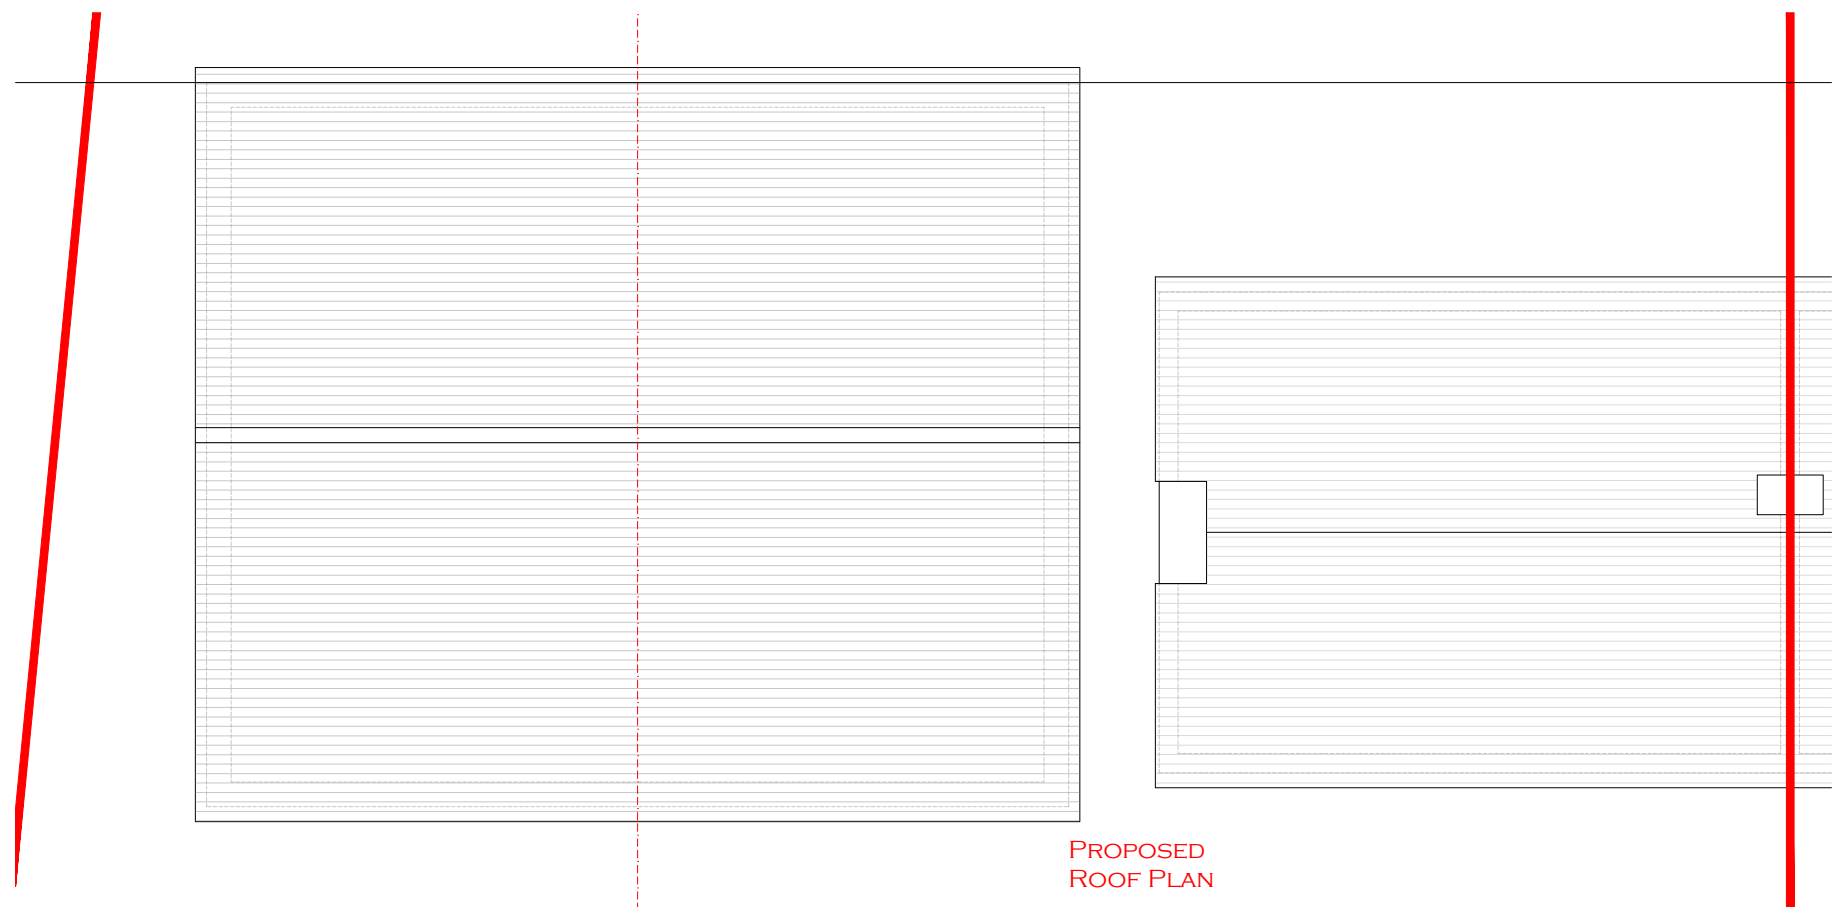

Date	Scale	Drawn
20th May 2026	1:100 @ A3	SH
Drawing Number	Revision	
KICR PL-201	/	

PLANNING