

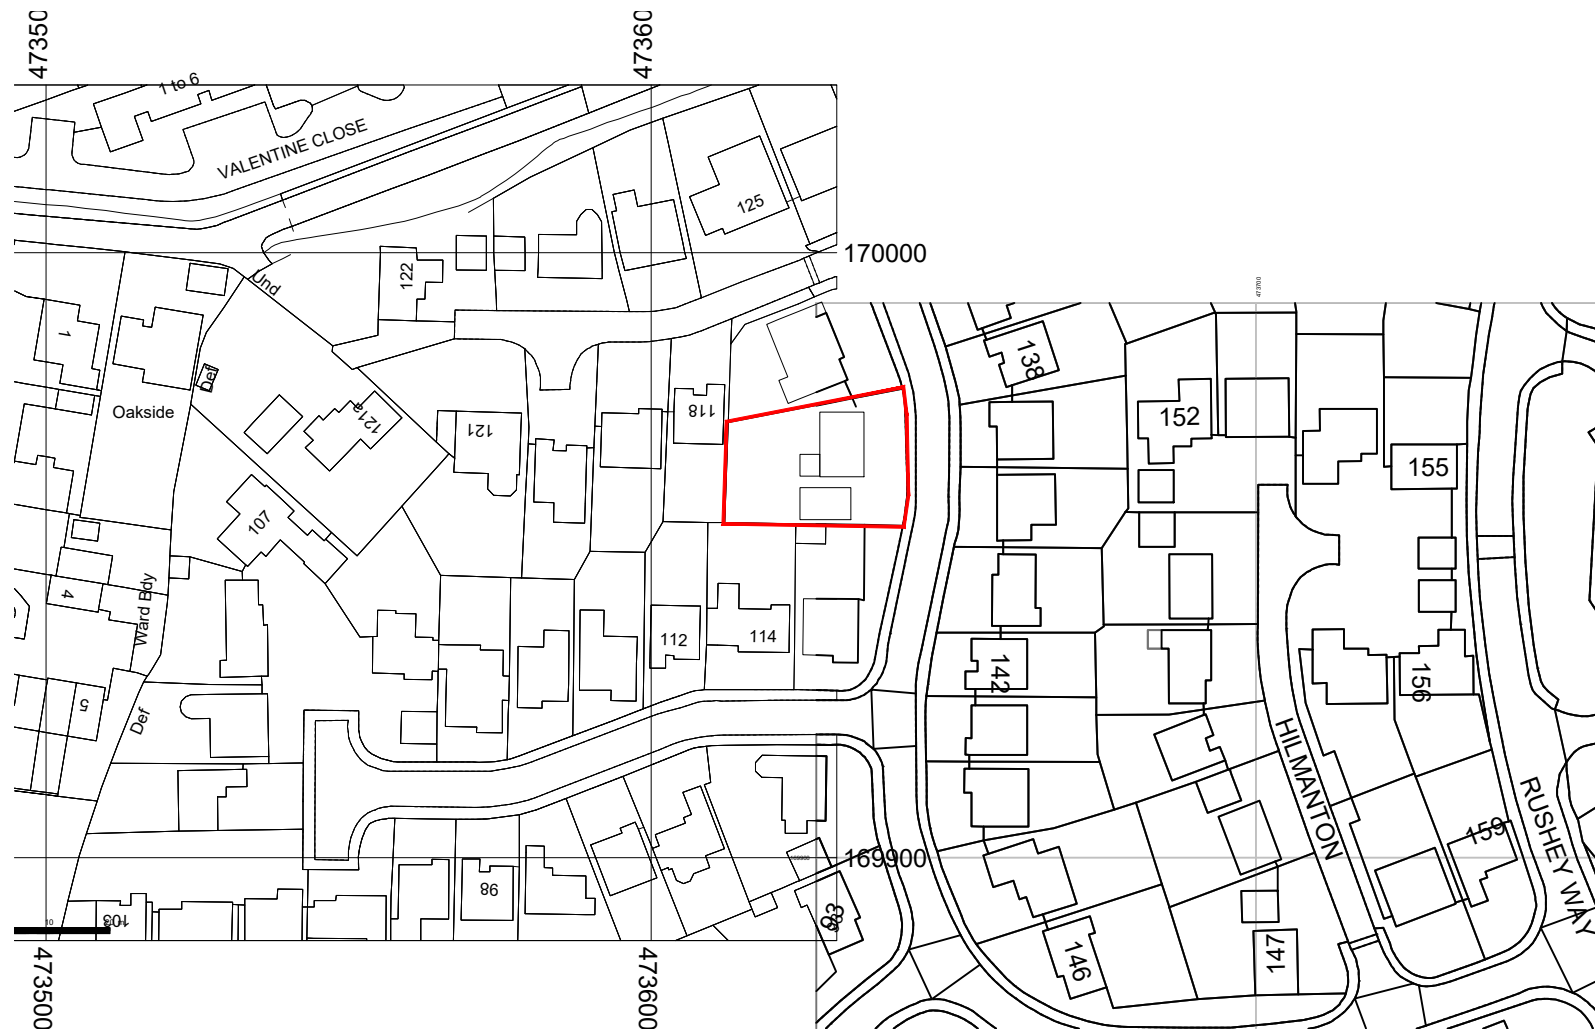


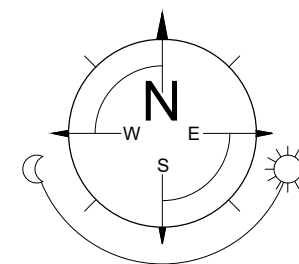

LOCATION PLAN (1:1250)

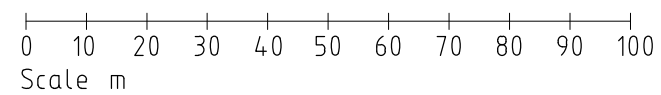

Crown Copyright and database rights OS 100047474

REV. | DATE | COMMENTS

PROJECT  
116 Hilmanton,  
Lower Earley,  
Reading,  
RG6 4HJ

DRAWING TITLE  
Single storey rear extension, first floor  
extension over garage and conversion  
LOCATION PLAN

**SK-tec Ltd**

Planning & Technical Services  
22 Glasspool Road, Winnersh, Reading, Berkshire, RG41 5SB  
tel: 01183 759987, mob: 07714 100537  
e-mail: [steve@sk-tec.co.uk](mailto:steve@sk-tec.co.uk)

CLIENT  
Mr & Mrs Lee

SCALE 1:1250 (A3)

DATE Mar 25

DRG. No. 24/938-03

REV.