


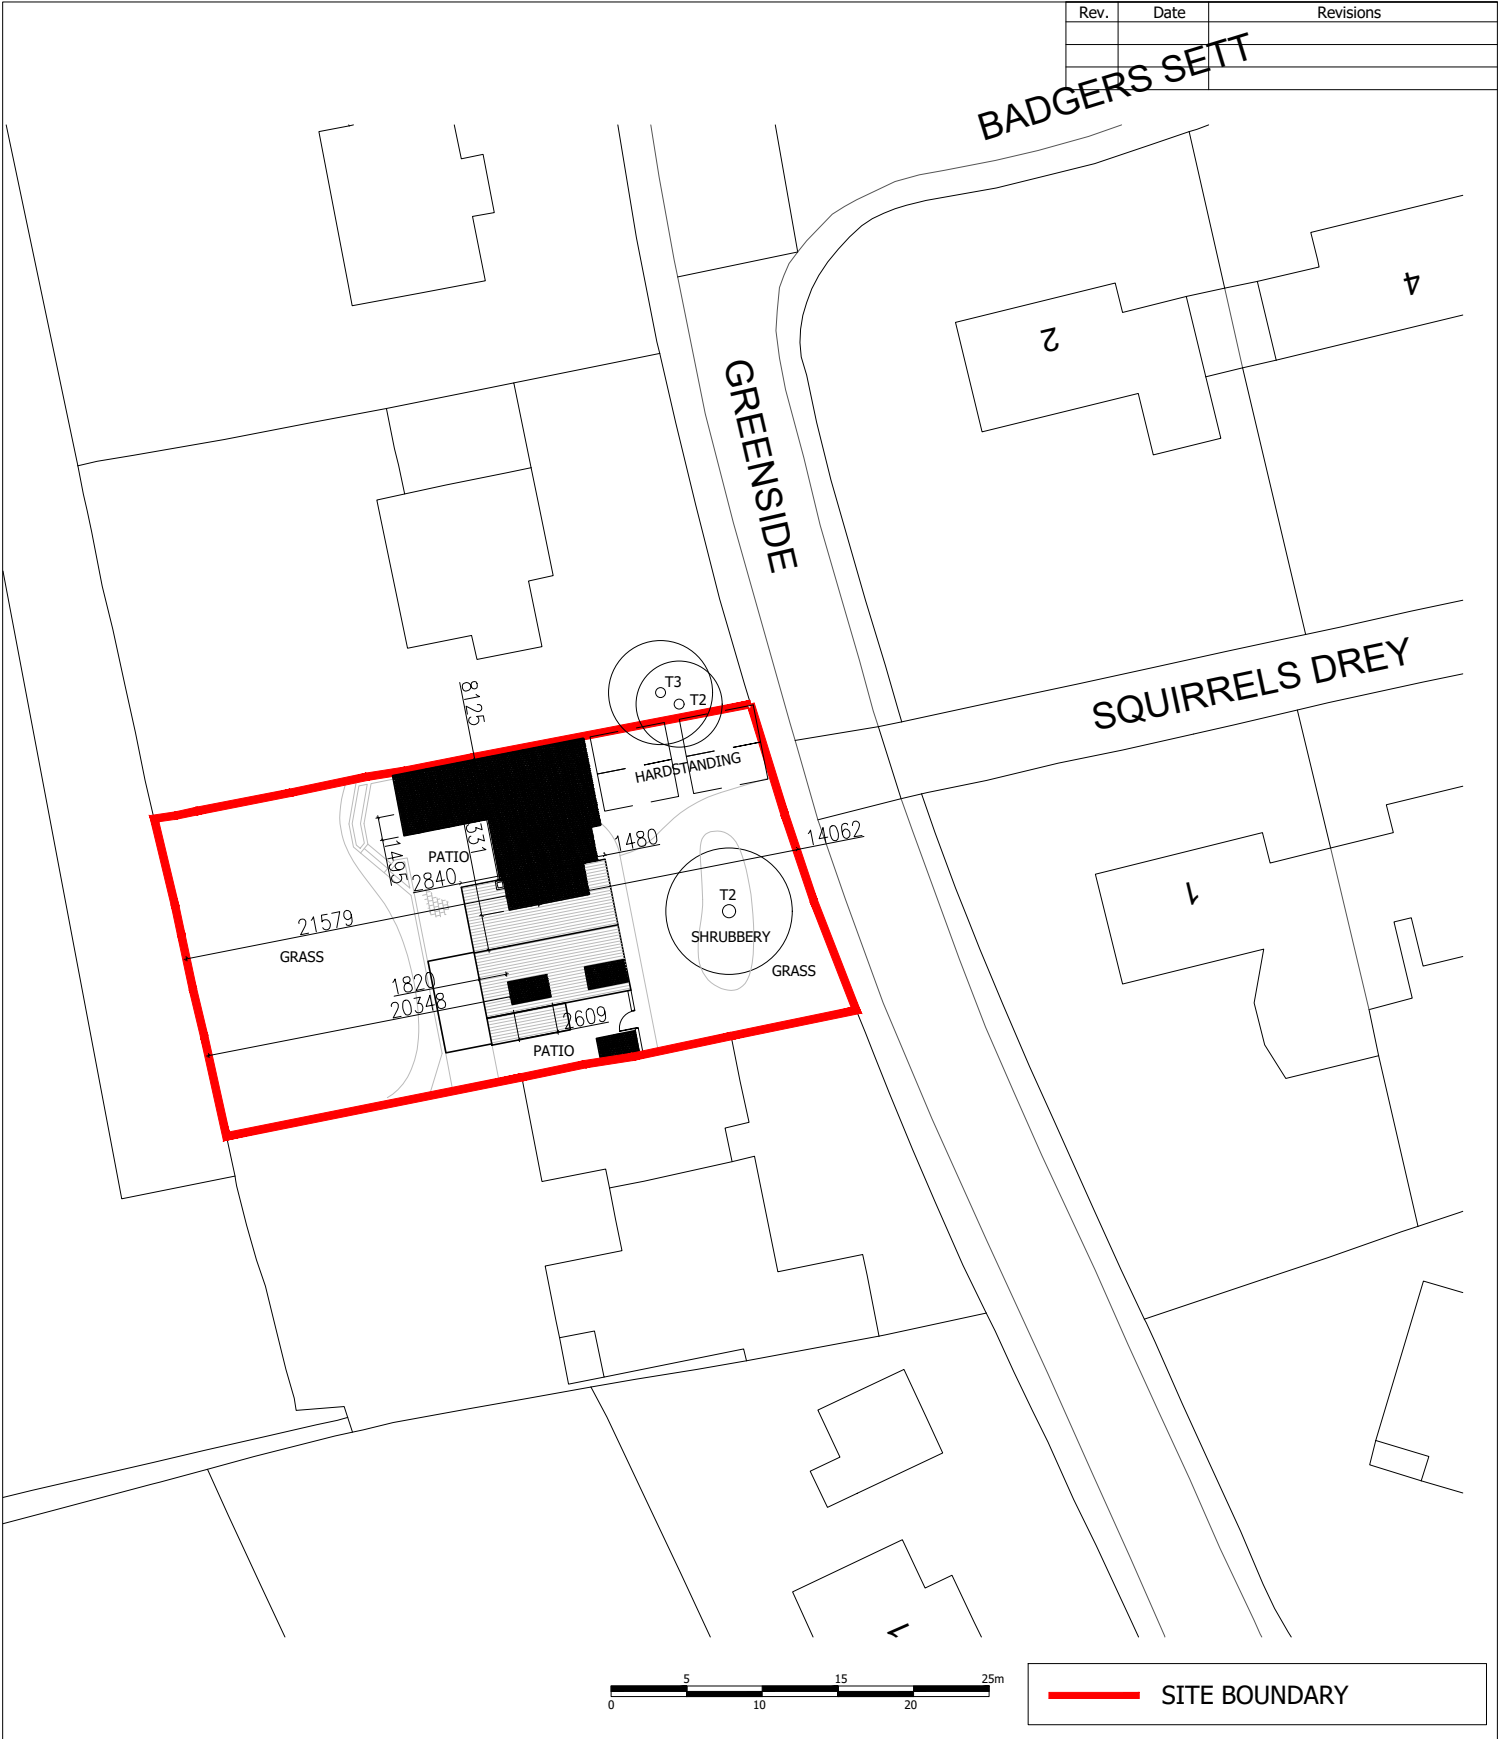

Client MR & MRS WANG			Drawing Title PROPOSED BLOCK PLAN	JET ARCH DESIGN
Job Title 5 GREENSIDE CROWTHORNE RG45 6EX				
Scale 1:500	Date MARCH 26	Drawn S.A		
Plot Date: MARCH 26			Drawing No. A4/481/12	Rev. 100 Berkshire Place Winnersh Triangle Wokingham, Berkshire RG41 5RRD Tel: 07787296792 email: info@jetarchdesign.co.uk