


* PLEASE NOTE OS BASE IS
NOT ACCURATE*

Rev.	Date	Revisions

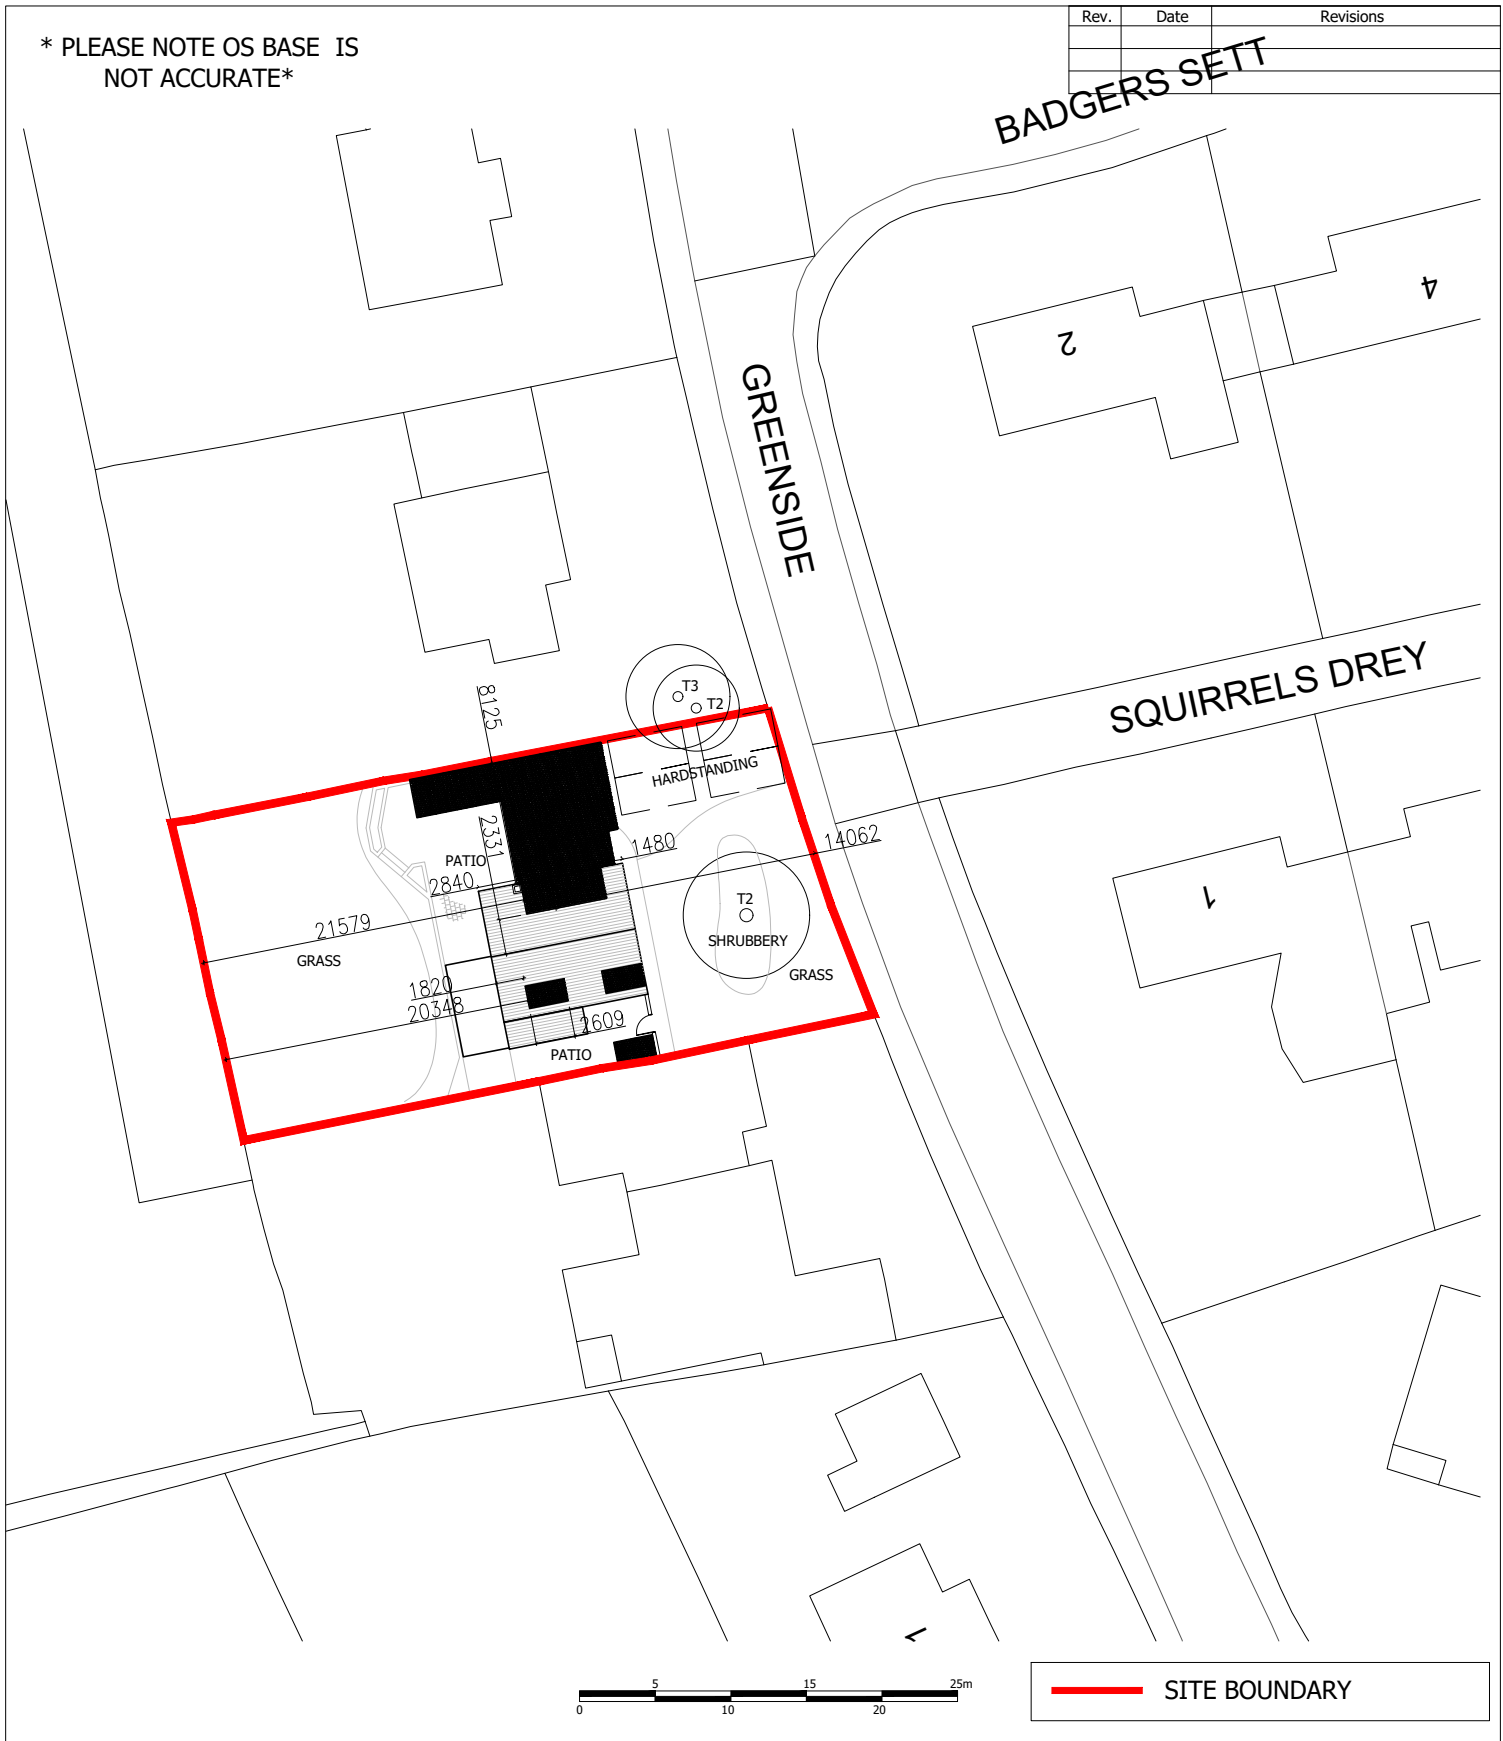

— SITE BOUNDARY

Client
MR & MRS WANG

Job Title
5 GREENSIDE
CROWTHORNE
RG45 6EX

Scale 1:500 Date MARCH 26 Drawn SA

Plot Date: MARCH 26

Drawing Title

EXISTING BLOCK PLAN

Drawing No.

A4/481/10

Rev.

JET ARCH DESIGN

100 Berkshire Place
Winnersh Triangle
Wokingham, Berkshire
RG41 5RRD
Tel: 07787296792
email: info@jetarchdesign.co.uk