



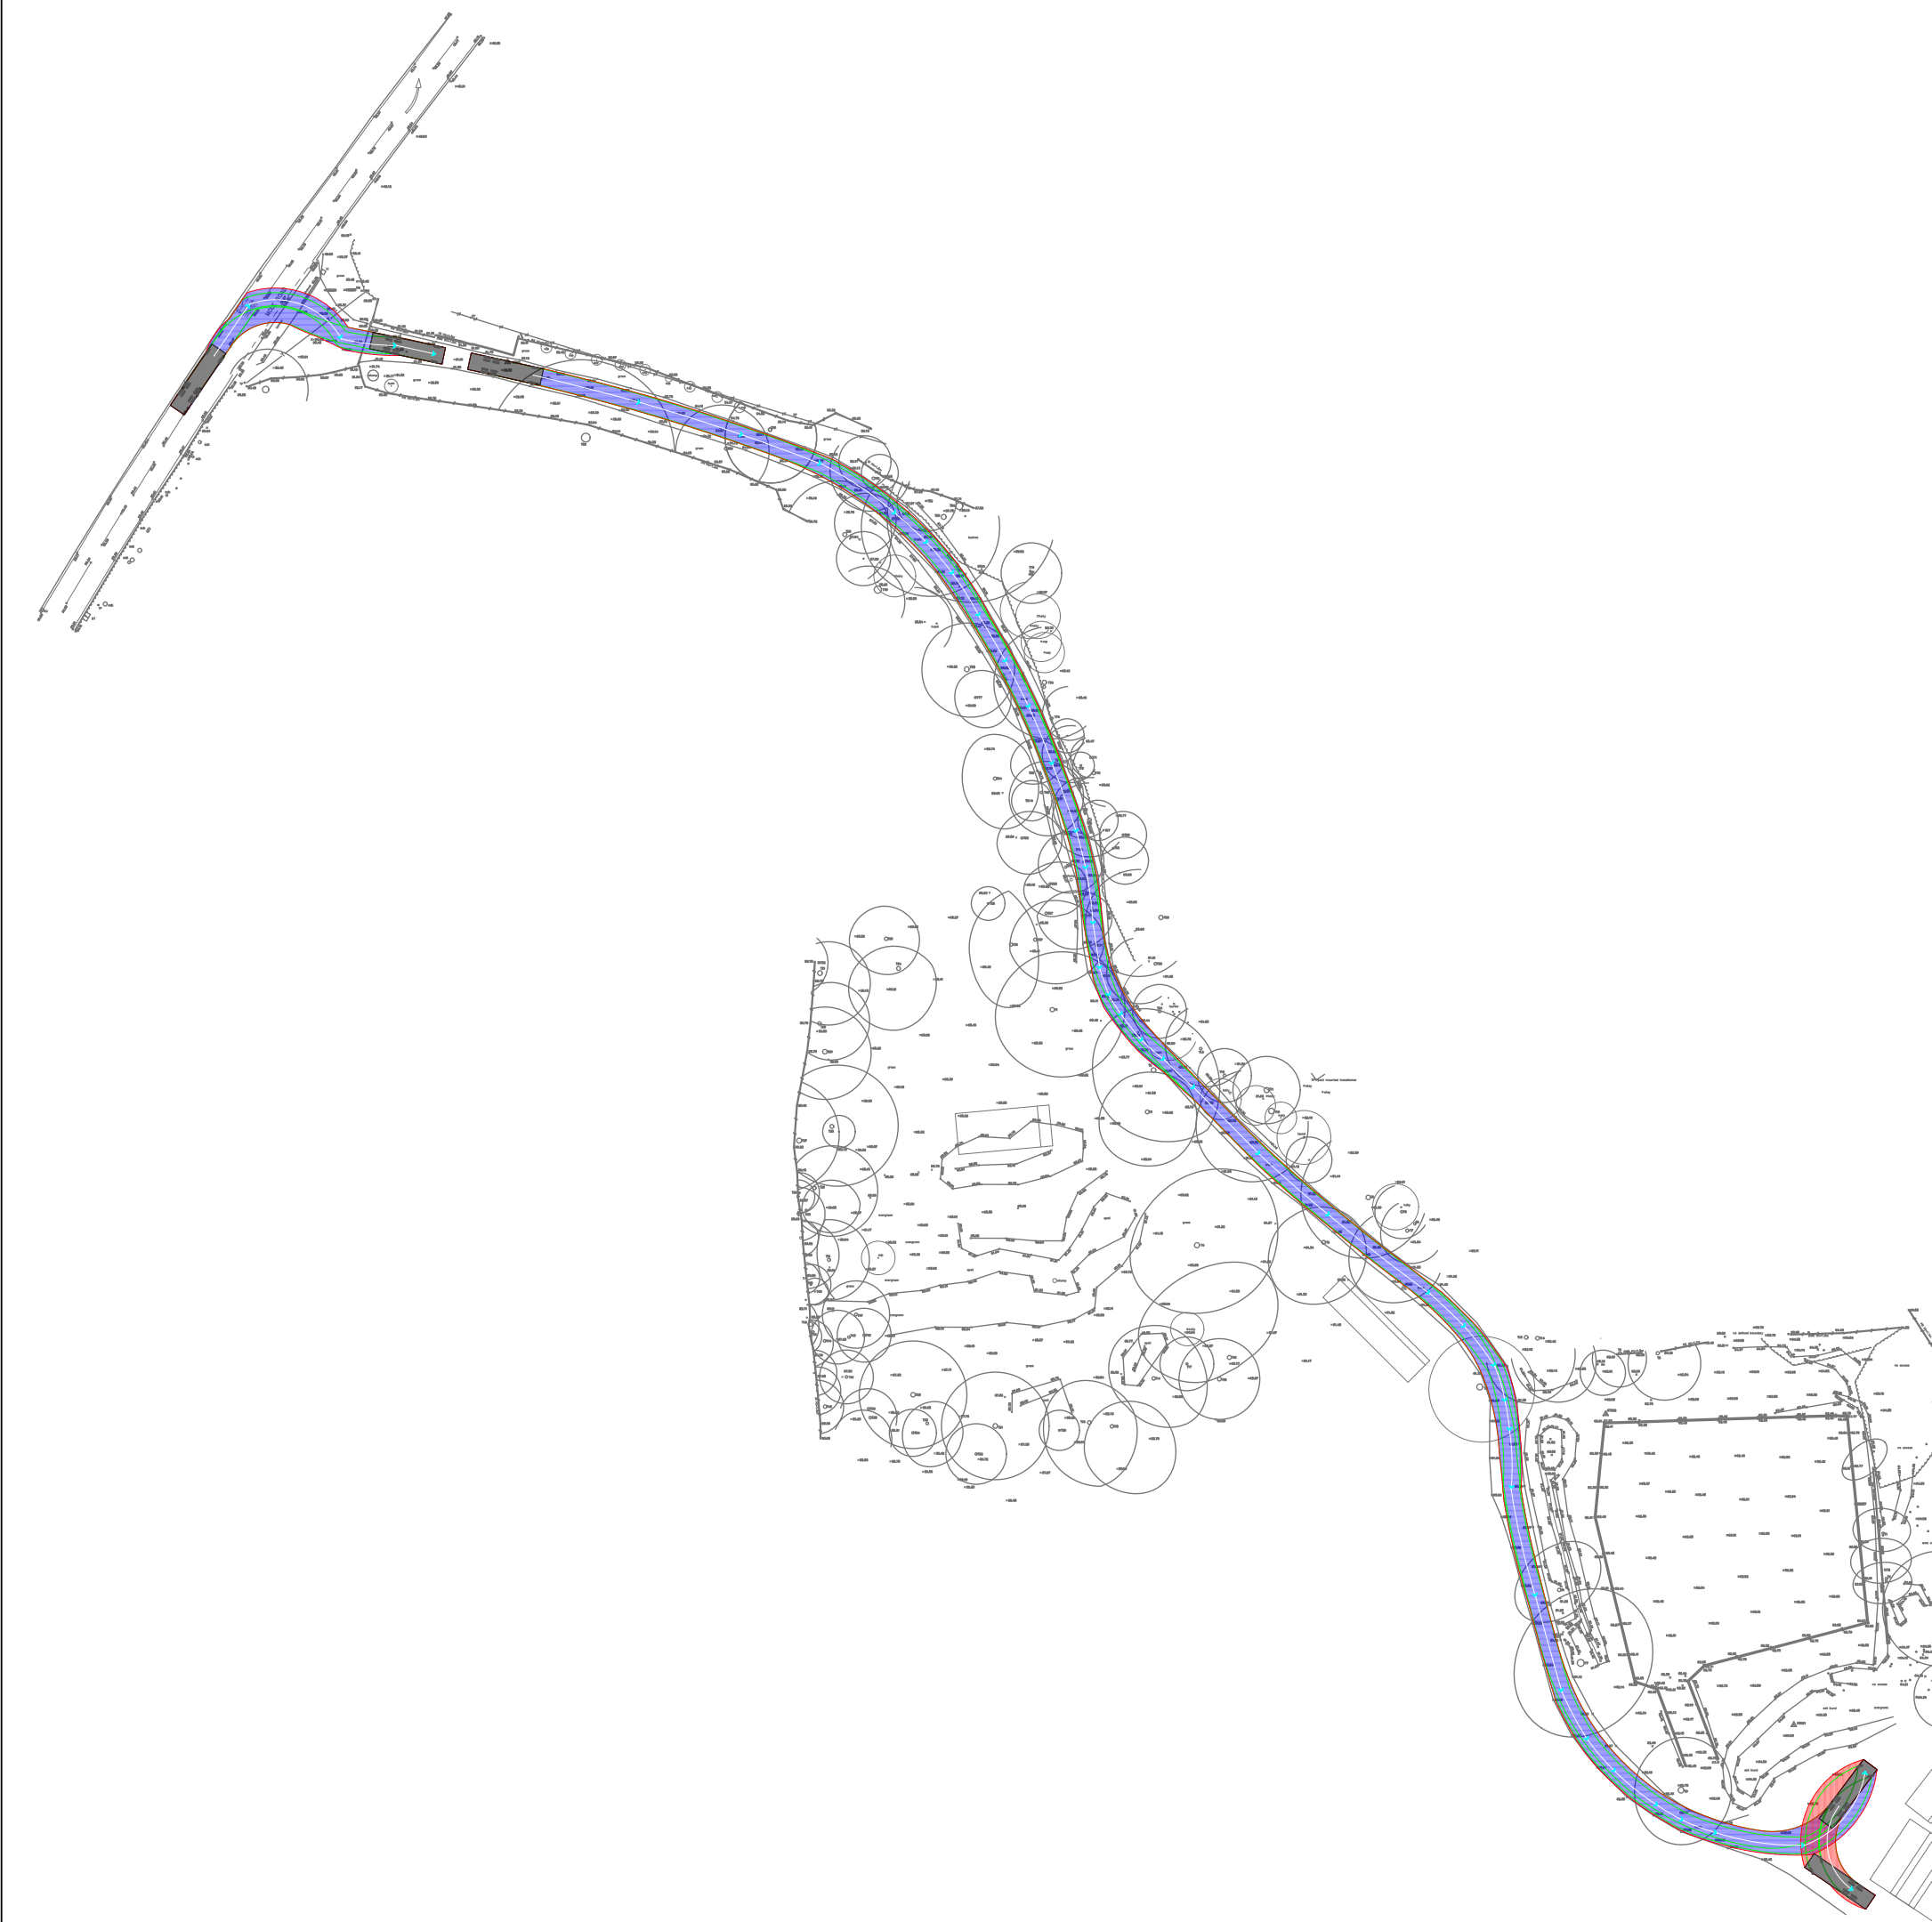

11.0M LONG RIGID HGV IN

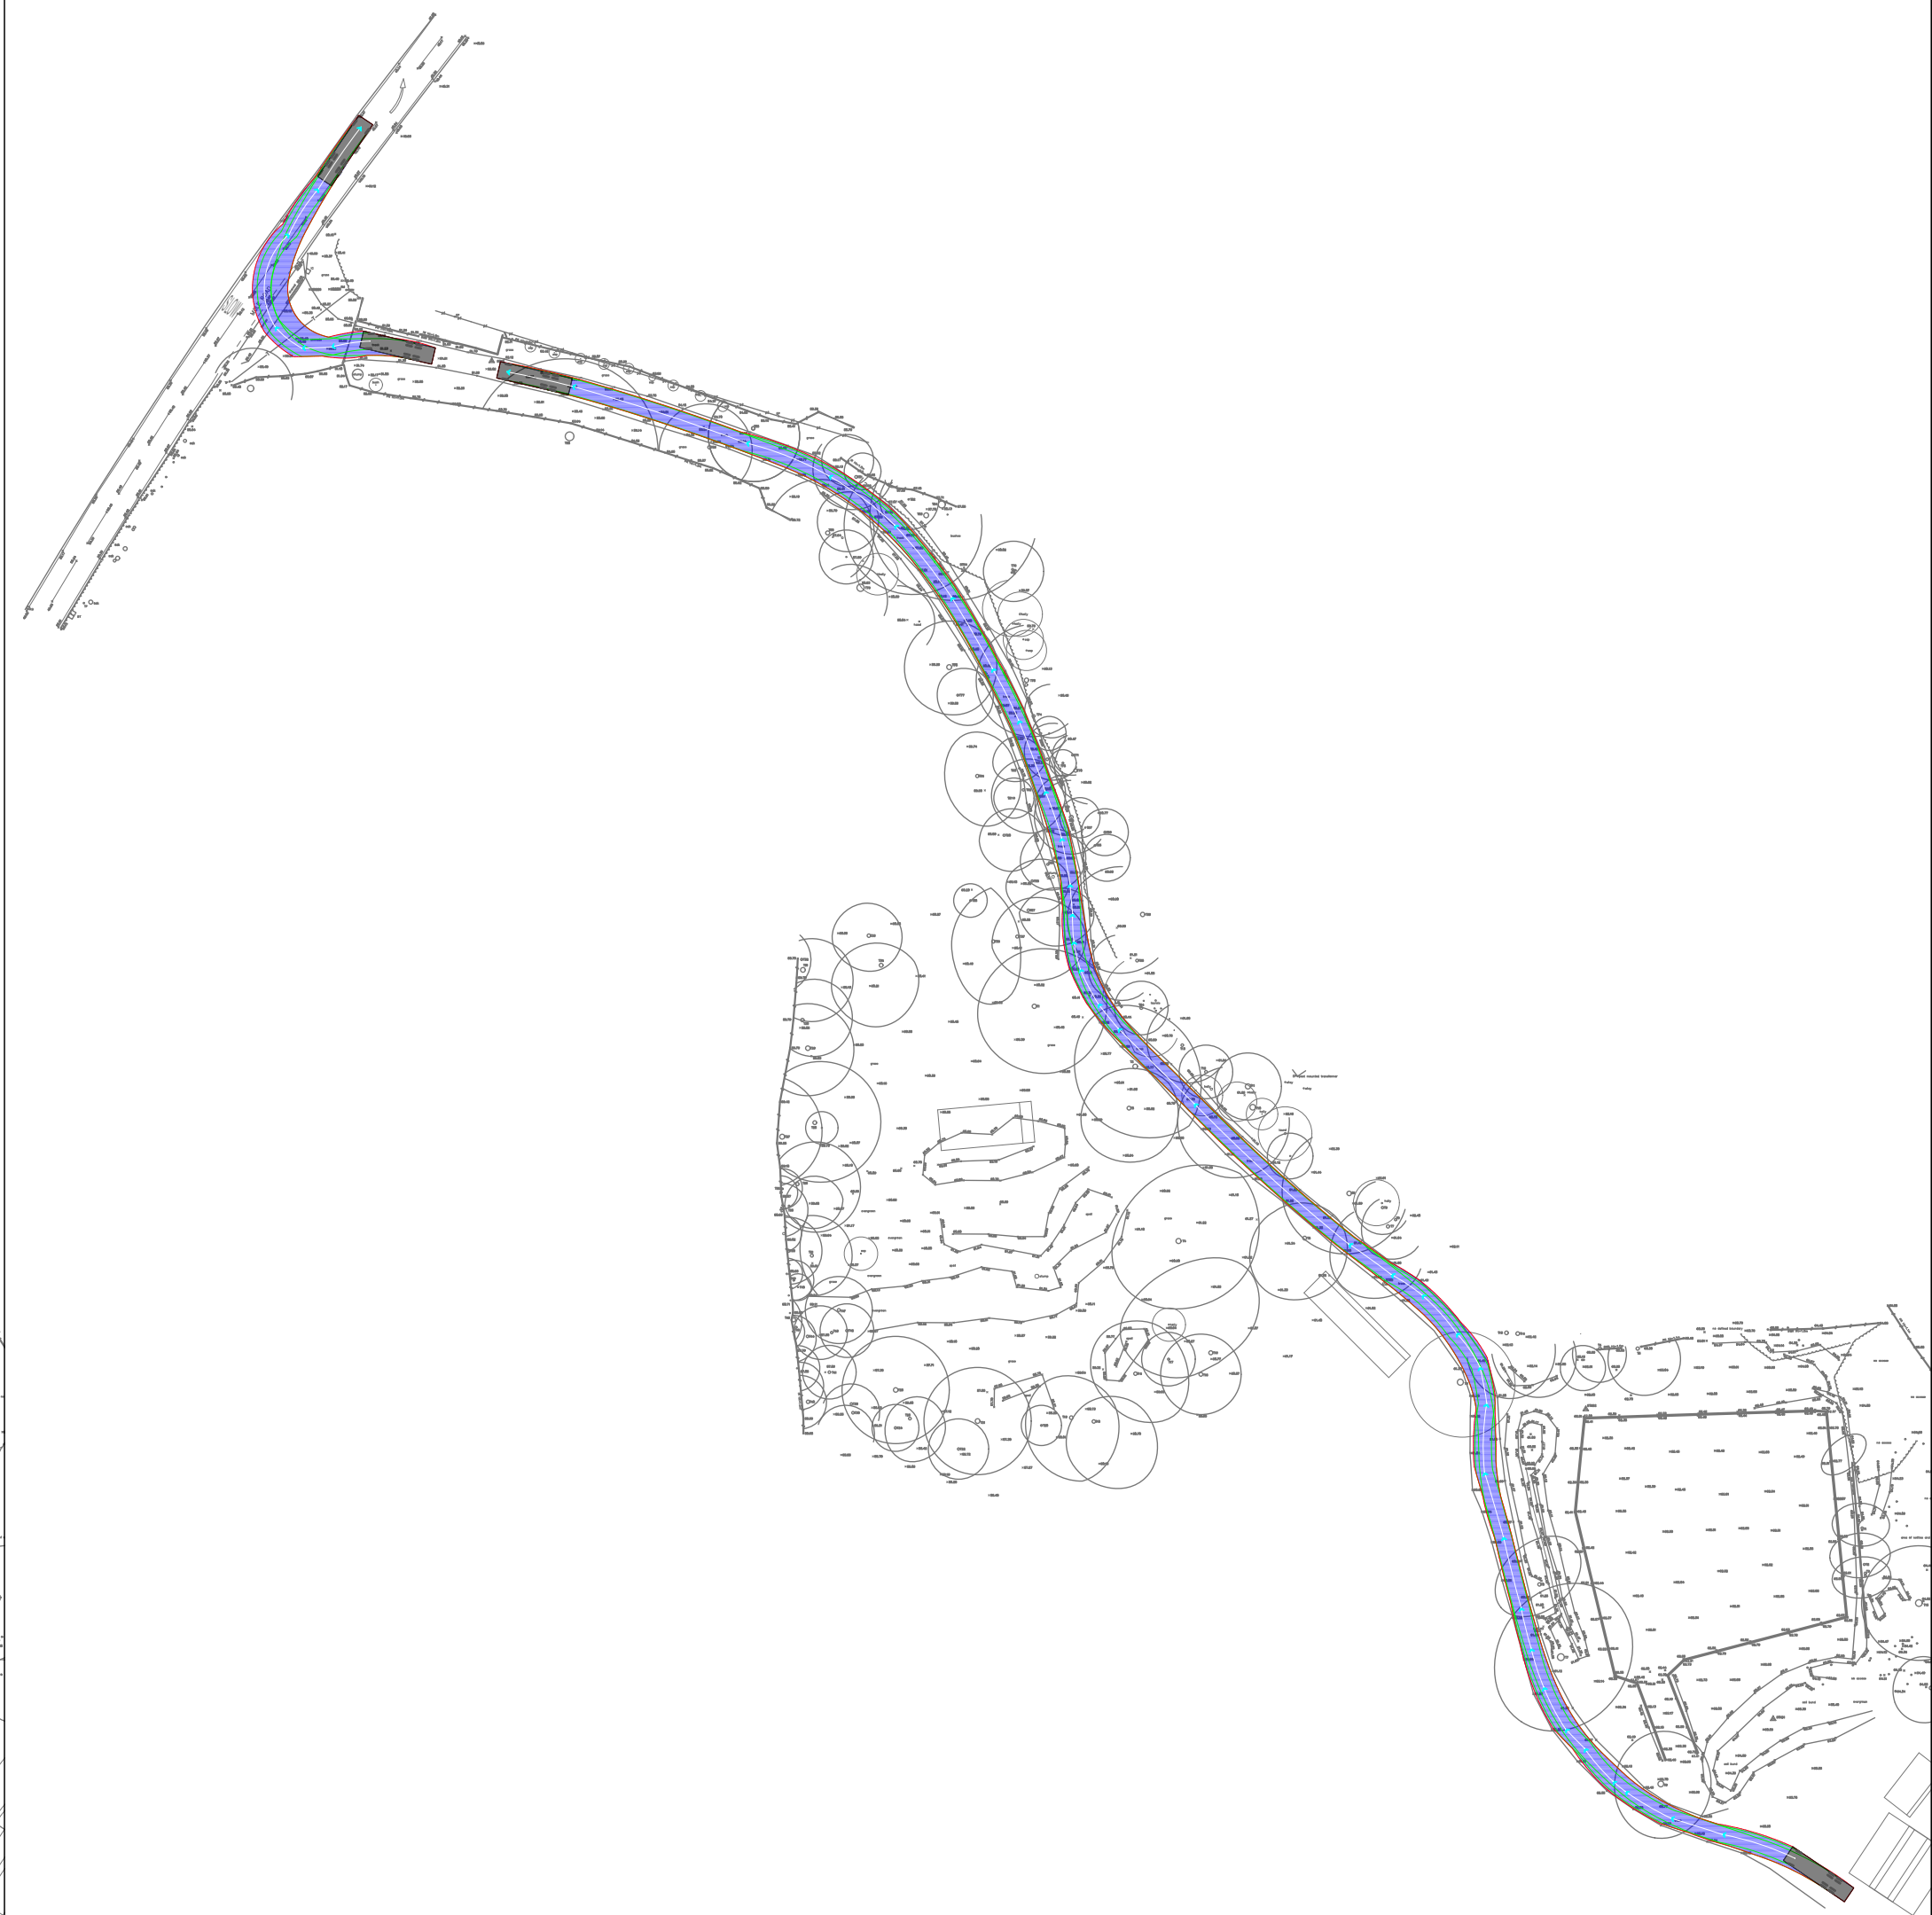


11.0M LONG RIGID HGV OUT



SCALE BAR



KEY

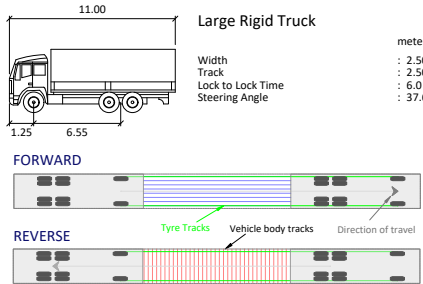

NOTES

1. General arrangement drawing suitable for planning purposes only. This drawing is not suitable for construction.
2. The content of this drawing is subject to detailed design considerations such as ground conditions, utilities, drainage and signage.
3. Drawing is based on topographical survey data.
4. Extent of adopted highway has been based on third party information.
5. Please do not scale from this drawing.

NOTES (CONTINUED)

NOTES (CONTINUED)

REVISIONS (CONTINUED)

REVISIONS

PD2	11/09/25	Second Issue	LK	LK
PD1	10/09/25	First Issue	LK	EK
Rev	Date	Description	By	App

Apex
TRANSPORT PLANNING

CLOCKWISE
BRUNEL HOUSE
CARDIFF
CF24 0HA
t: 02020 619 361
e: cardiff@apexp.co.uk

RUNWAY EAST
101 VICTORIA STREET
BREYDOL
BS1 4PU
t: 0117 427 0414
e: brydol@apexp.co.uk

CLIENT
SILLETT EQUESTRIAN

PROJECT
NEWLANDS, SNIDLESHAM

TITLE
PROPOSED SITE LAYOUT WITH ACCESS
FROM MOLE ROAD - SWEEPED PATH ANALYSIS
11.0M LONG RIGID HGV

PROJECT NO.
C25-133

SCALE @ A2
1:1000

STATUS DESCRIPTION
INFORMATION

STATUS
S2

DRAWING NO.
C25133-ATP-DR-TP-001