


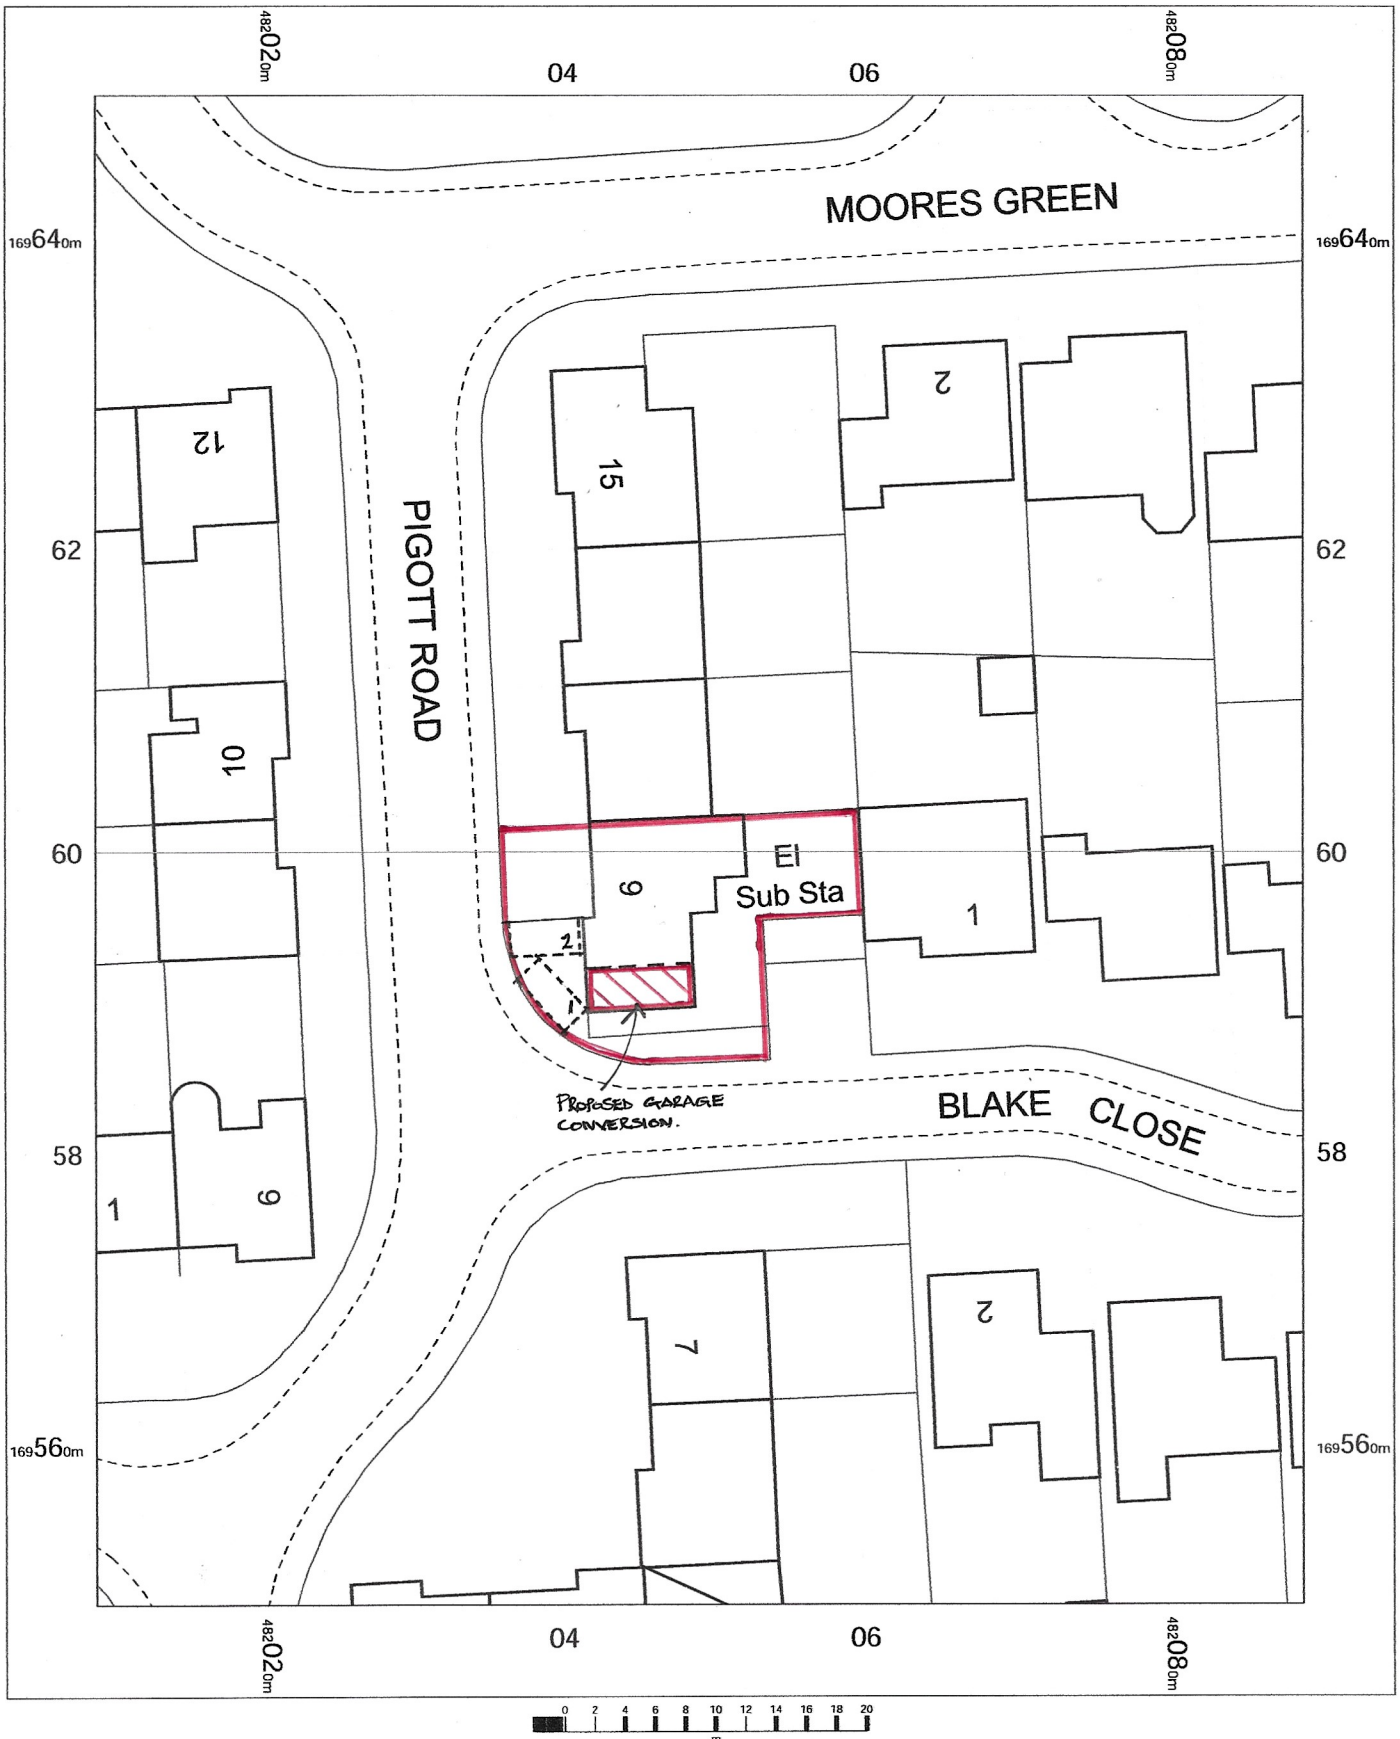


9 Pigott Road,
Wokingham,
RG40 1PZ

OS MasterMap 1250/2500/10000 scale
Sunday, January 18, 2026, ID: BW1-01258760
maps.blackwell.co.uk

1:500 scale print at A4, Centre: 482049 E, 169600 N

© Crown Copyright Ordnance Survey. Licence no.
100041041

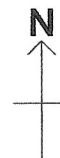

BLACKWELL'S
MAPPING SERVICES
PERSONAL & PROFESSIONAL MAPPING
www.blackwellmapping.co.uk

TEL: 0800 151 2612
maps@blackwell.co.uk

