


Location Plan

Site Address: 95, Hilmanton, Earley, RG6 4HJ



Date Produced: 28-May-2026

Scale: 1:1250 @A3

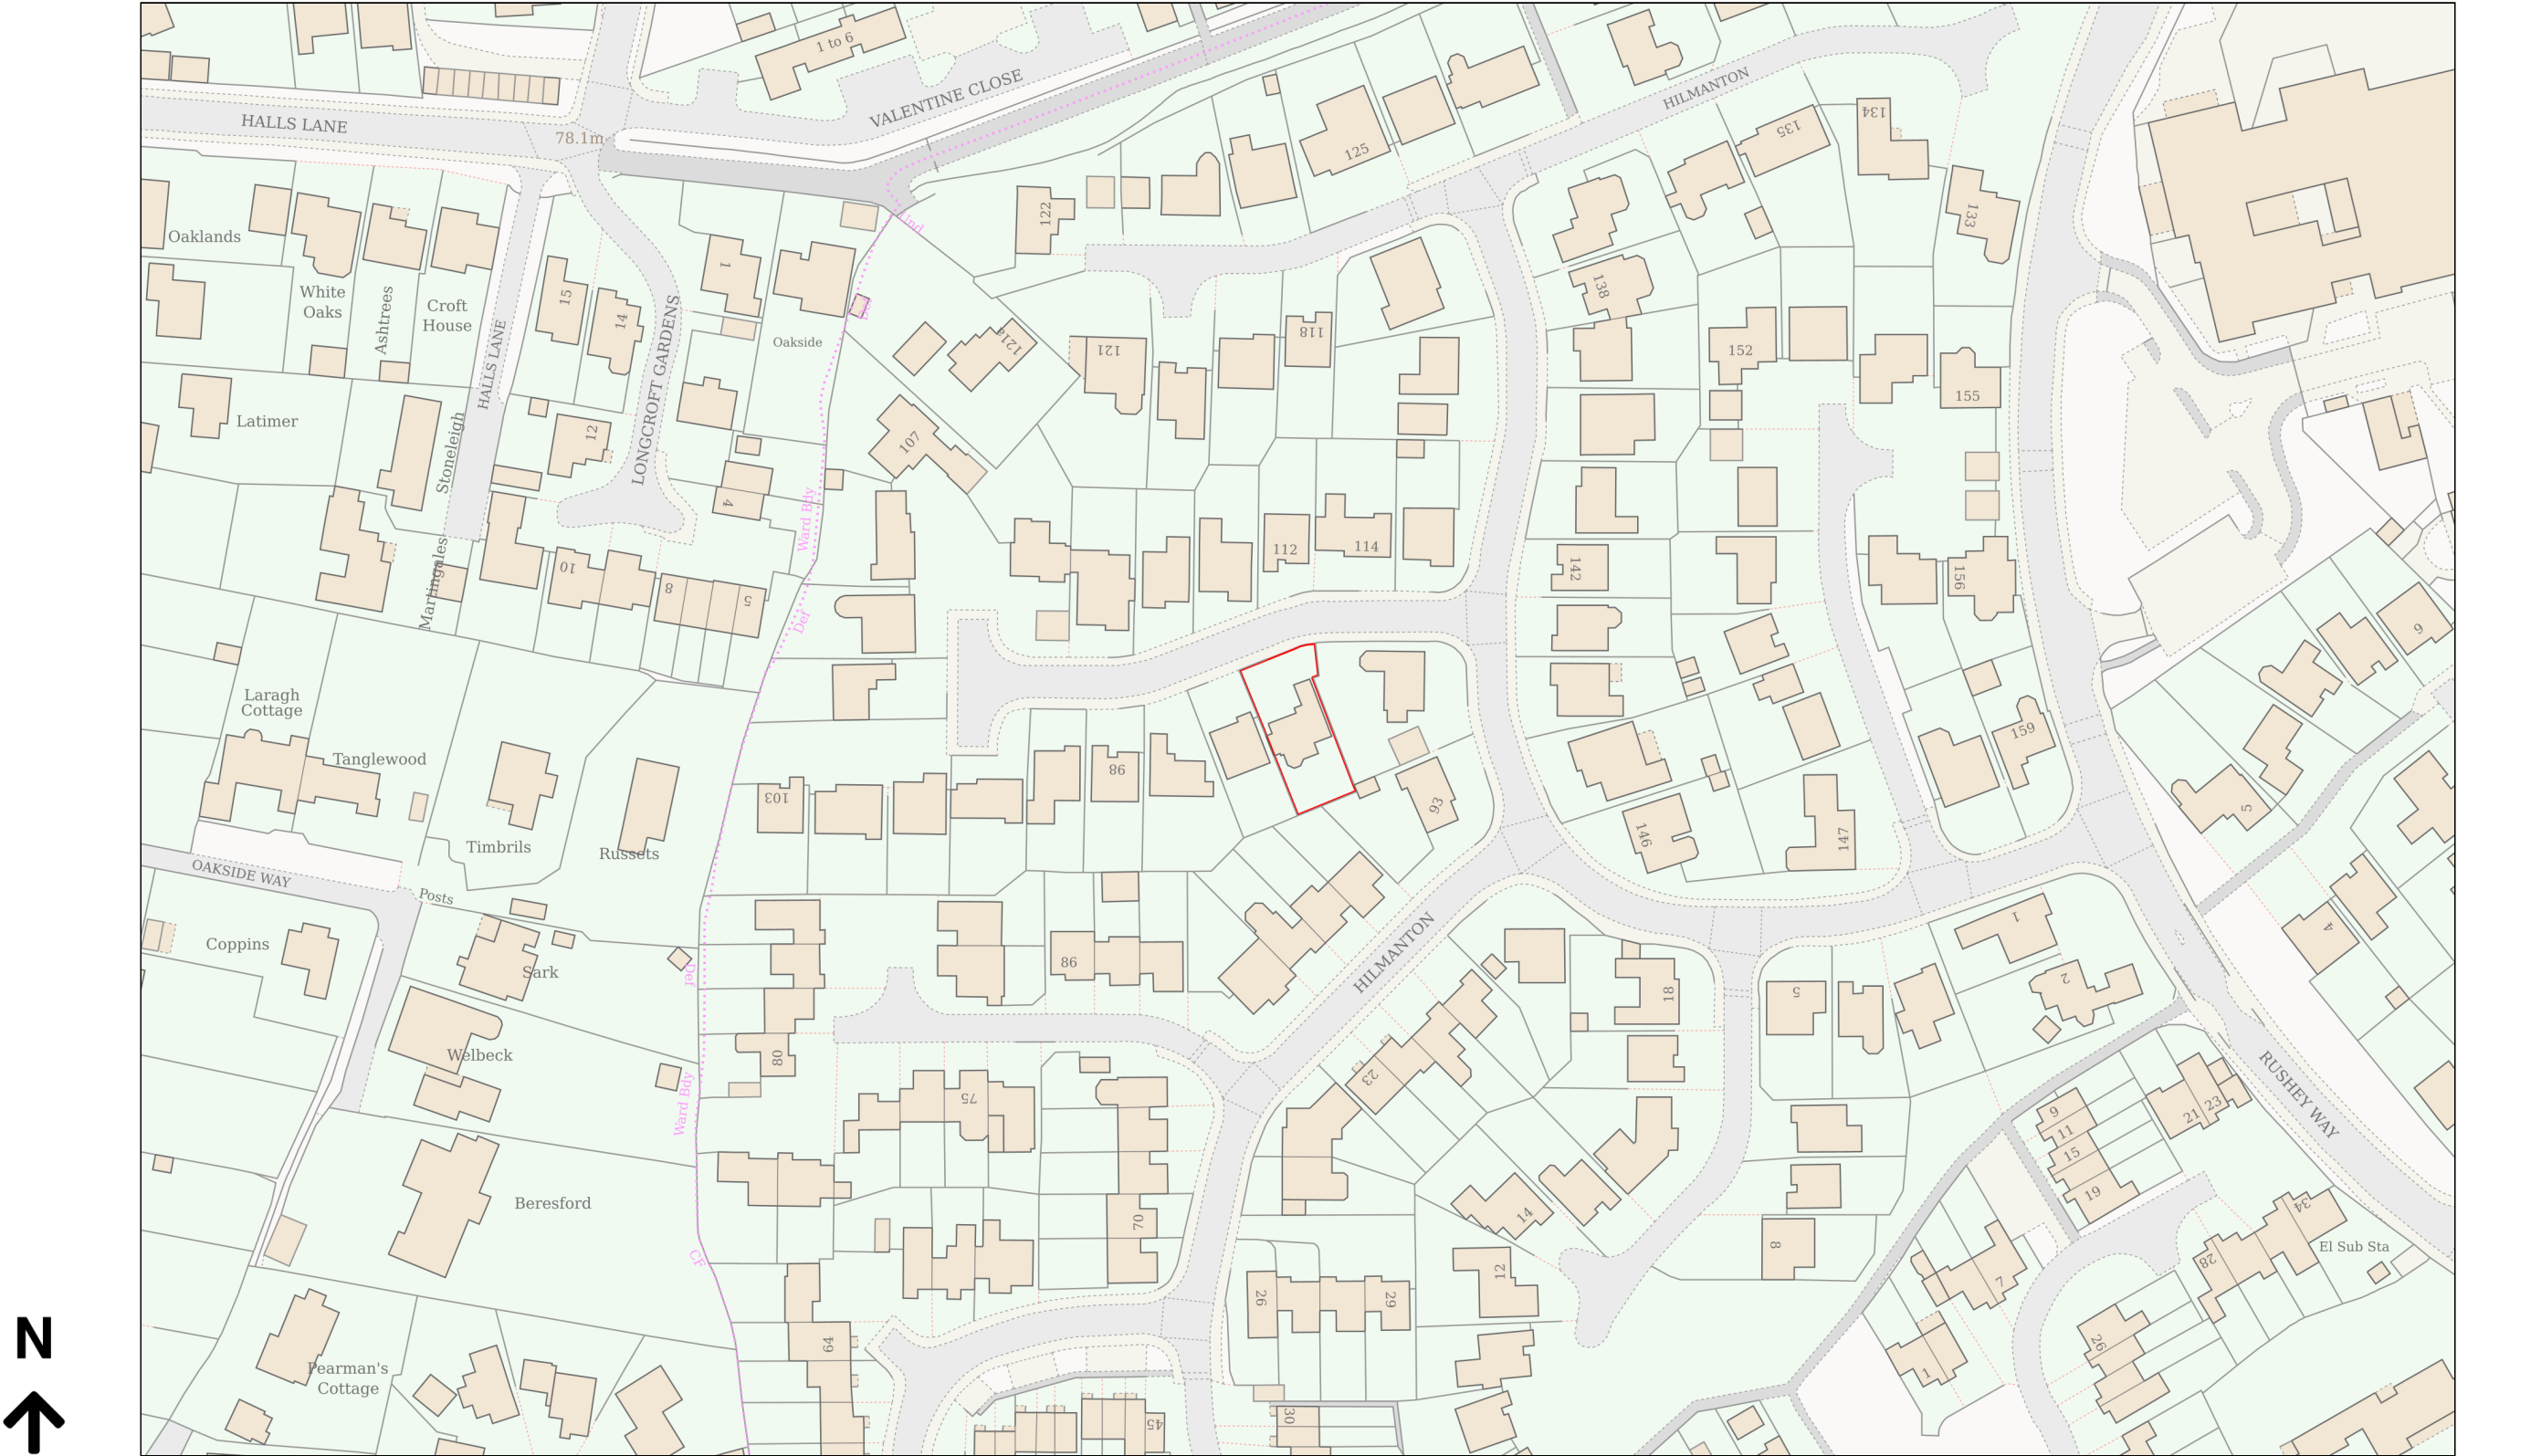

Planning Portal Reference: PP-14966996v1