

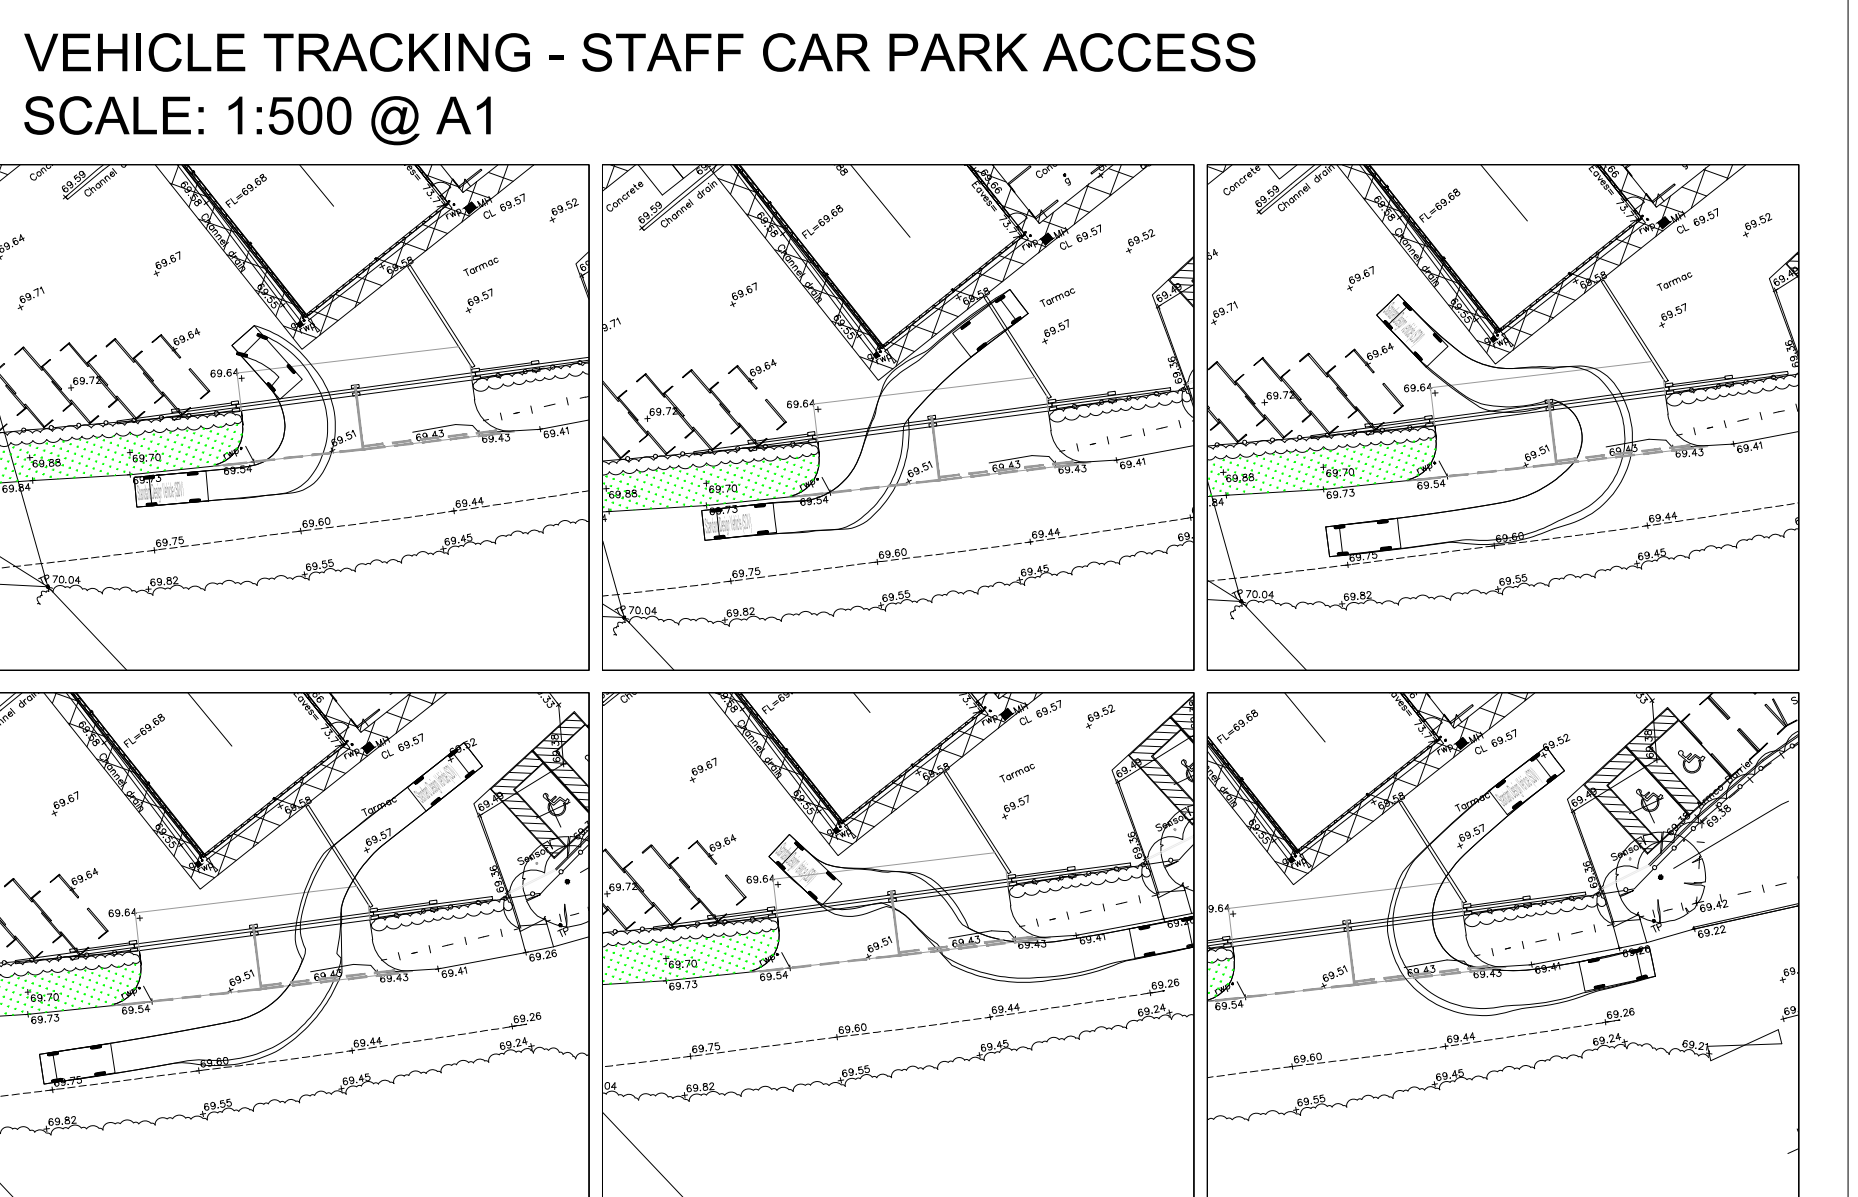
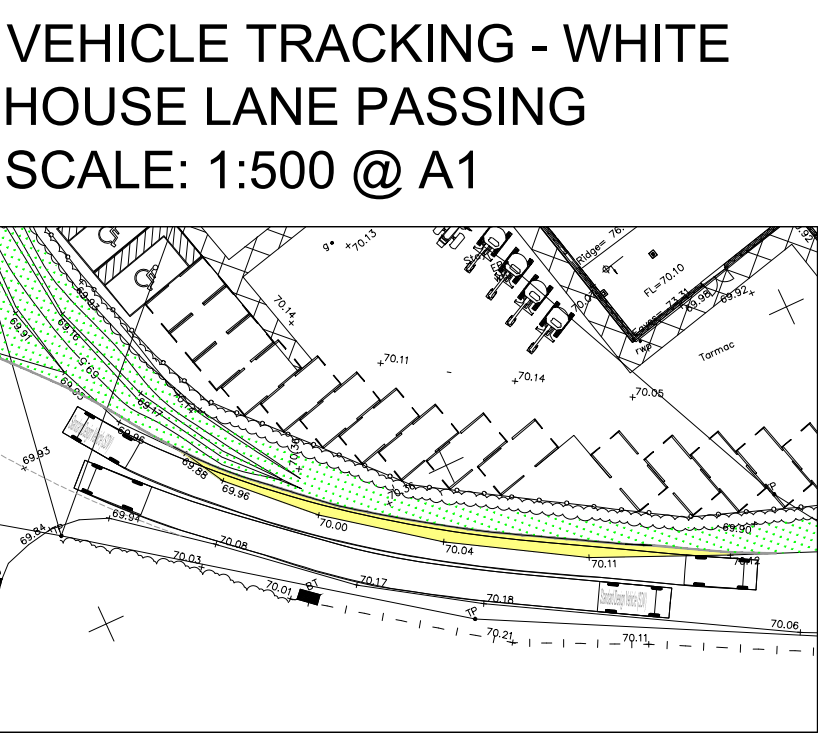
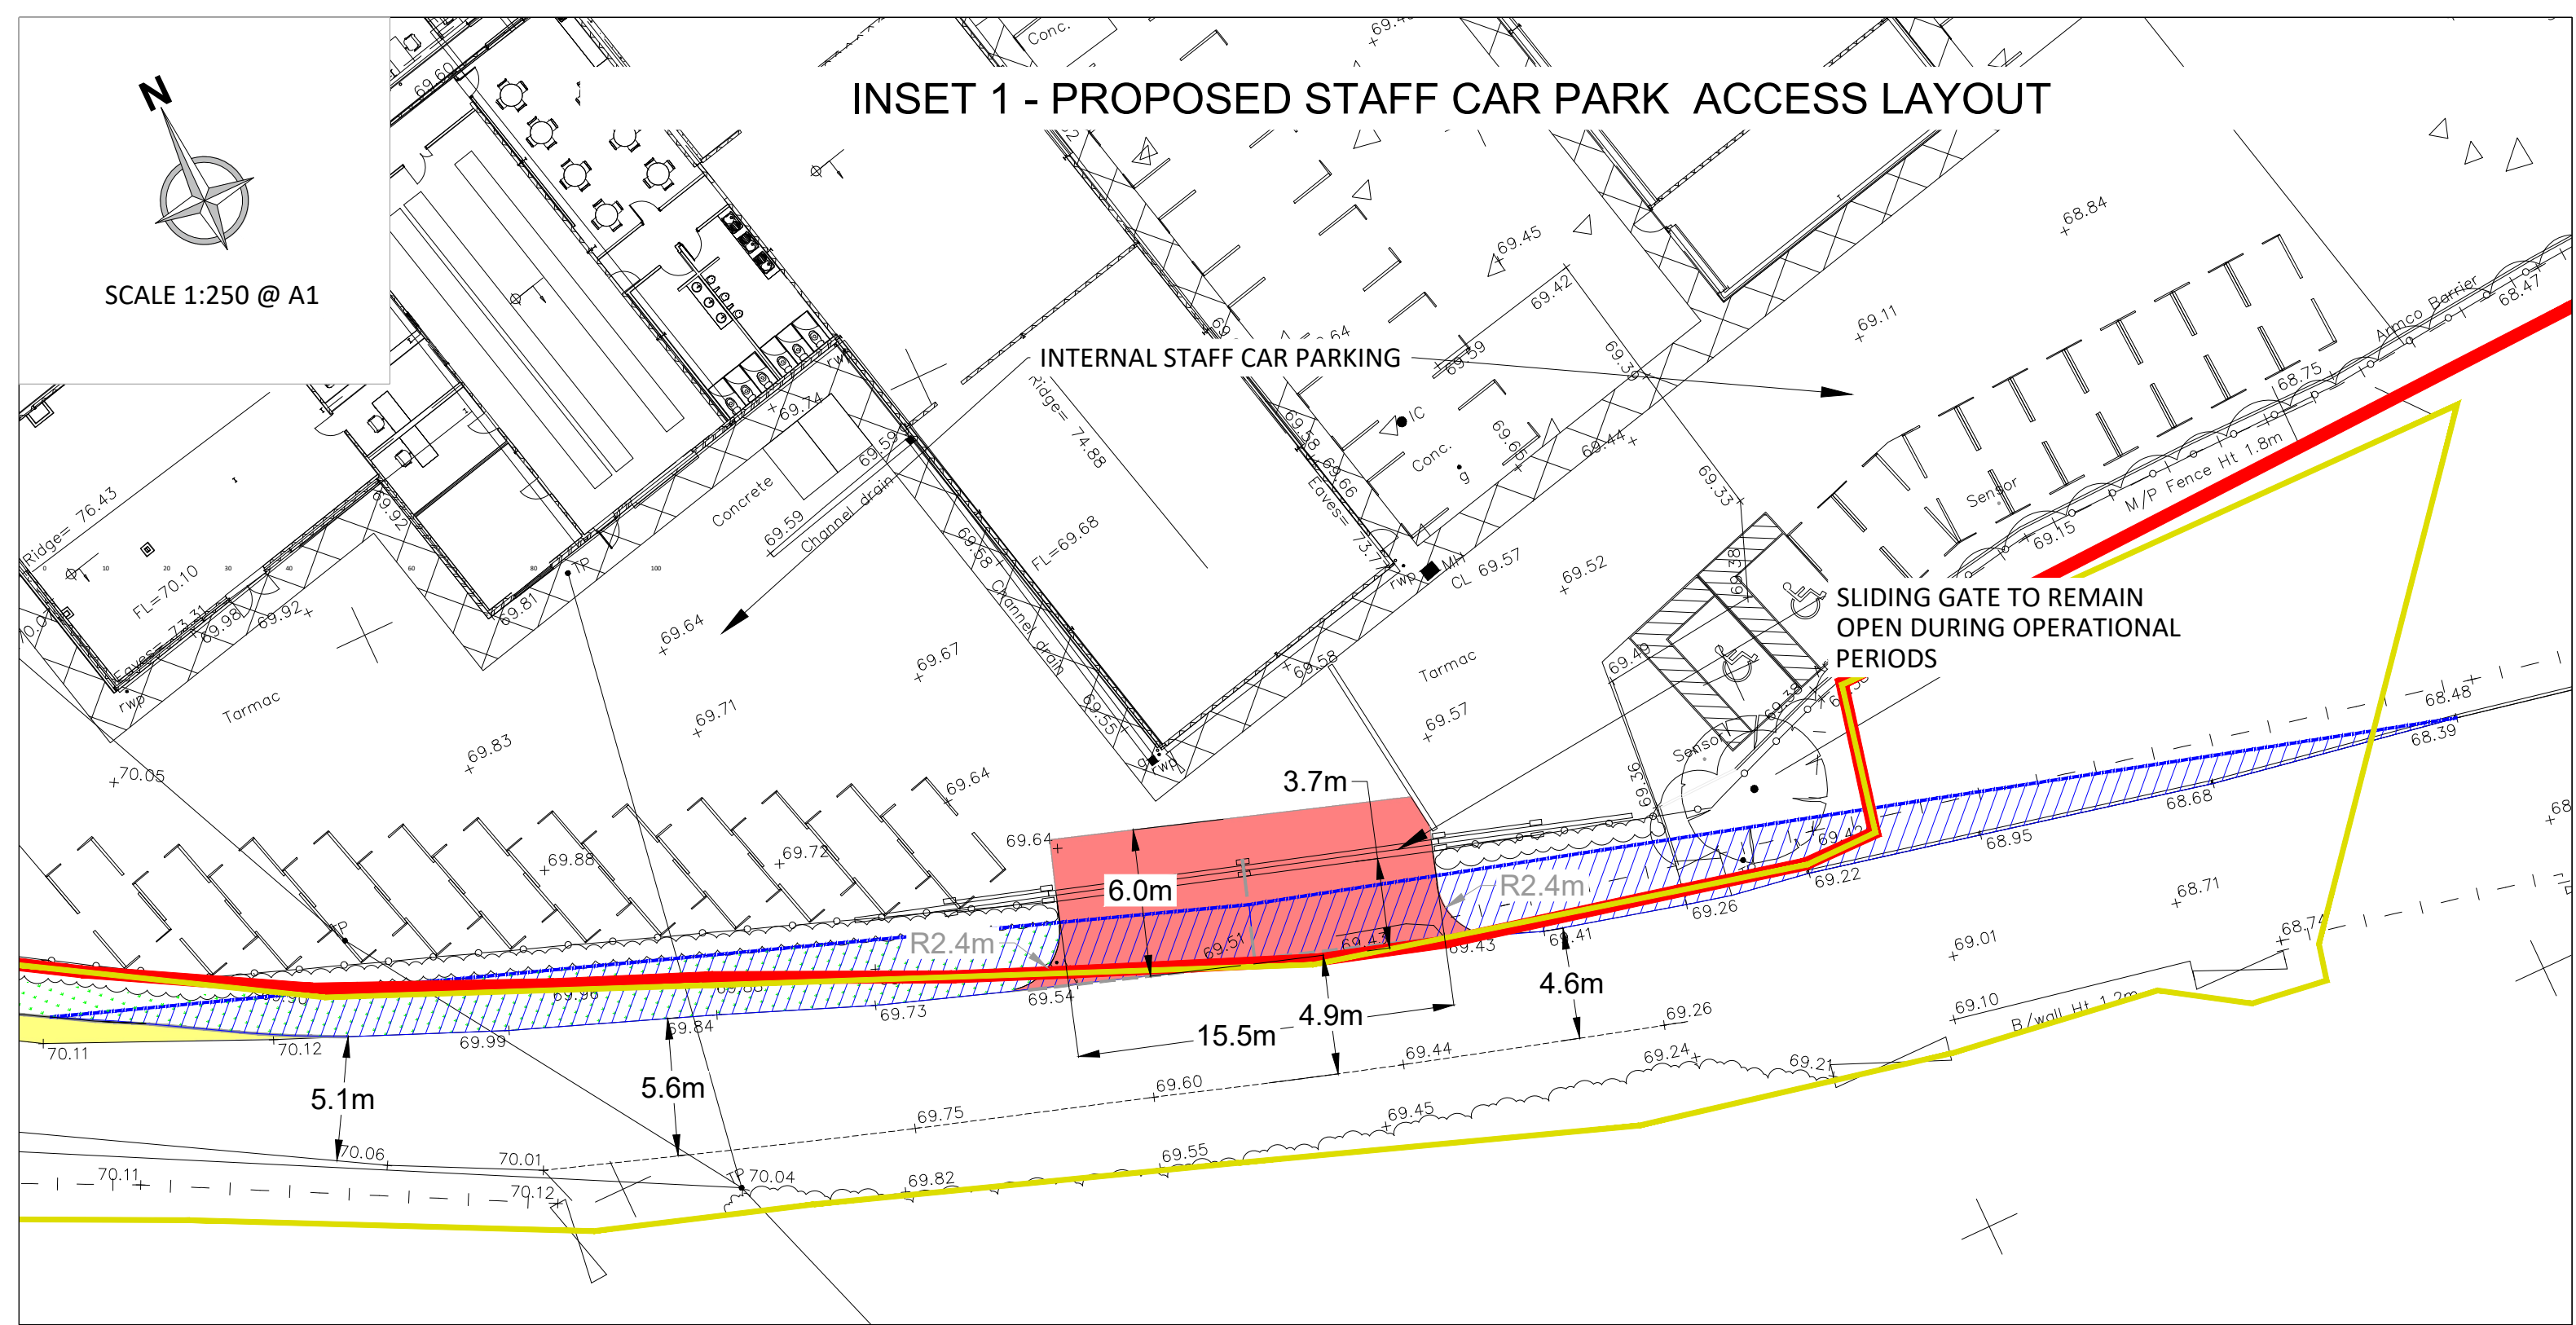
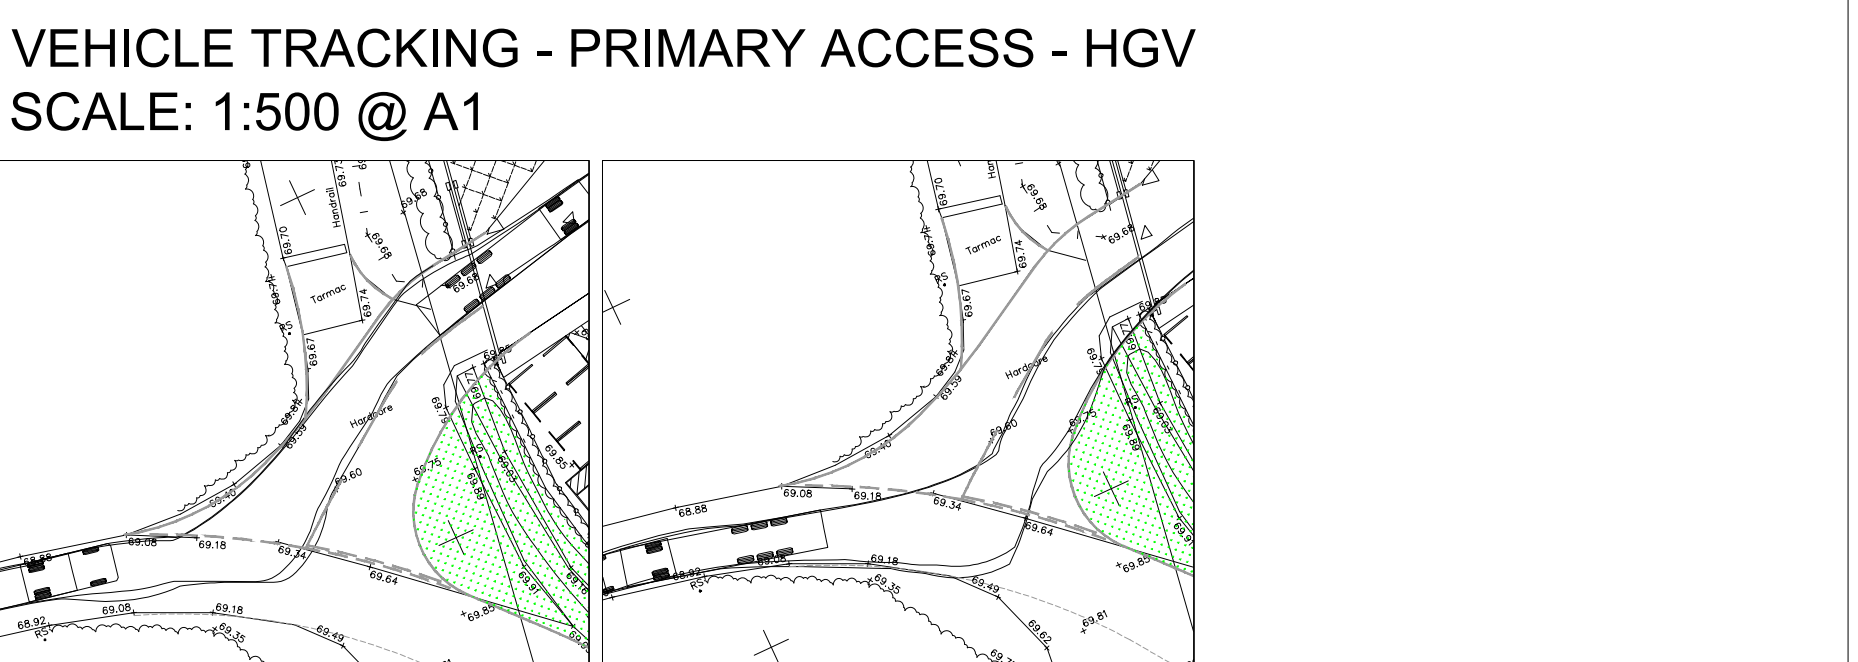
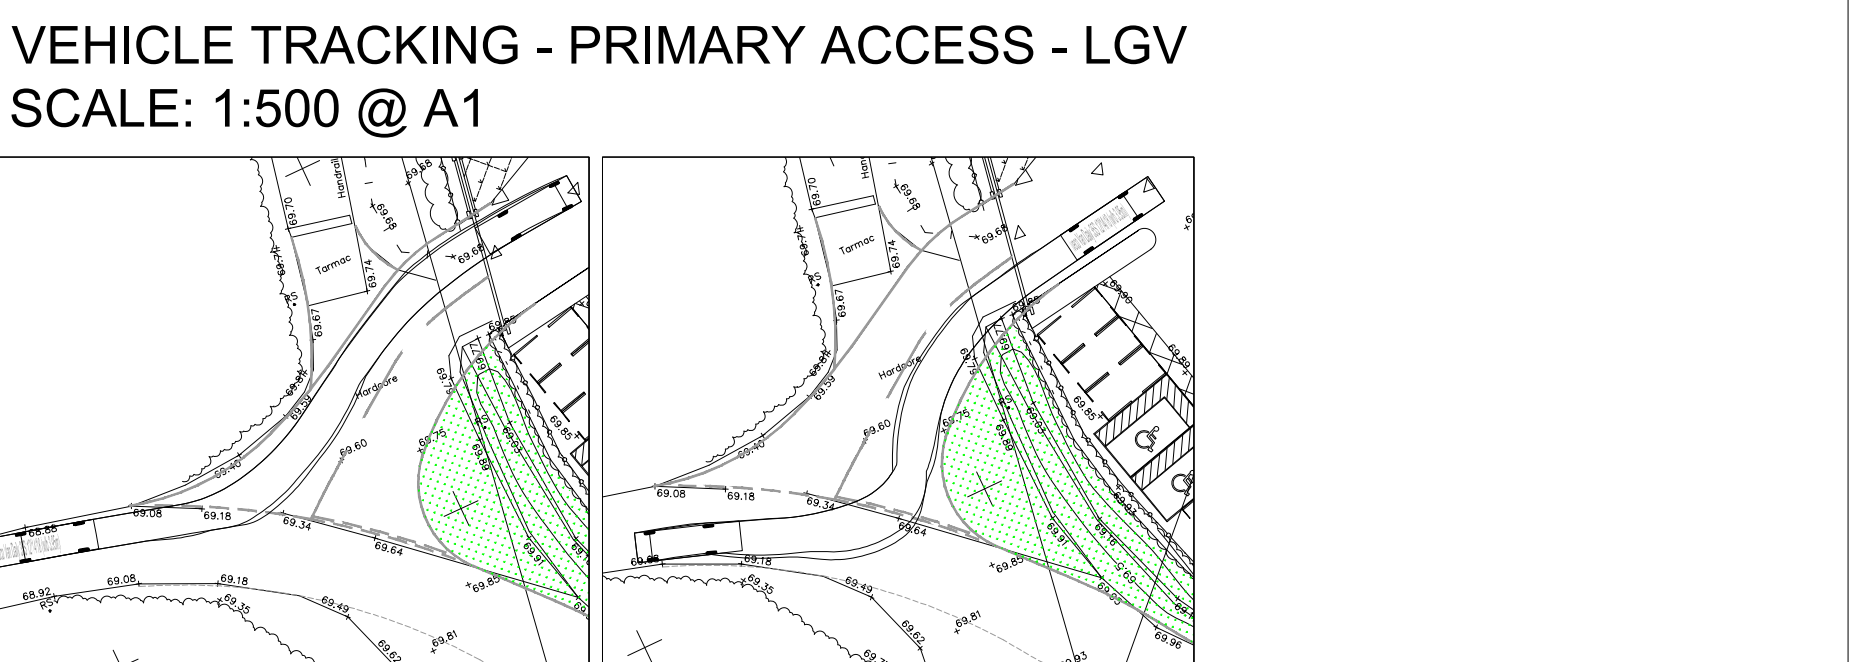
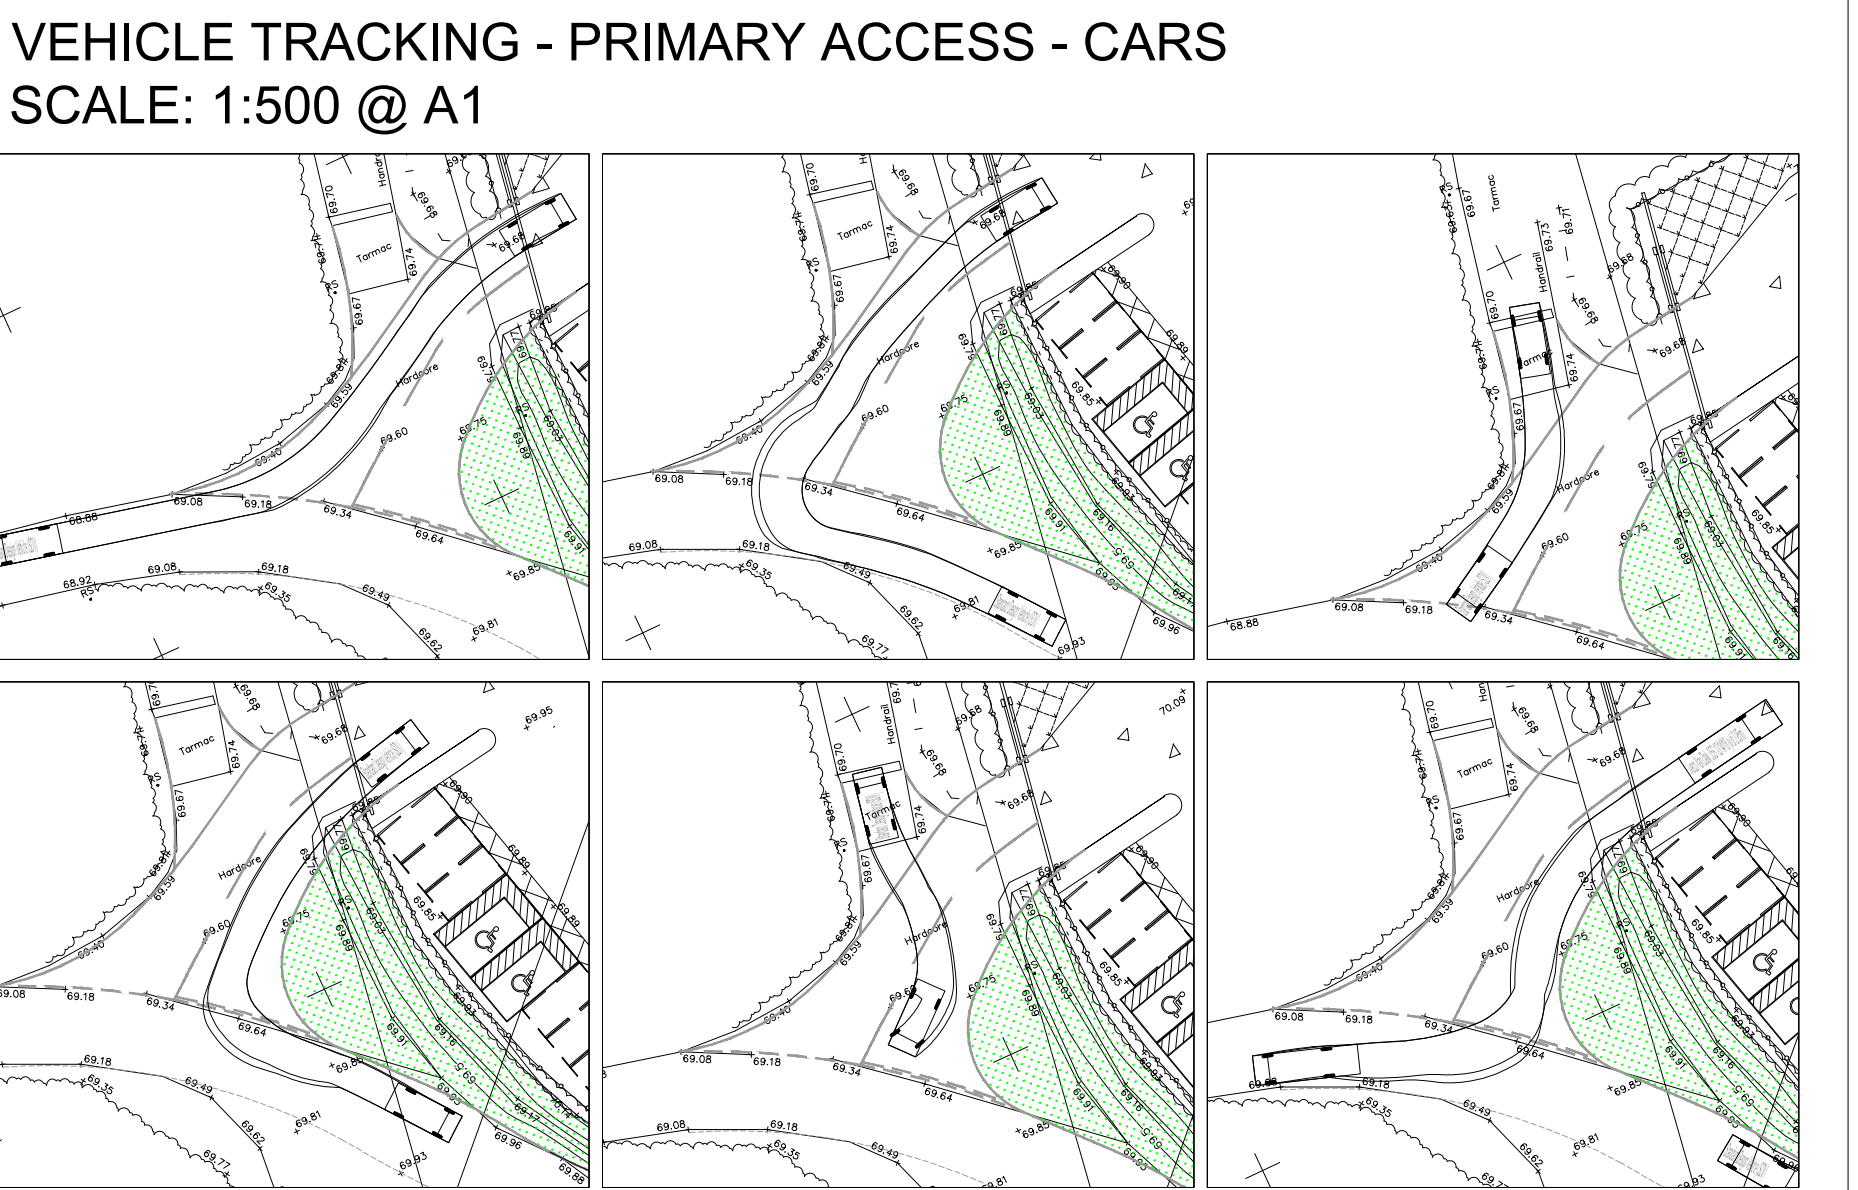
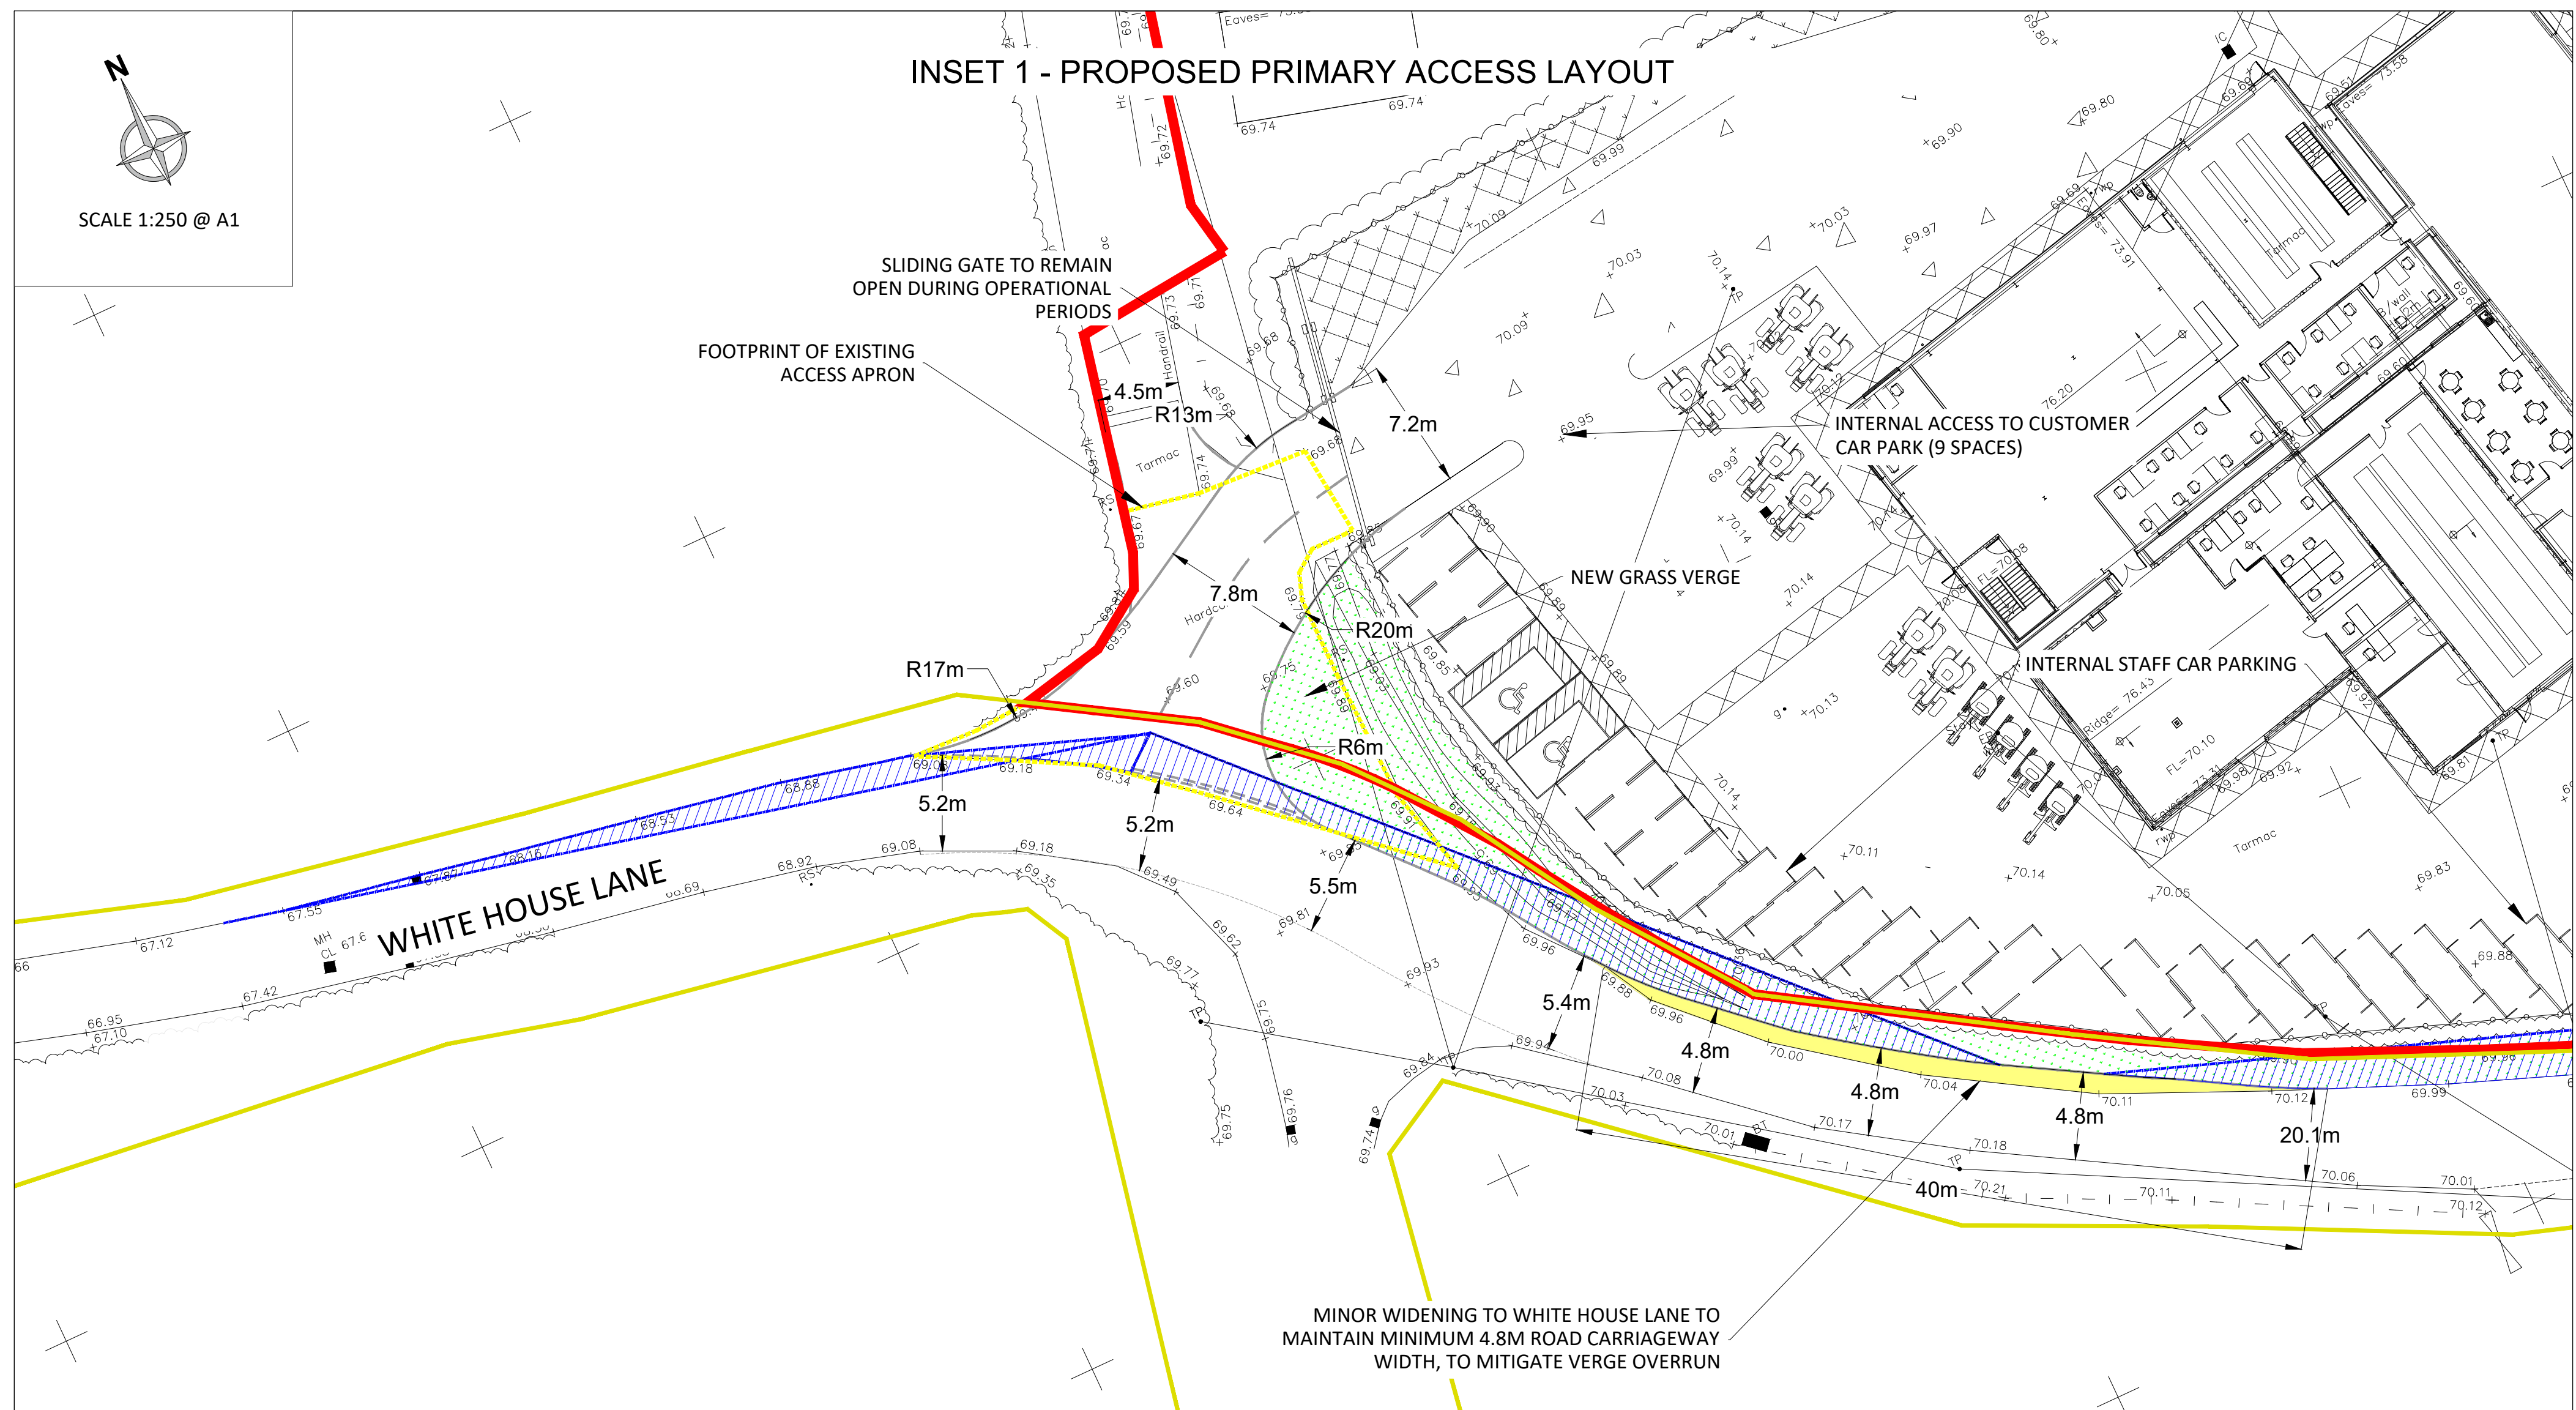


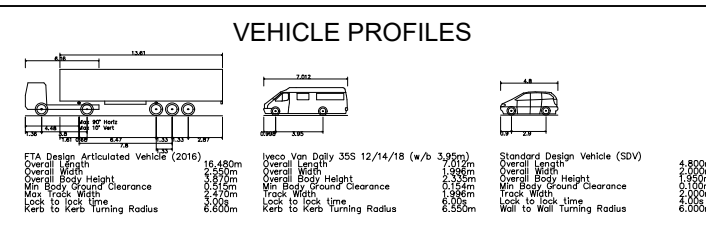


FOR STANDARD CONSTRUCTION DETAILS PLEASE REFER TO:

- WOKINGHAM BOROUGH COUNCIL HIGHWAYS DEVELOPMENT DESIGN STANDARD PLANS - STANDARD DETAILS SHEETS 1 TO 3.

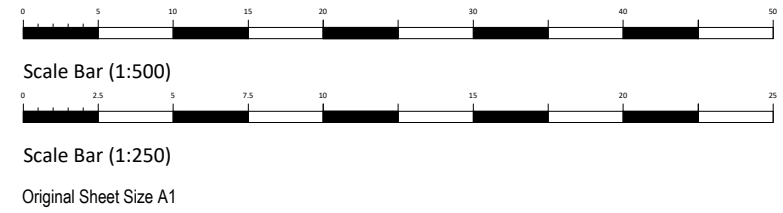

Revision	Amendment	Approved	Revision	Date

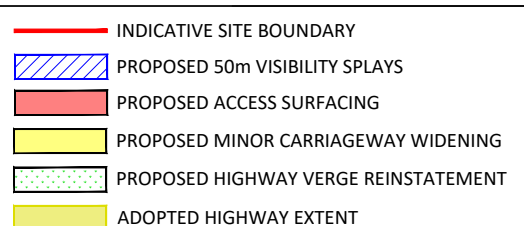

Vecio Consulting

Project: WHITE HOUSE FARM, WOKINGHAM

Sheet: PROPOSED ACCESS IMPROVEMENTS

Scale: 1:500@A1

Project No: VC0673

Revision: 001