ALL DIMENSIONS MUST BE CHECKED ON SITE
INFORM THE ARCHITECT OF ANY DISCREPANCIES PRIOR TO CONSTRUCTION

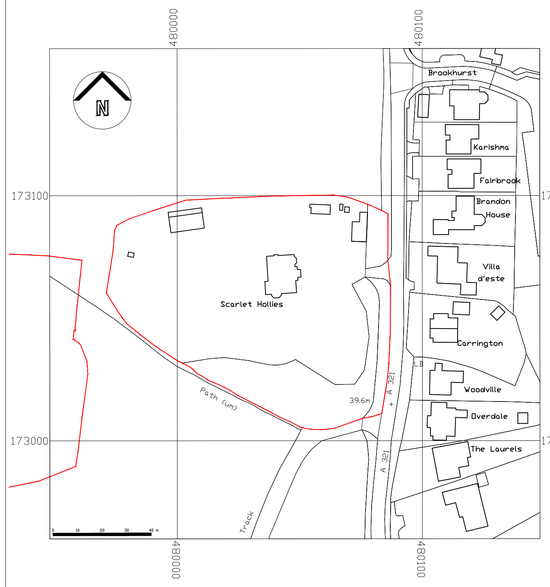

01 SITE LOCATION PLAN
GA-0001 1:1250@A1

© Crown Copyright and database rights 2025 OS 100047474

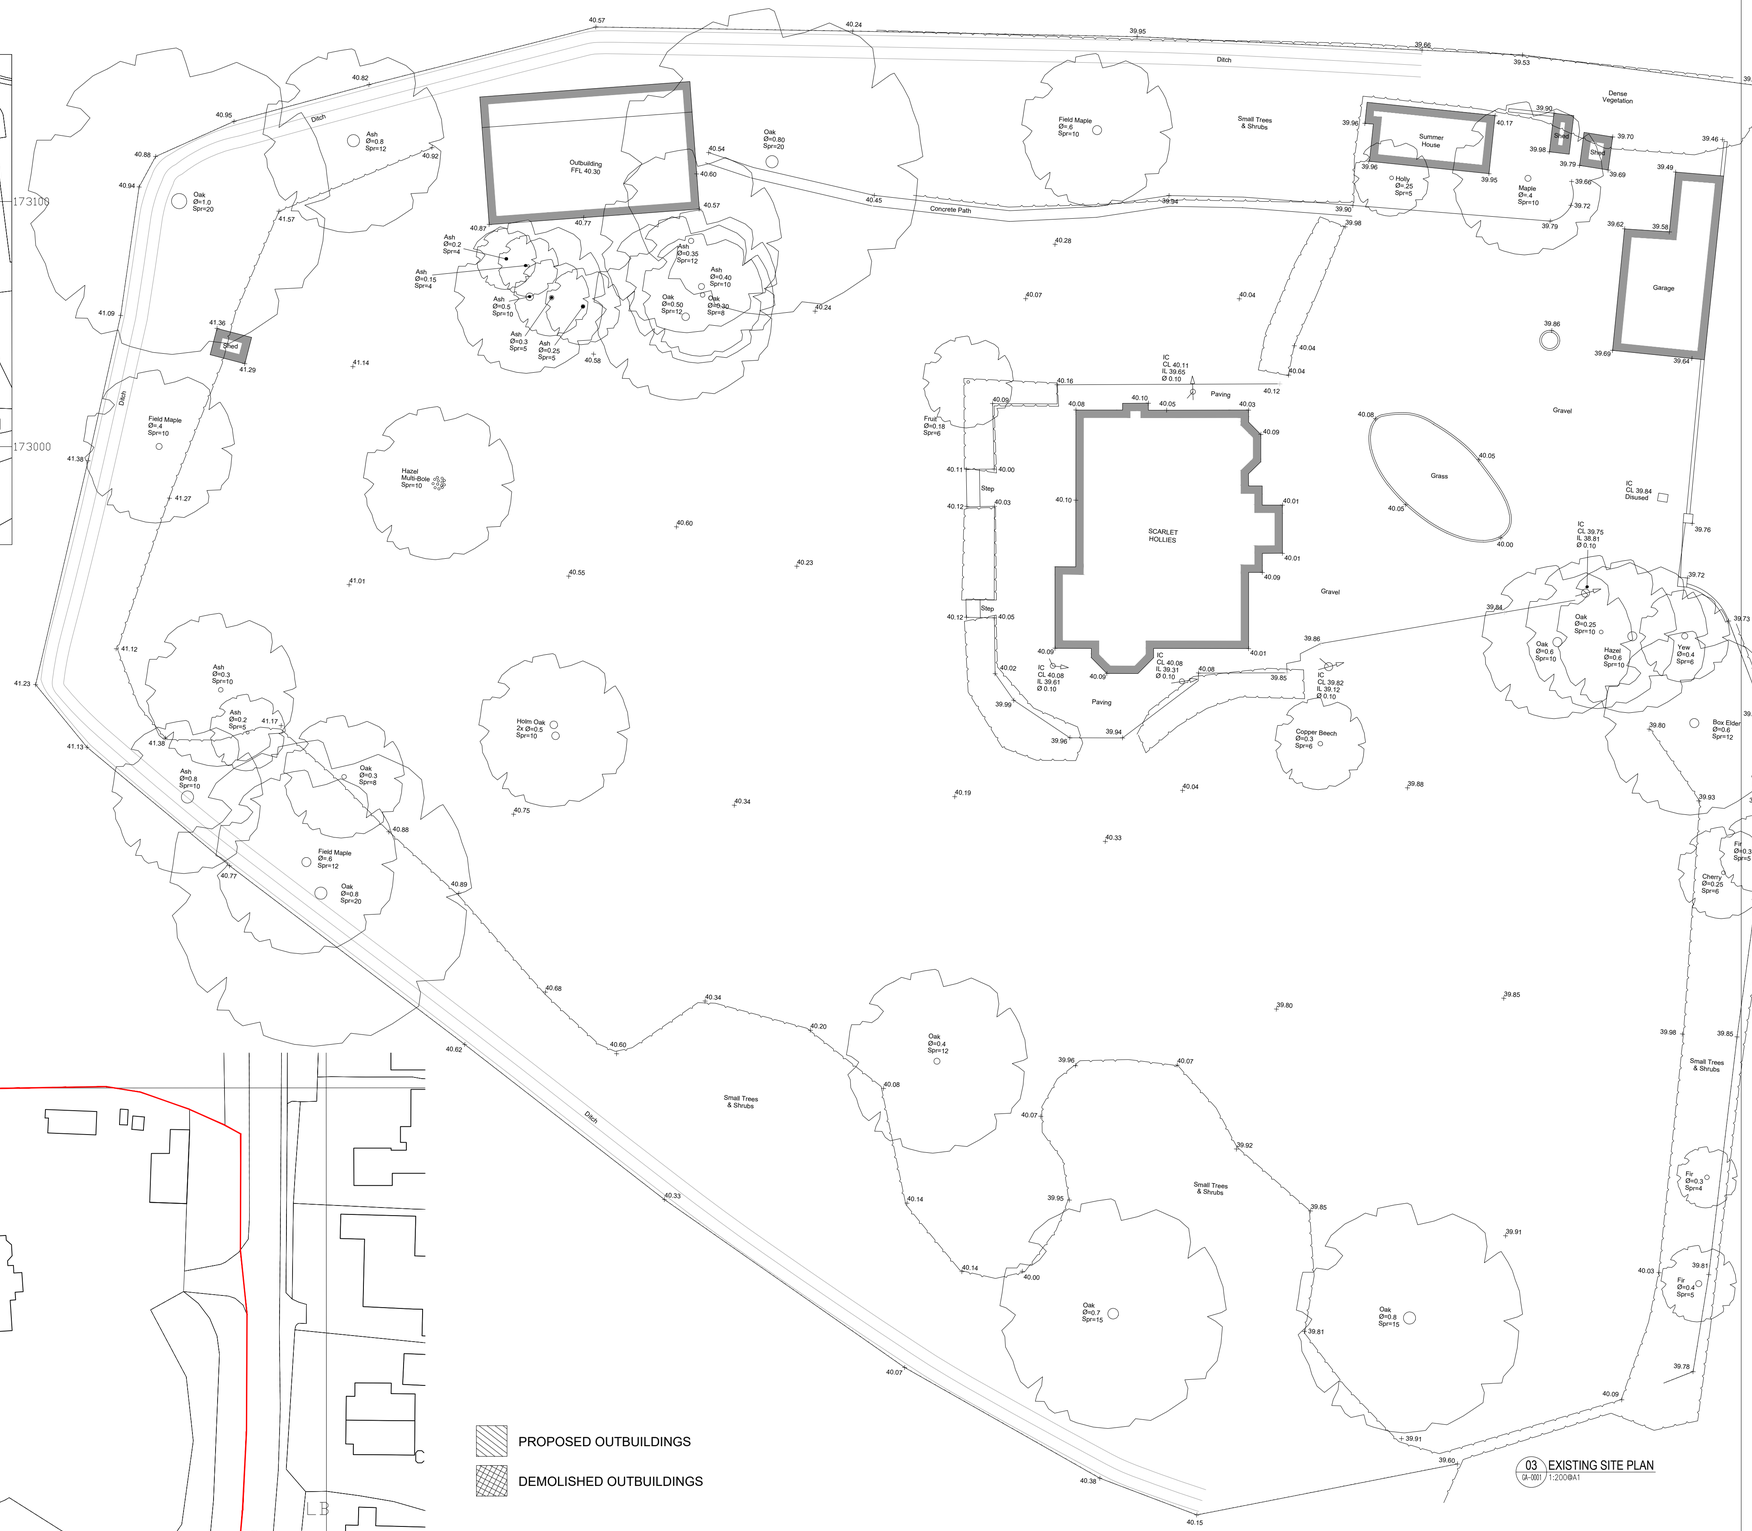

03 EXISTING SITE PLAN
GA-0001 1:200@A1

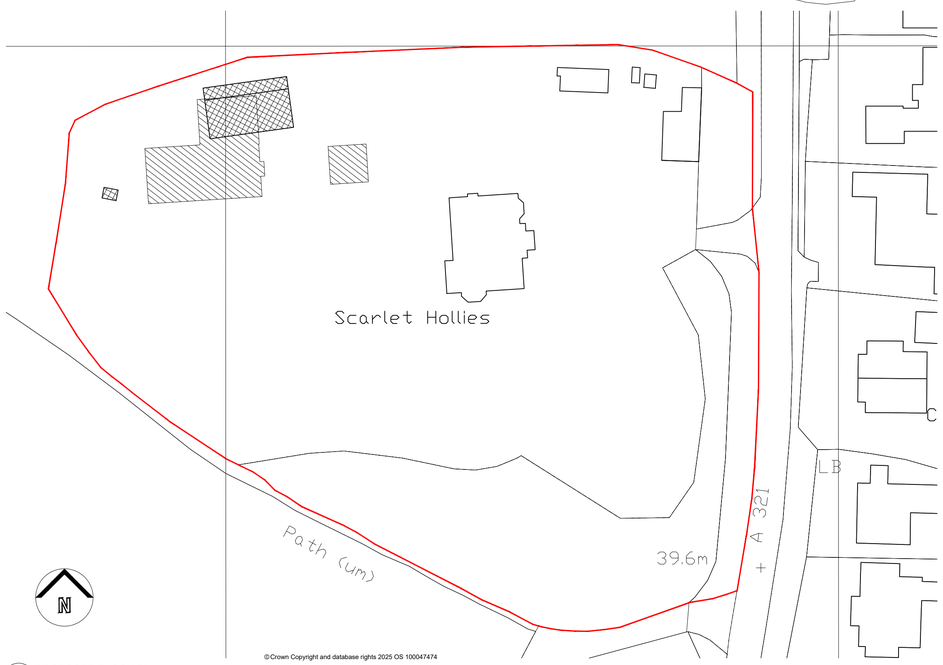

02 PROPOSED BLOCK PLAN
GA-0001 1:500@A1

© Crown Copyright and database rights 2025 OS 100047474

PROPOSED OUTBUILDINGS

DEMOLISHED OUTBUILDINGS

KEY PLAN

NOTES

DRAWING REMAINS COPYRIGHT OF THE ARCHITECT.

REV	DATE	DESCRIPTION	DRN	CHK
P01	04.12.25	INITIAL ISSUE	BG	BG

CONNECTED ARCHITECTURE

CLIENT
Mr and Mrs Sellwood

PROJECT
Scarlet Hollies, Wokingham Rd
Hurst, RG10 0RX

DRAWING TITLE
Existing Location and Block Plans
Existing Site Plan

SCALE 1:200@A1 / 1:400@A3 — A1 SHEET

STATUS
PRELIMINARY

DRAWING NO 0243-GA-0004 — REV P01

© 2025 Connected Architecture Limited. all rights reserved