



DEVELOPMENTS IN DESIGN LTD

WWW.DEVELOPMENTSINDSIGN.CO.UK
TEL.01344 641286

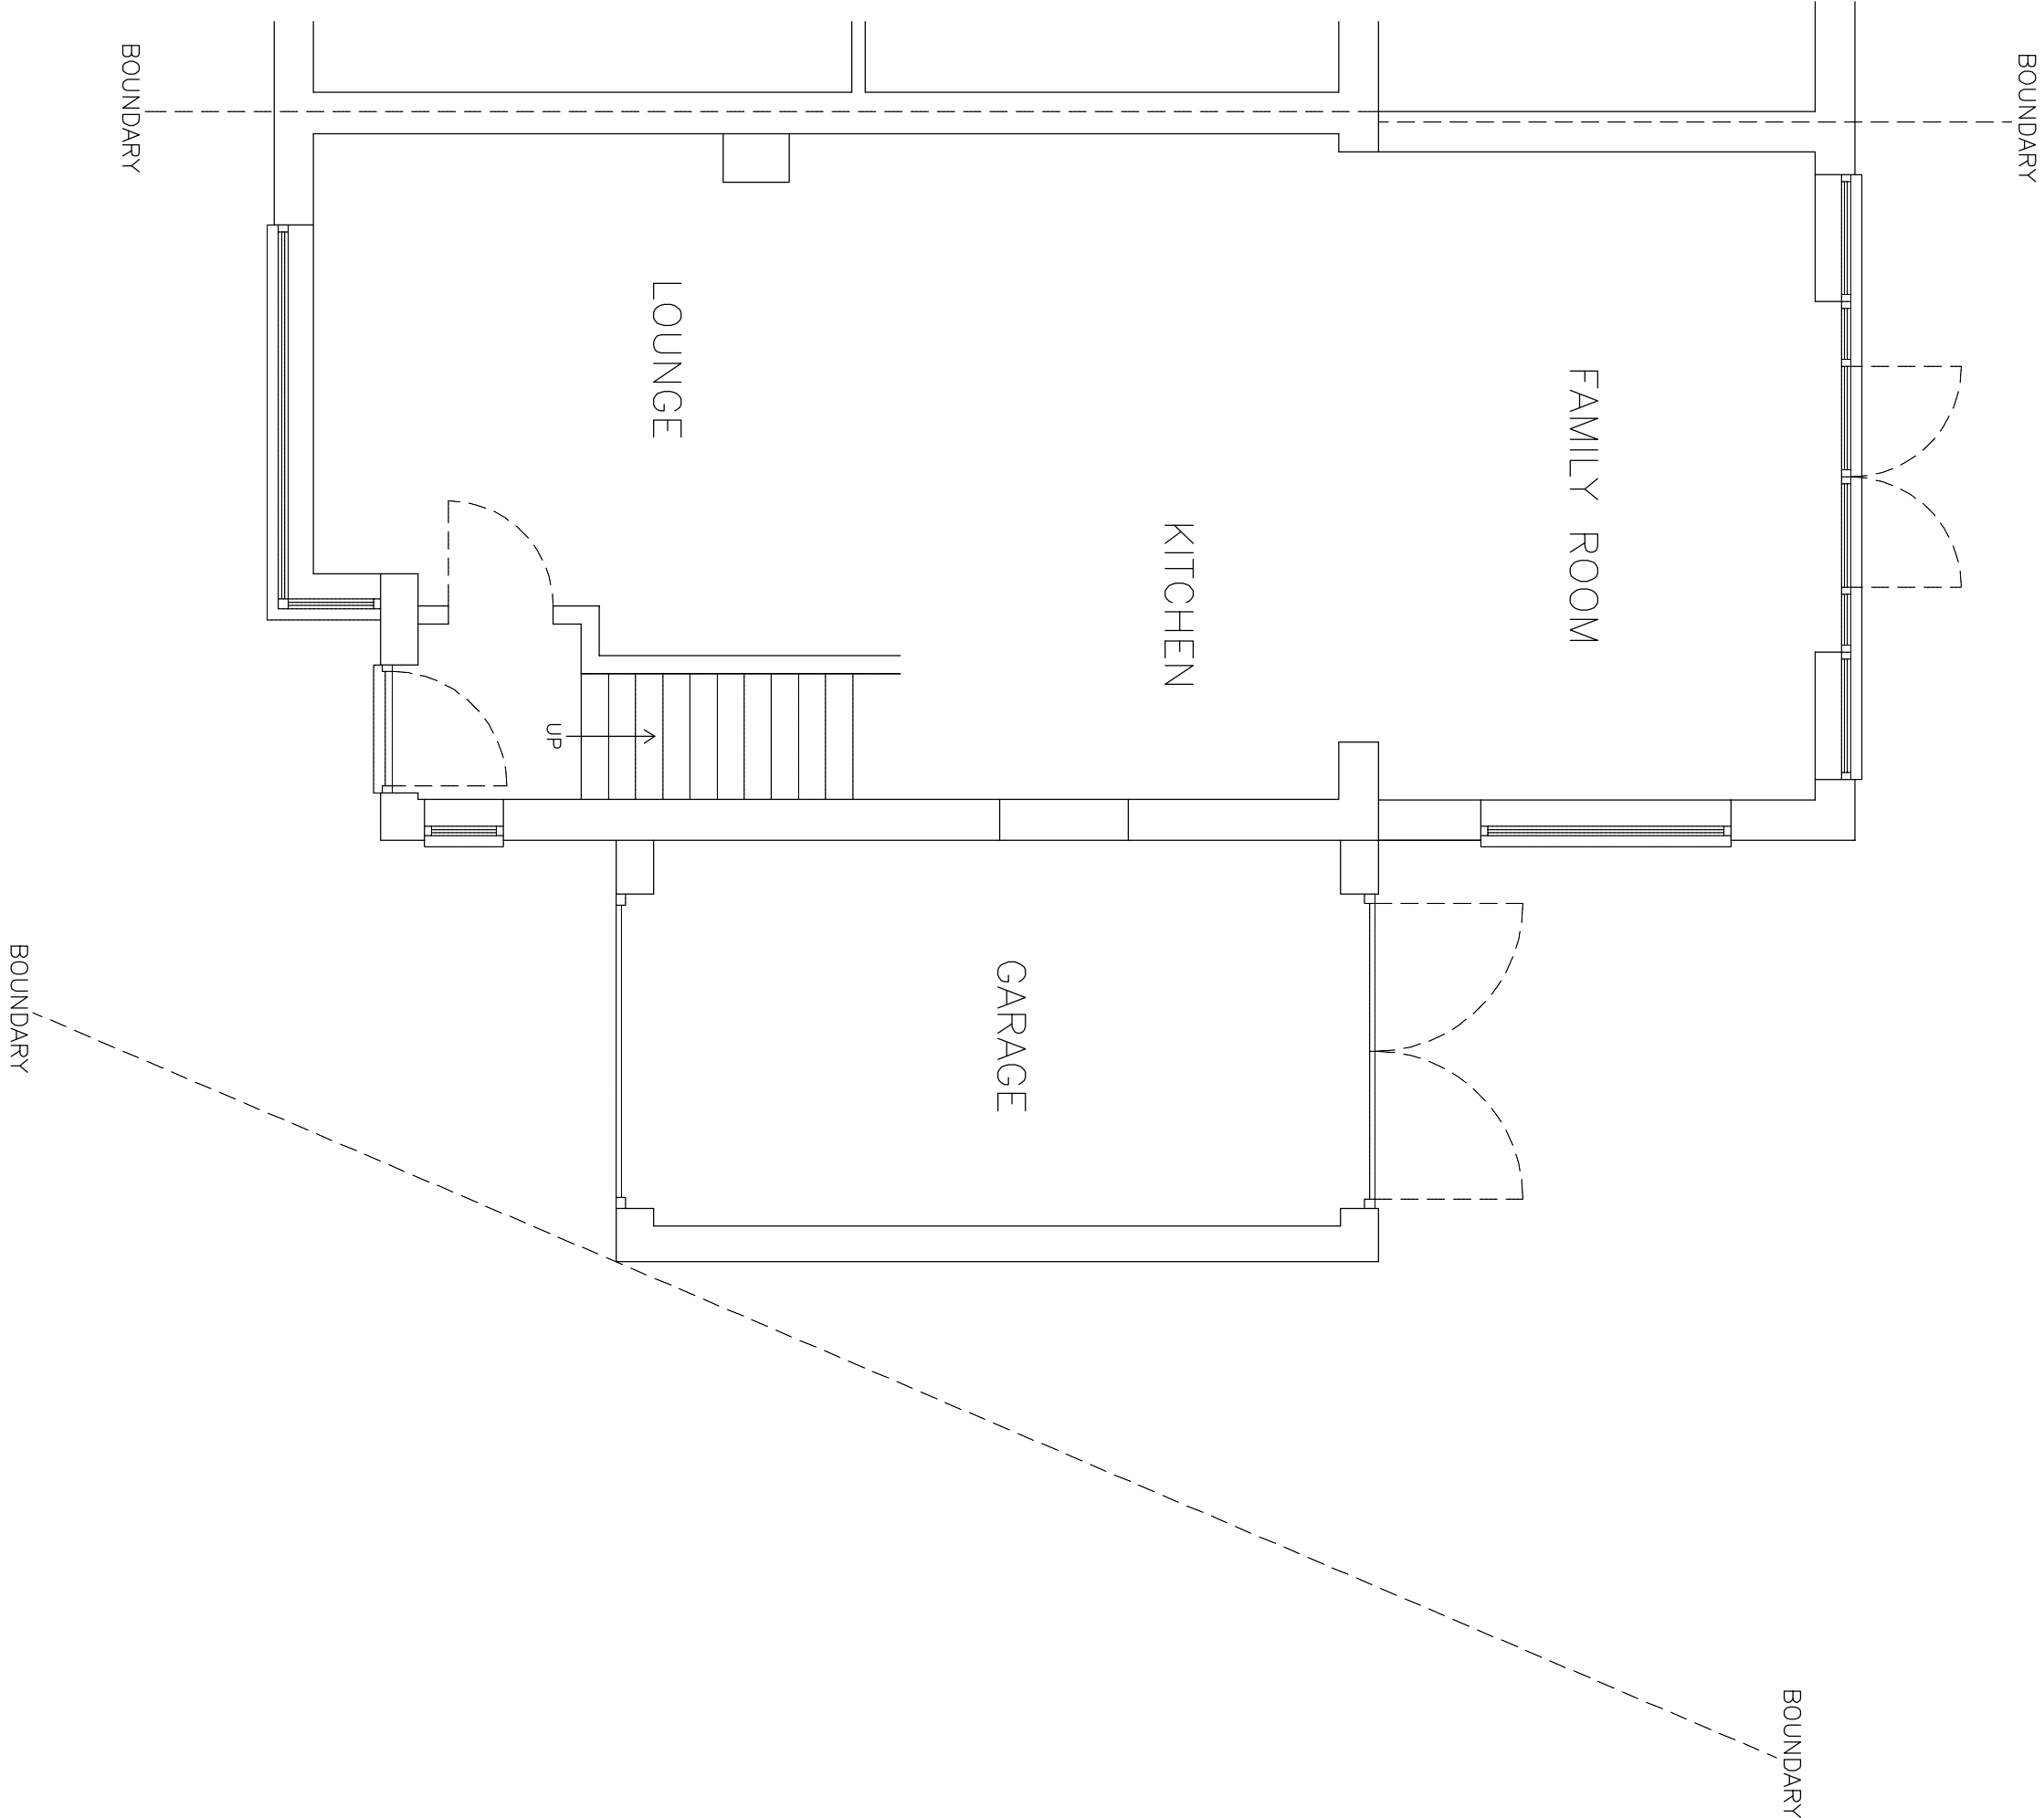

EXISTING OUTER WALL PLAN

PROPOSED PITCHED ROOF ADDED TO SIDE EXTENSION

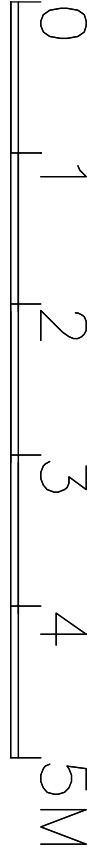

DRAWING NO. GP.003
DATE 11.2.26
SCALE 1:50

MR AND MRS GILLESPIE

8 OLDFIELD CLOSE EARLEY BERKS RG6 1HP