


2 Manner Road

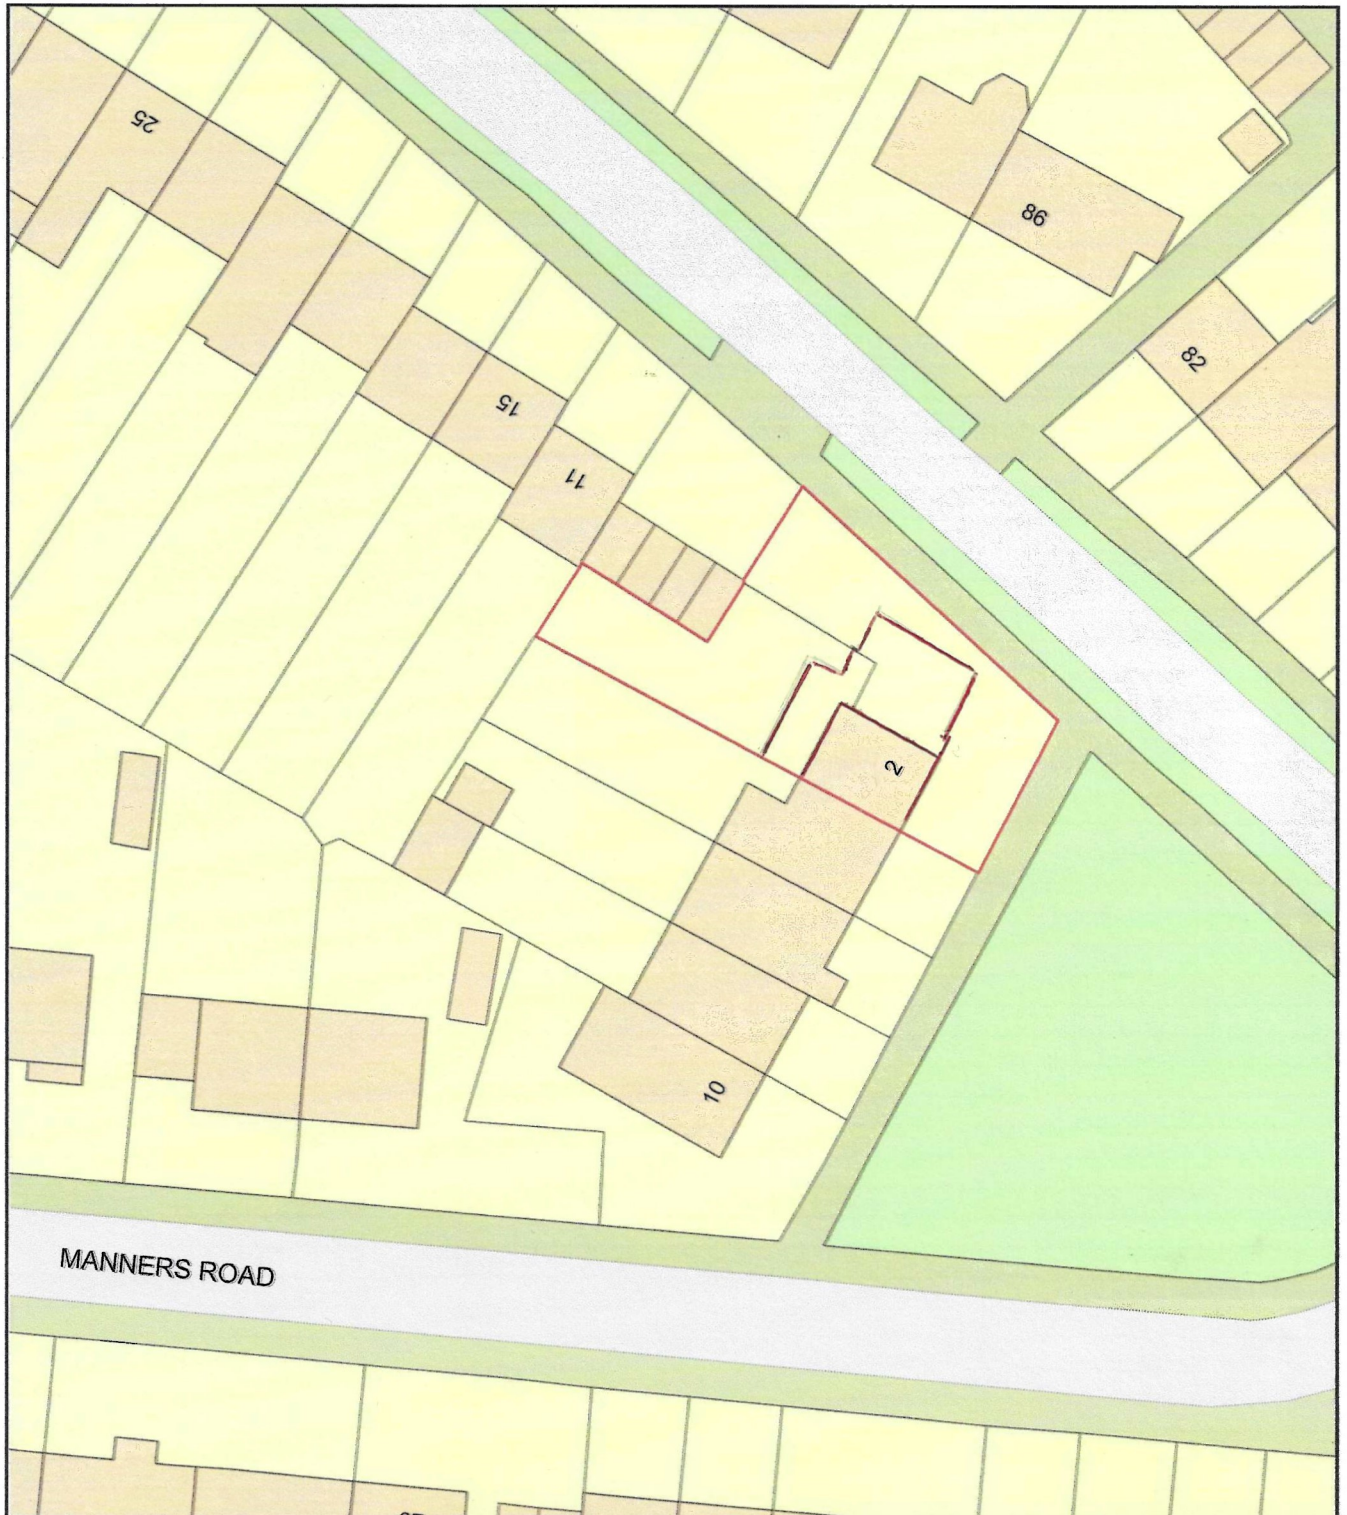

0 20
Metres



Plan Produced for: Conor Elliott-Walker

Date Produced: 28 Aug 2025

Plan Reference Number: TQRQM25240155523543

Scale: 1:500 @ A4