

PROPOSED MATERIALS:

The driveway surface between the Nine Mile Ride footpath and the driveway gates will be finished with silver fleck cobbles




Brick walls and gate pillars constructed of bricks matching those used in the construction of the house, e.g. red hampton bricks



Walls and piers topped with tile creasing and 'staffordshire blue bricks' above



Aluminium motorized & automated driveway gate

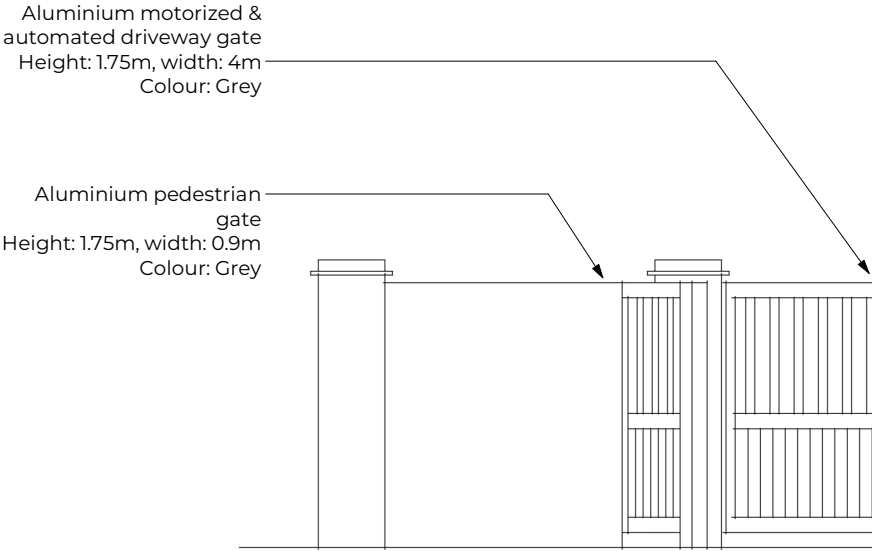


Proposed Elevation - Gate and wall

General Arrangement | Scale 1 : 50

Walls and piers topped with tile creasing and 'staffordshire blue bricks' above

Red Hampton Bricks

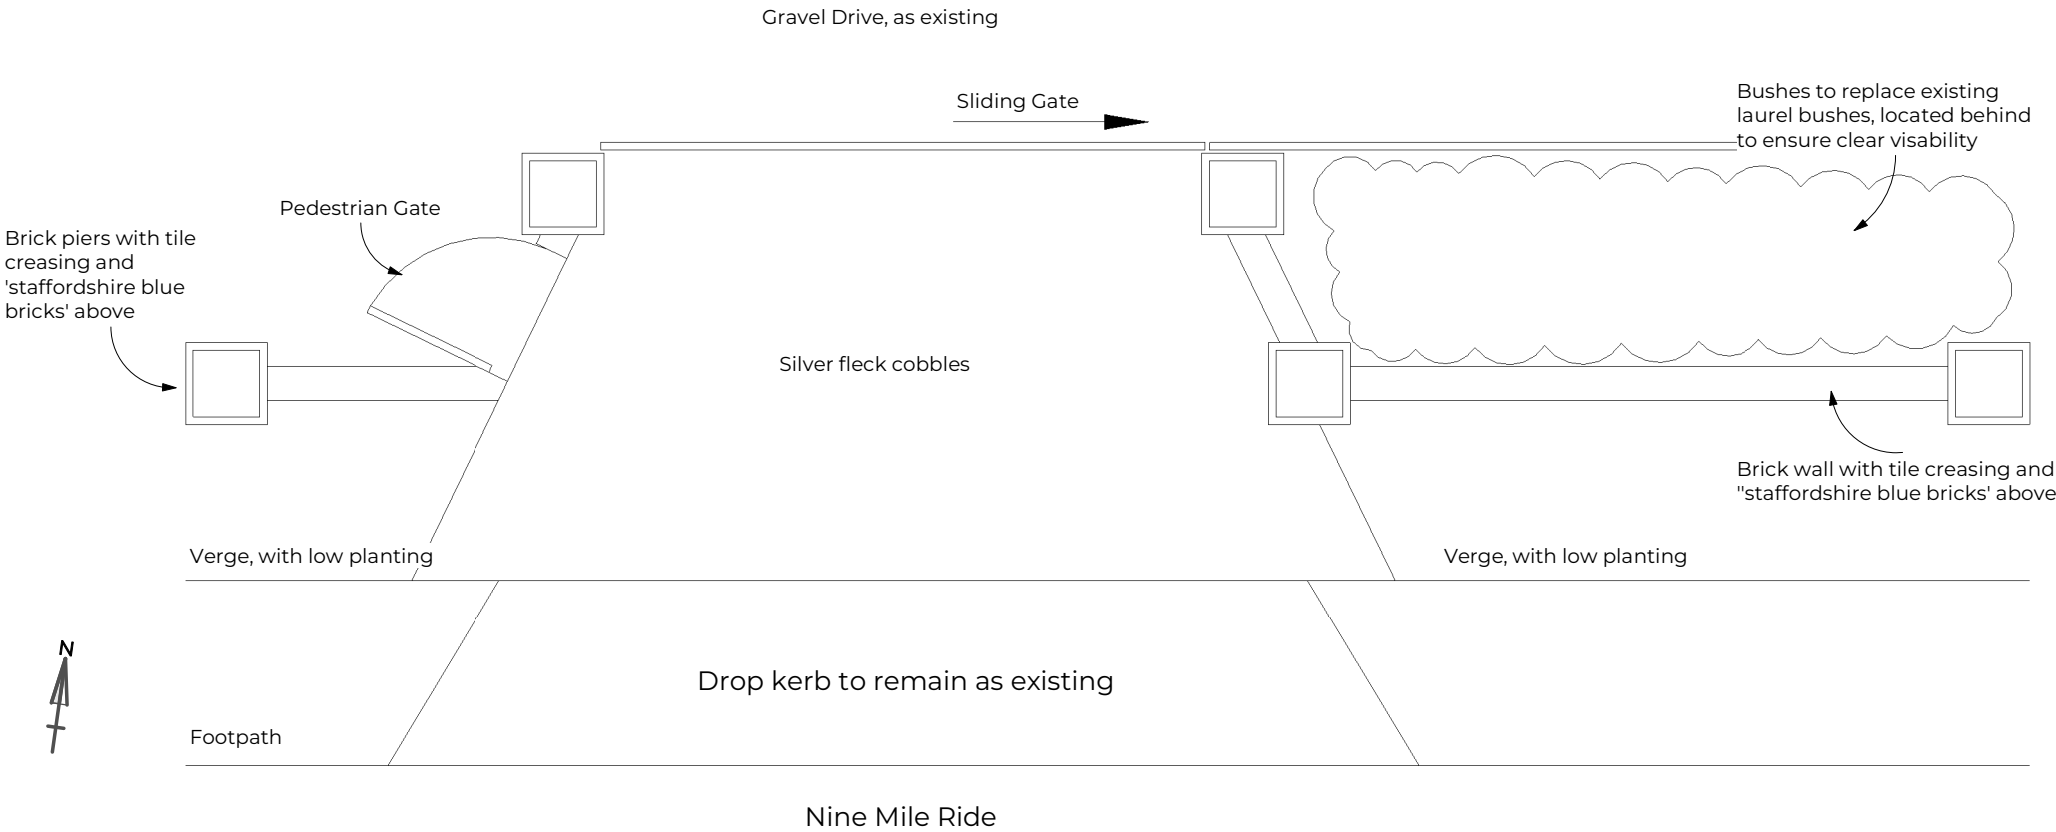

Proposed Ground Level Plan - Gate and wall

General Arrangement | Scale 1 : 50

PROJECT ADDRESS

15A Nine Mile Ride, Finchampstead, Wokingham, RG40 4QD

PROJECT DESCRIPTION

Proposed automatic gate, pedestrian gate, and wall to street frontage.

DRAWN

HB

PLANNING

CLIENT

Mr & Mrs Barnard

TITLE

Proposed Gates and Wall Plan and Elevation

SIZE A3 DRAWING NO: 003 REVISION: A

