




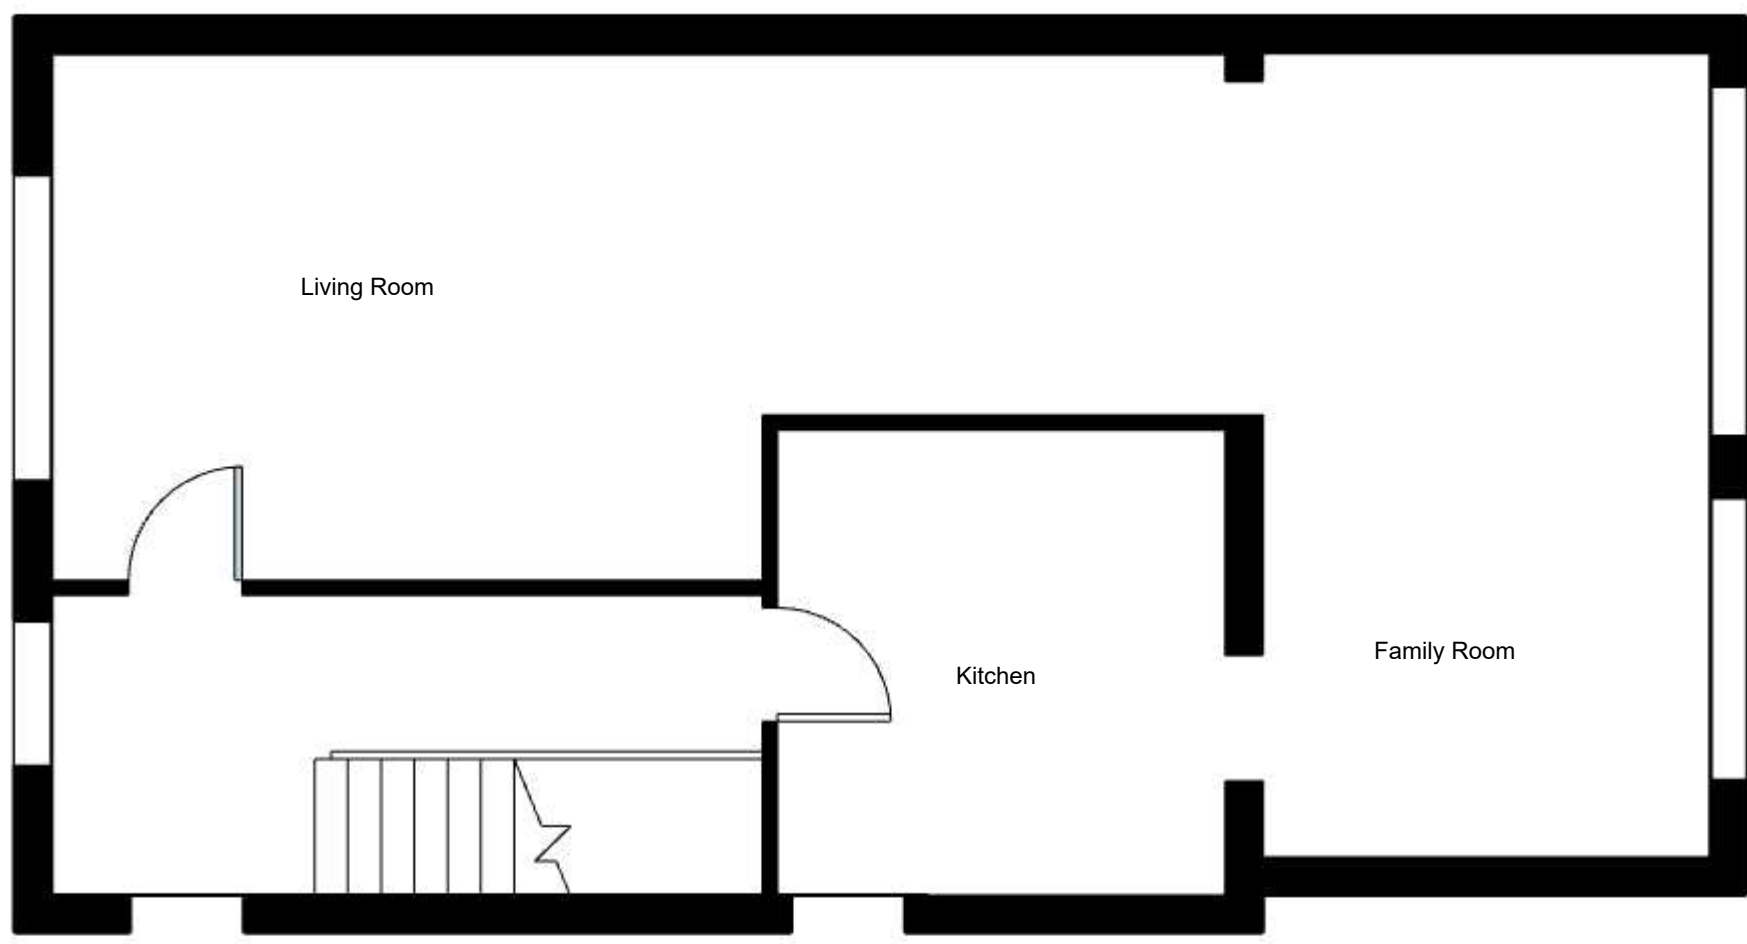


Existing

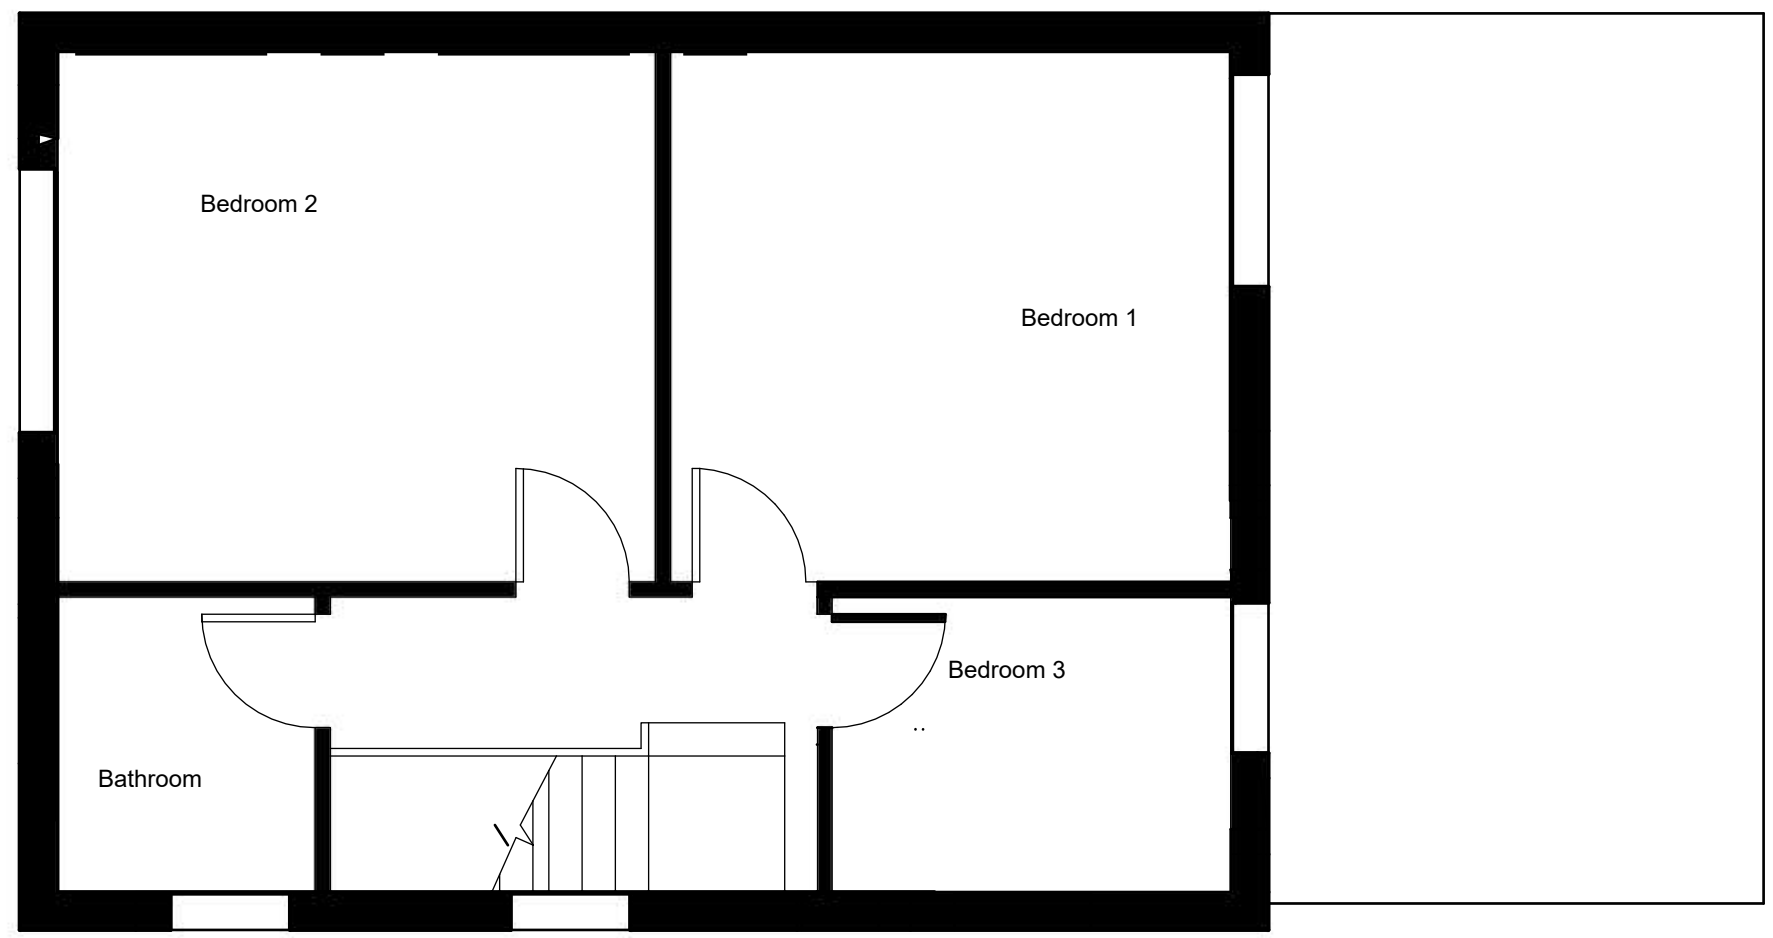

Existing

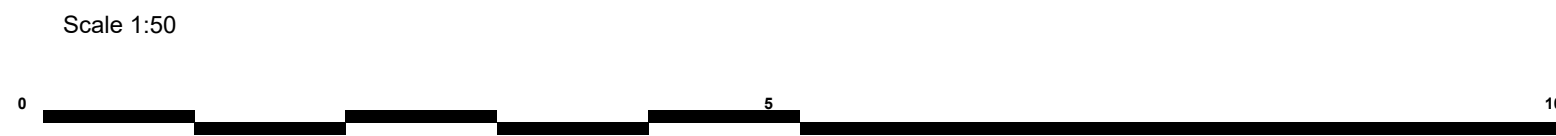


Scale 1:50

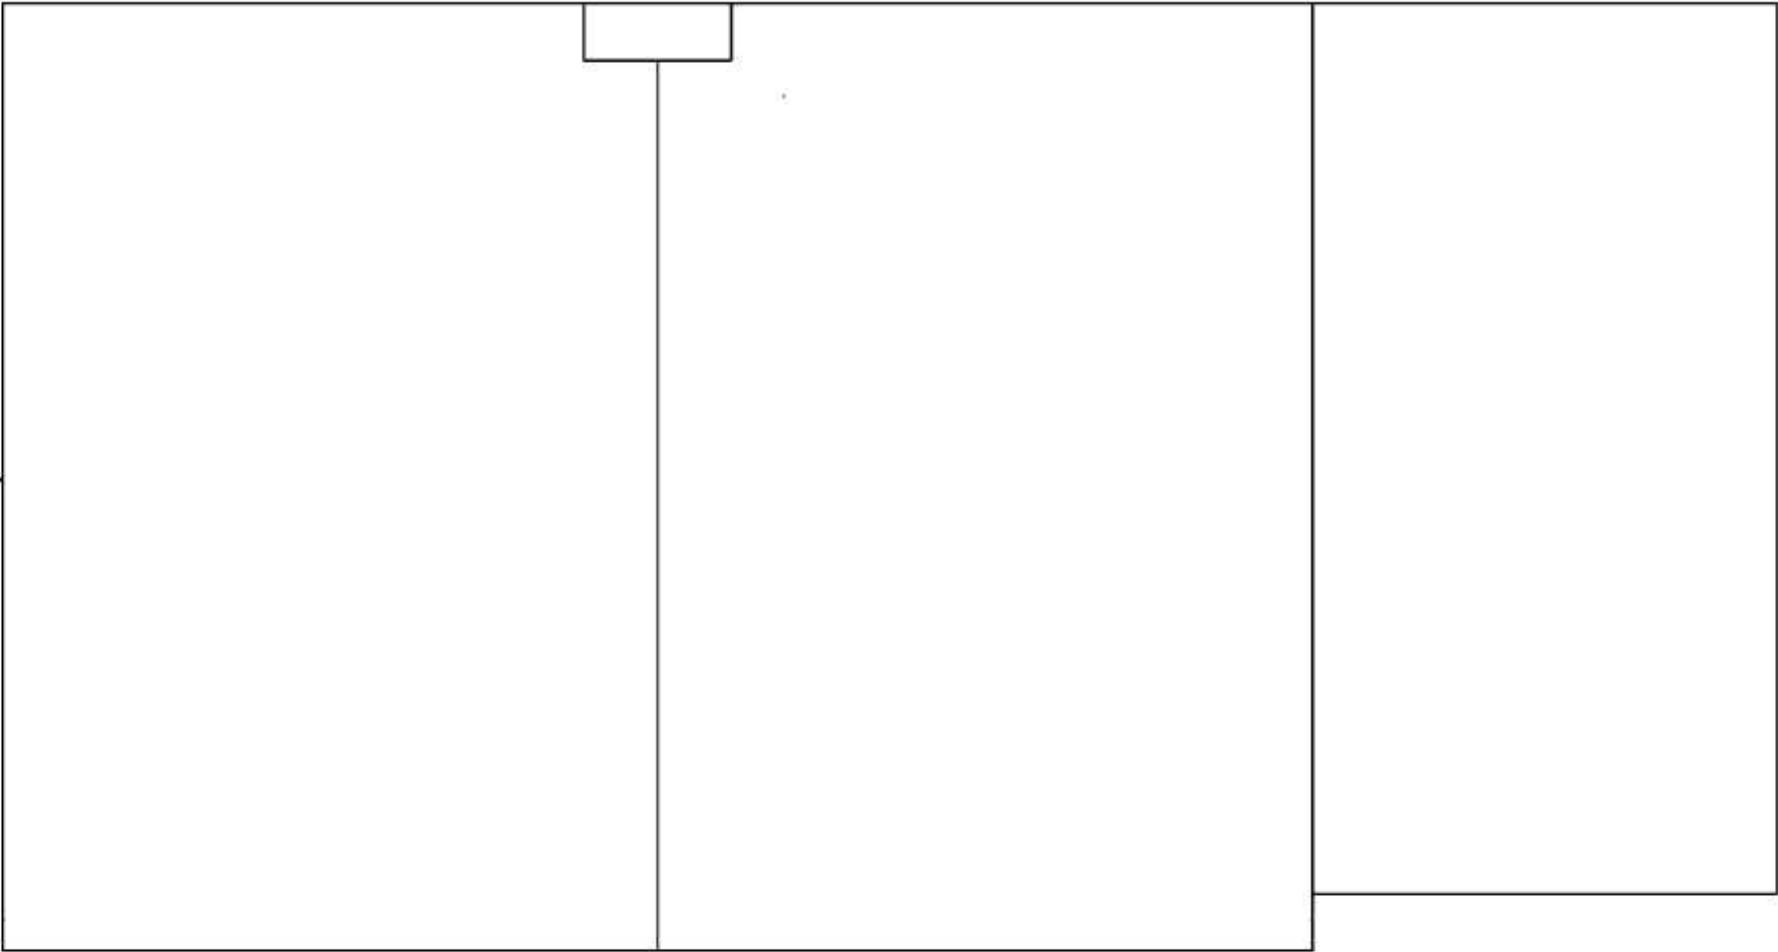


Existing



Scale 1:50

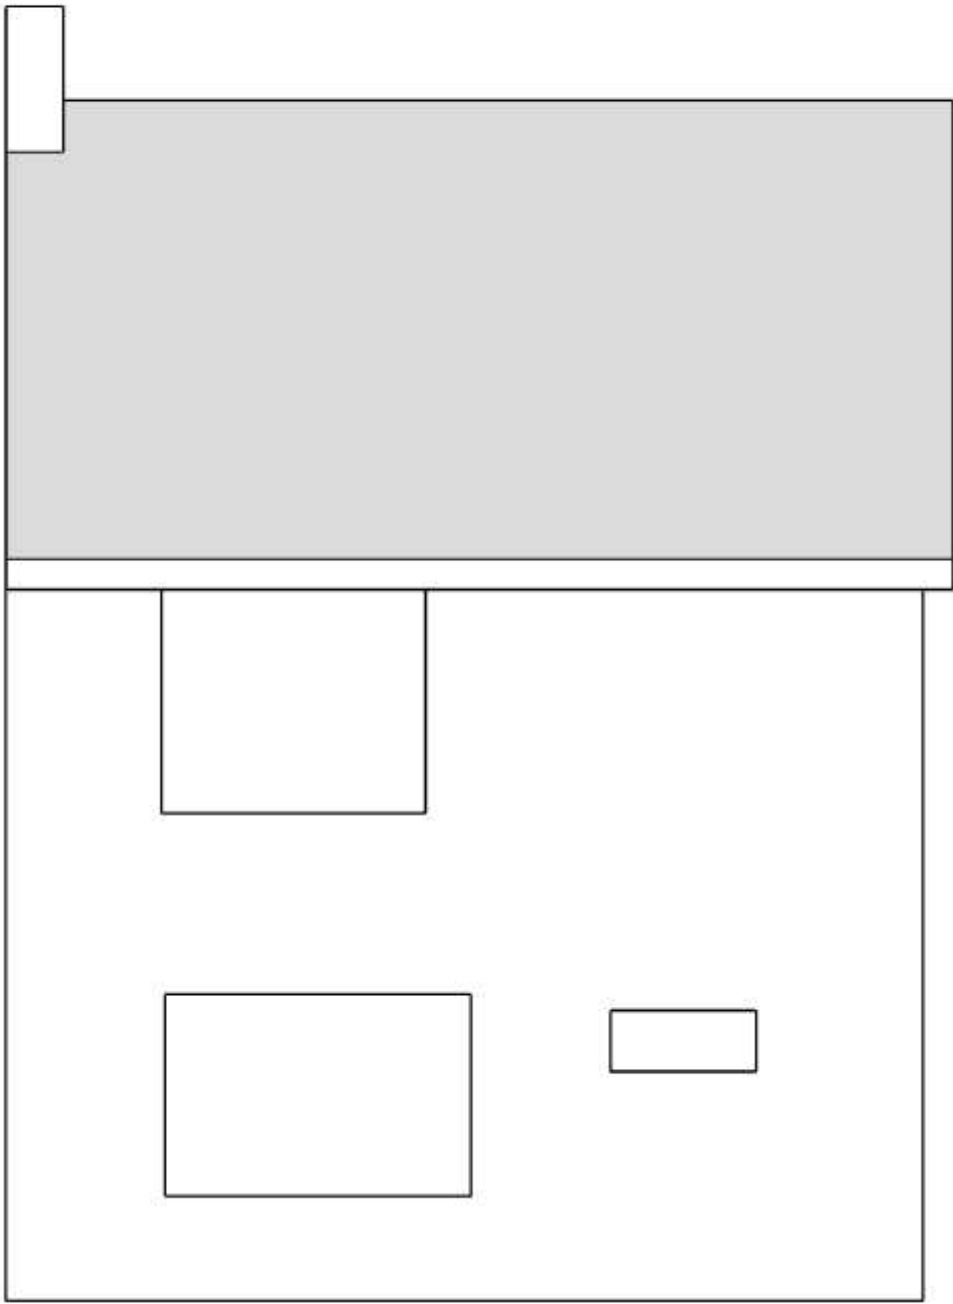


Existing

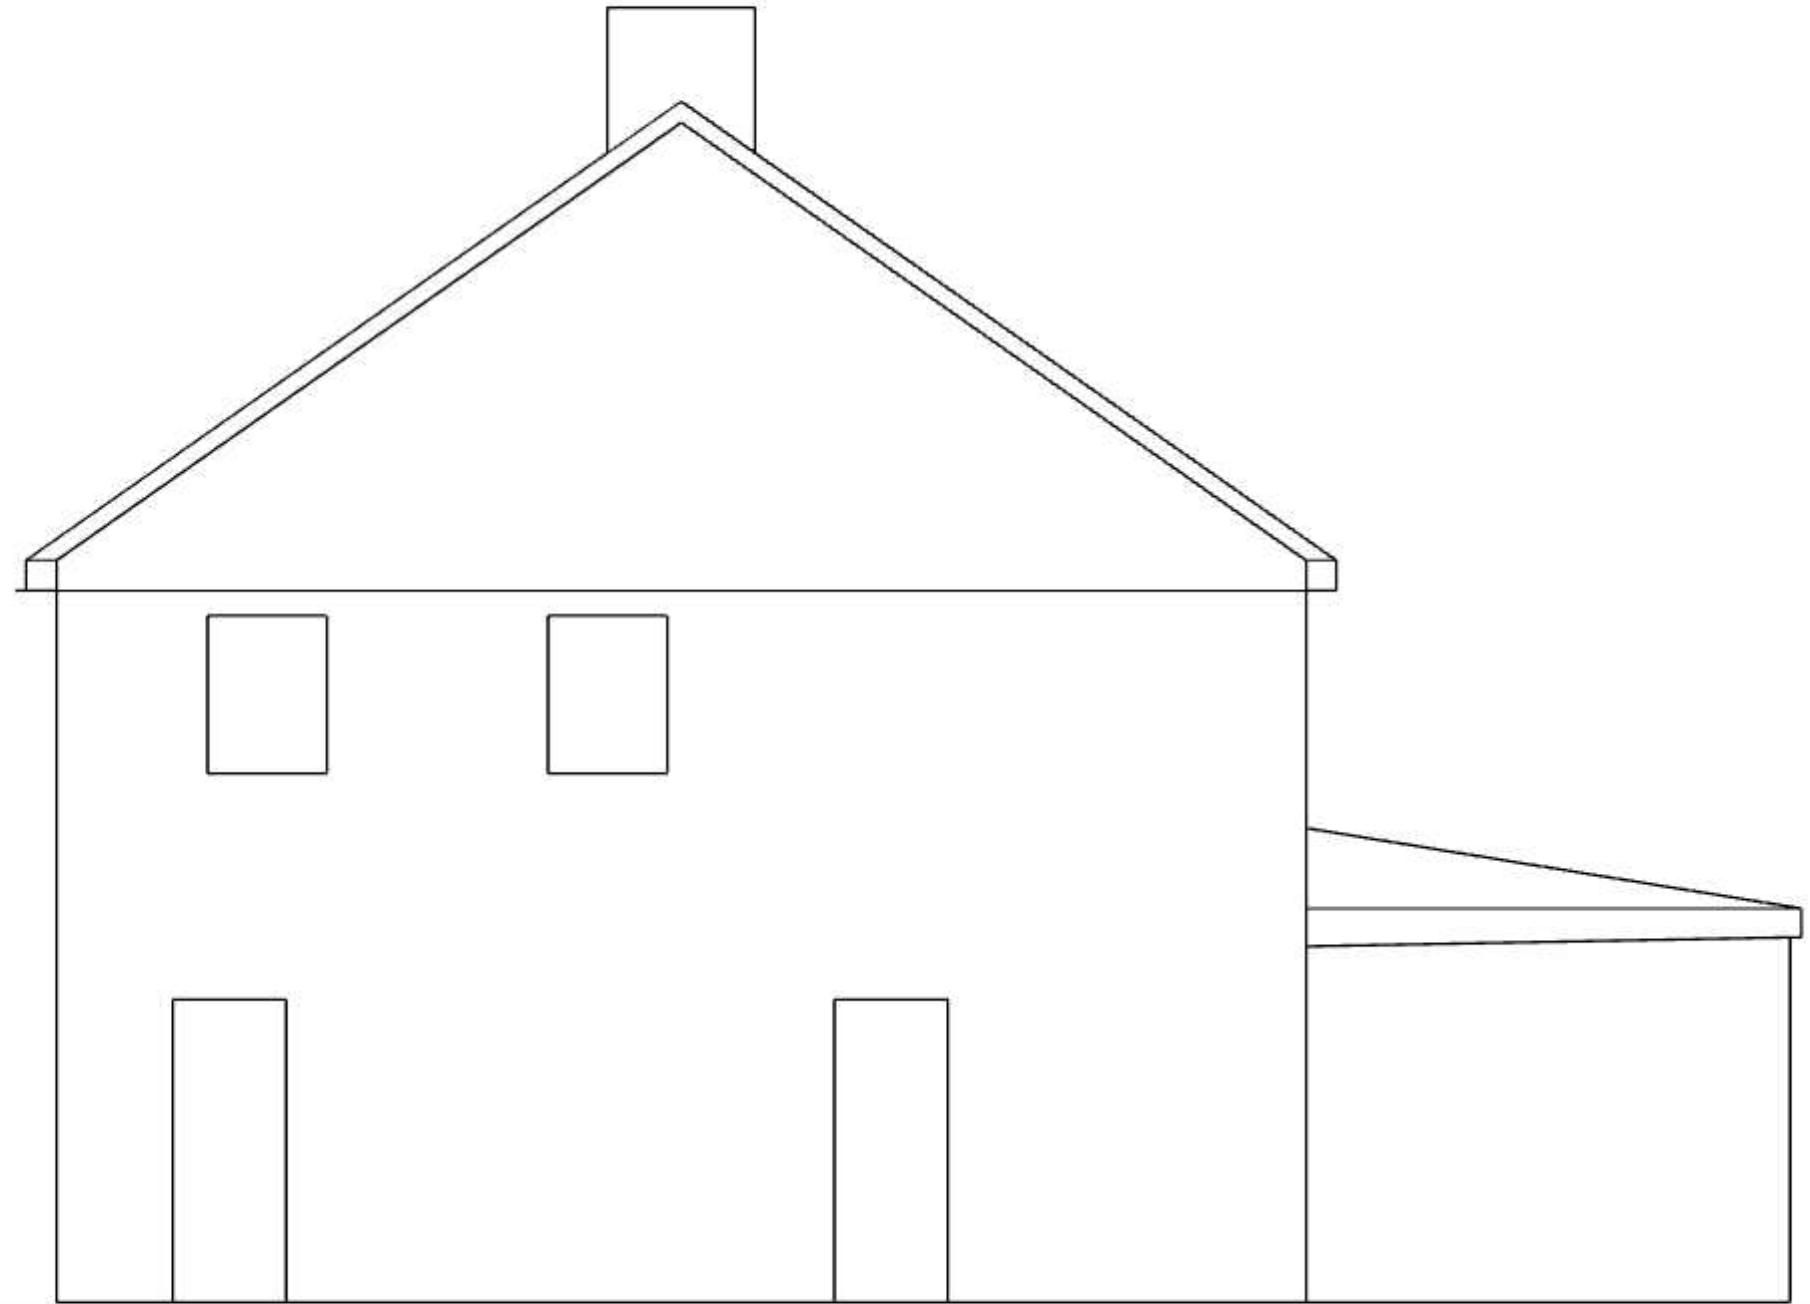


Existing




Scale 1:50

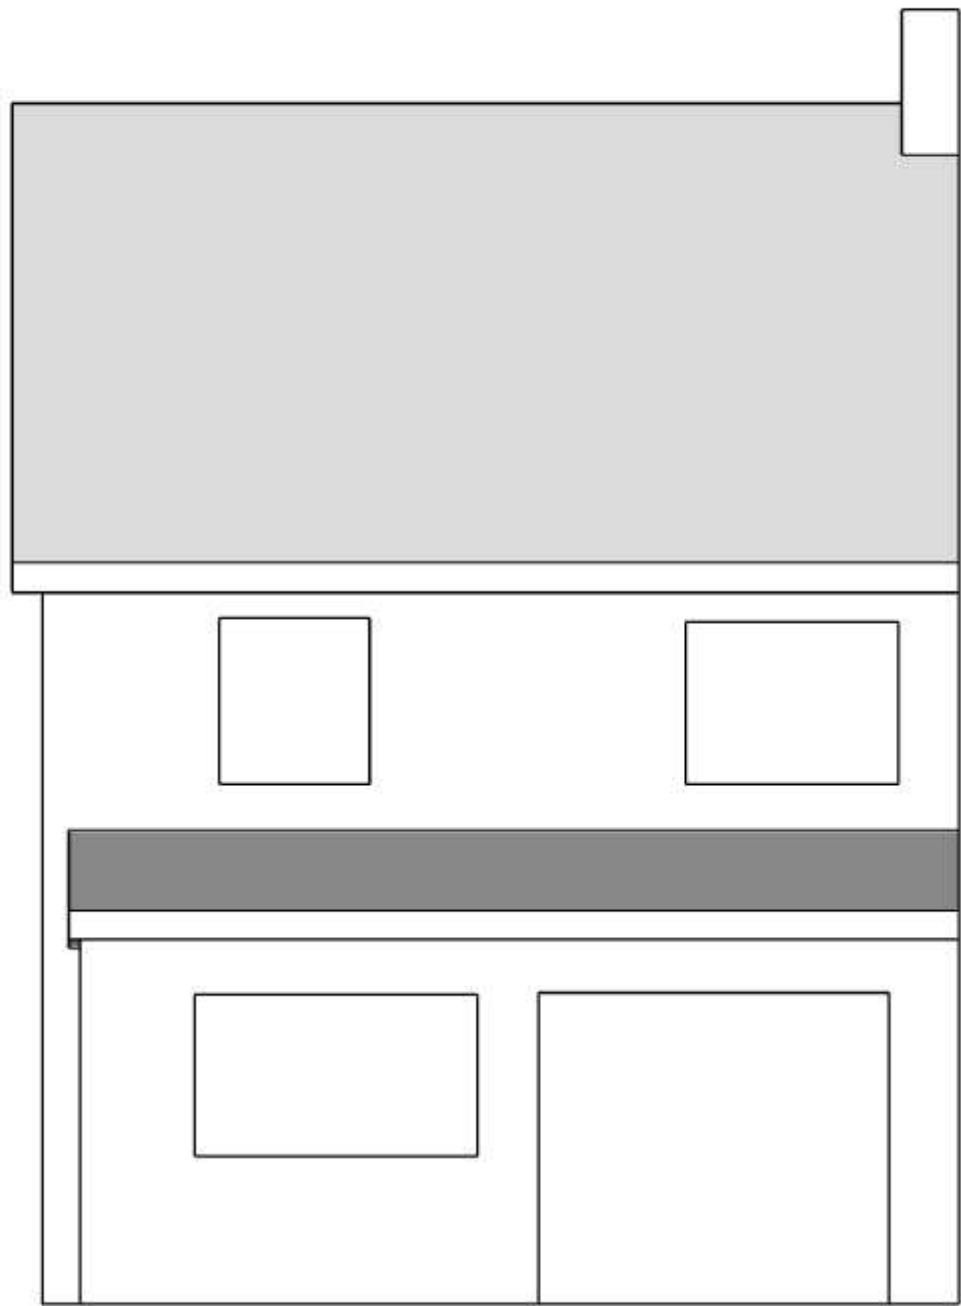

Existing

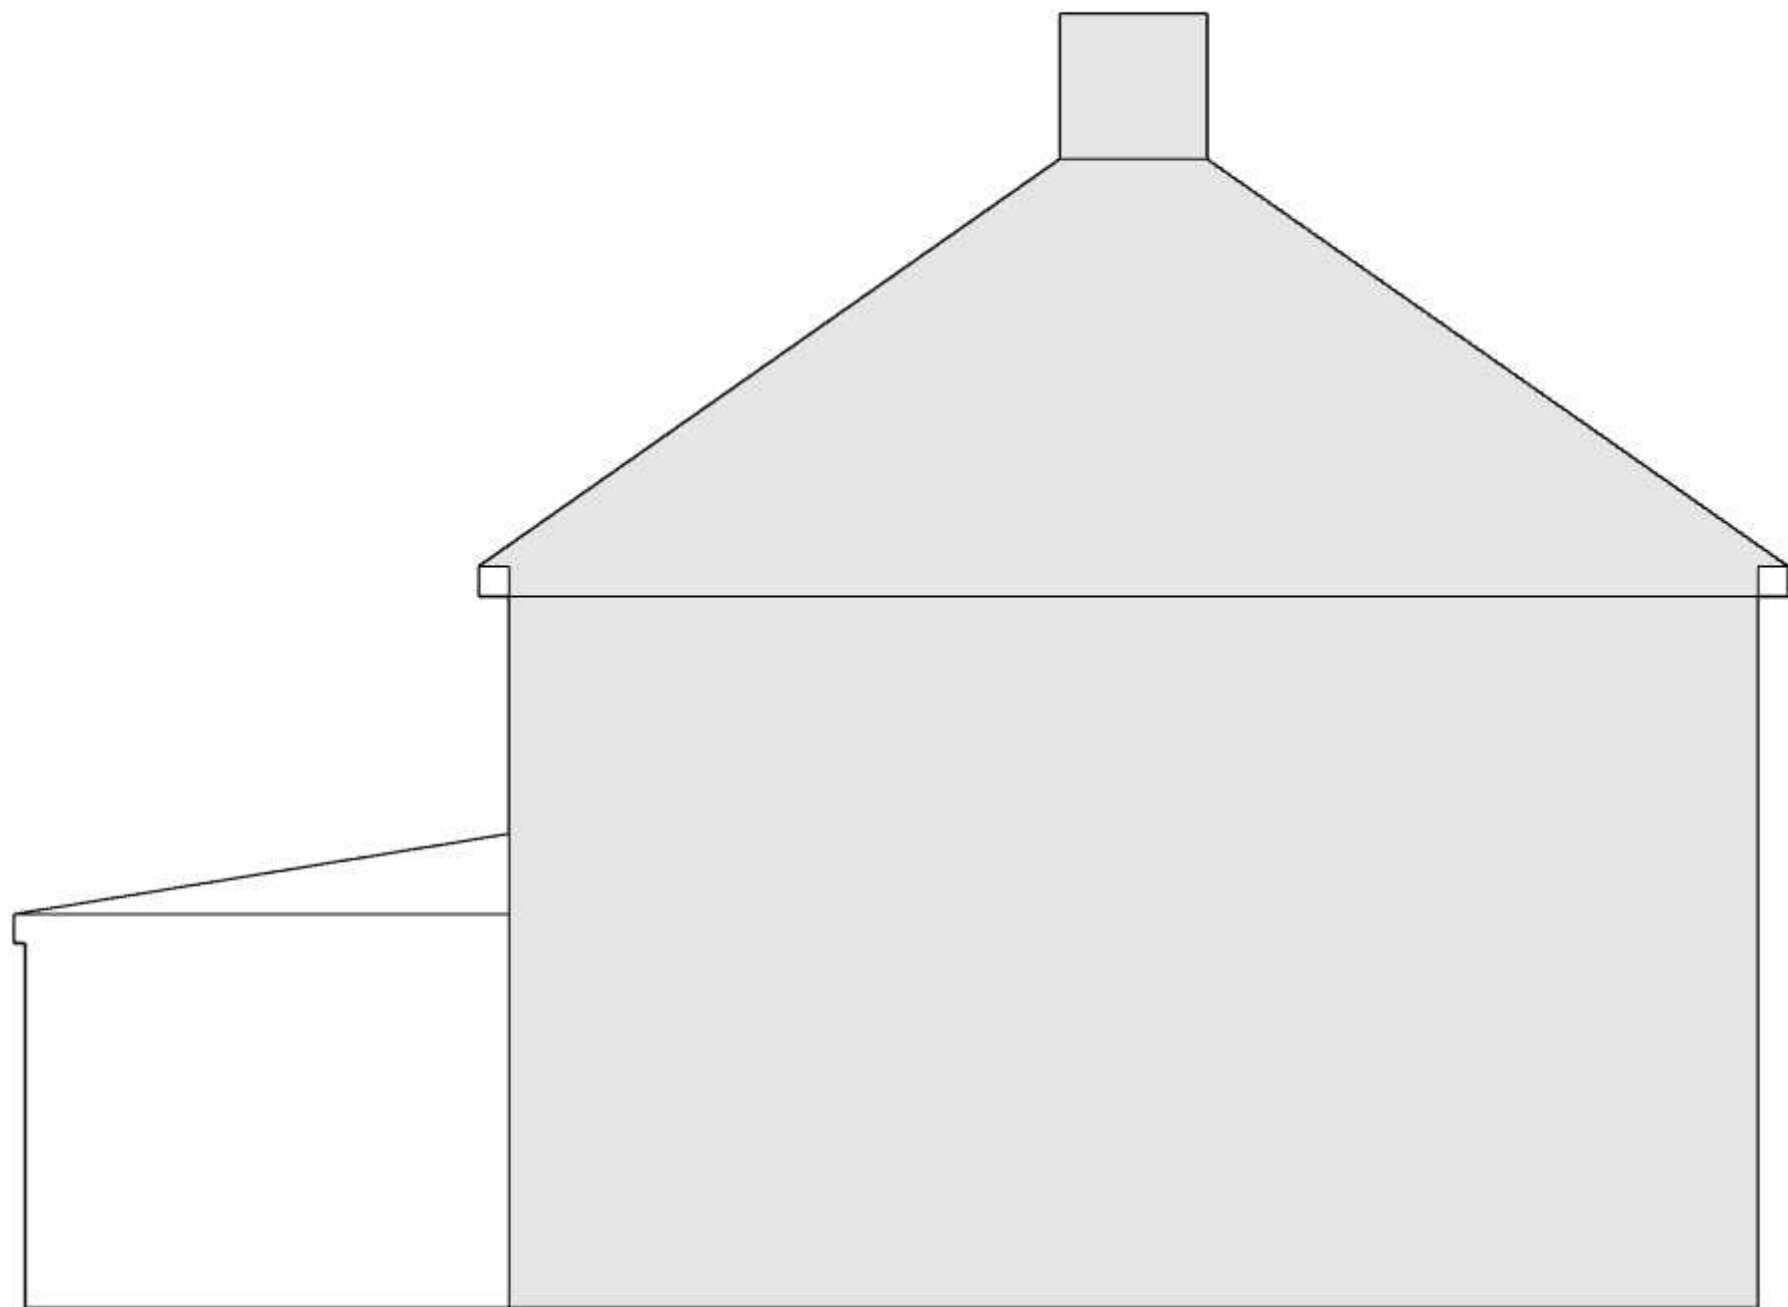

Scale 1:50

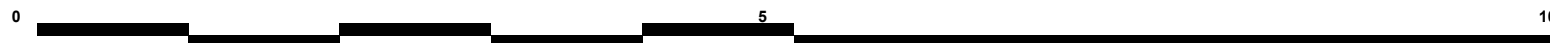

Existing

A.1

Left Elevation

ISSUE
MM.DD.YY
DRAWN BY
NH, MB

PROJECT
Loft Conversion
PROJECT NO.
245.170

CLIENT
Mr and Mrs Zarrar
4 Amberley Drive
Twyford
RG10 9BY

ICAL Consultants
Trilliums
Ashmore Green
Thatcham
Berkshire
RG18 9ER
www.icalconsultants.co.uk
07769 650780

