



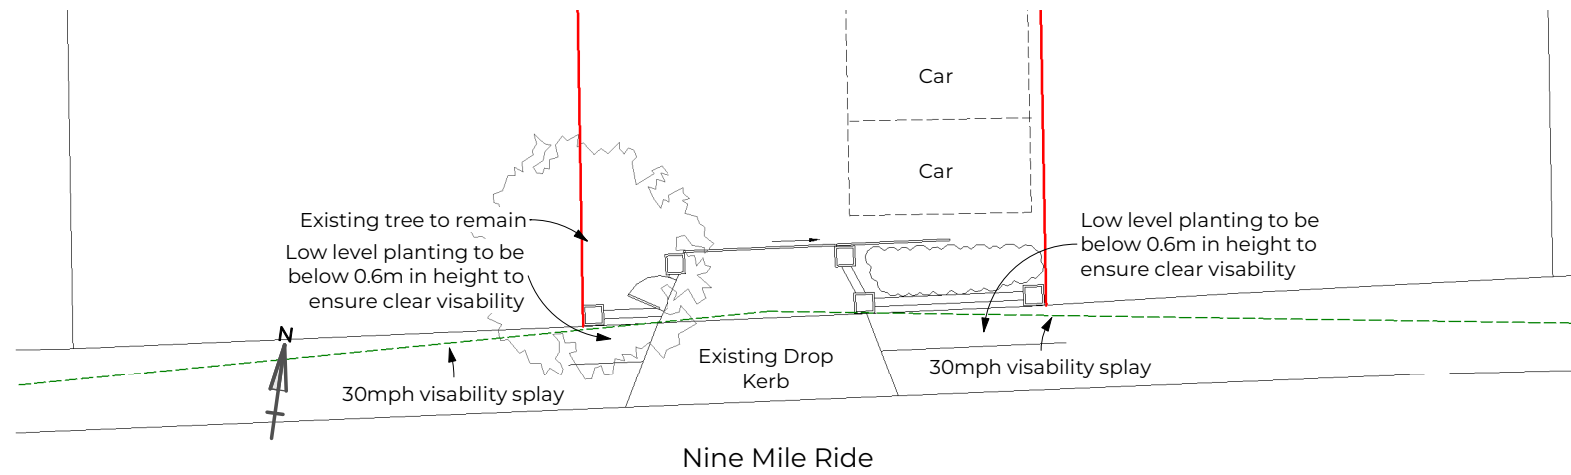

Proposed Site Level Plan - Visibility Splay Drive Entrance
General Arrangement | Scale 1 : 200



Proposed Site Level Plan - Visibility Splay
General Arrangement | Scale 1 : 500

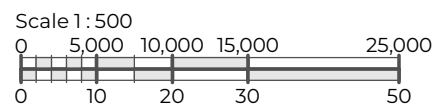

PROJECT ADDRESS

15A Nine Mile Ride, Finchampstead,
Wokingham, RG40 4QD

PROJECT DESCRIPTION

Proposed automatic gate, pedestrian gate,
and wall to street frontage.

DRAWN

HB

PLANNING

CLIENT

Mr & Mrs Barnard

TITLE

Proposed Visibility Splays

SIZE	DRAWING NO:	REVISION:
A3	005	A