

This drawing is copyright and may not be reproduced without the written consent of the Architect.

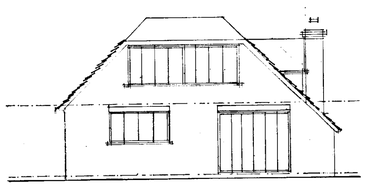


rear

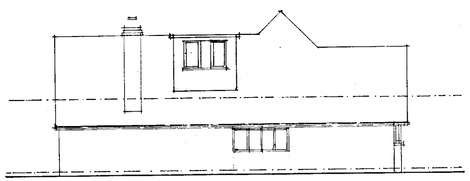


side


SCALE 1:100

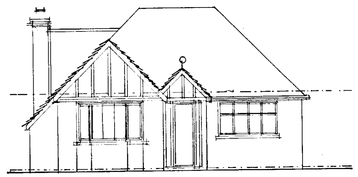


front

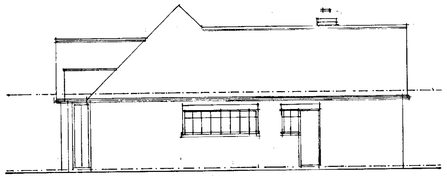


side

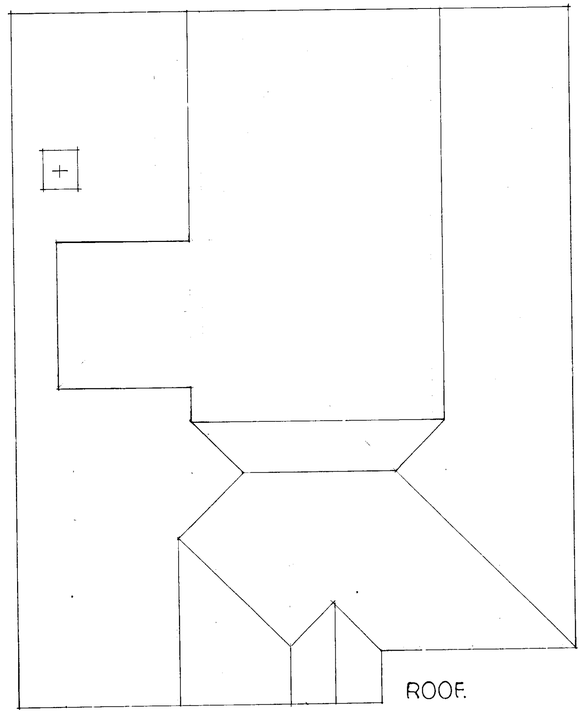

ROOF.

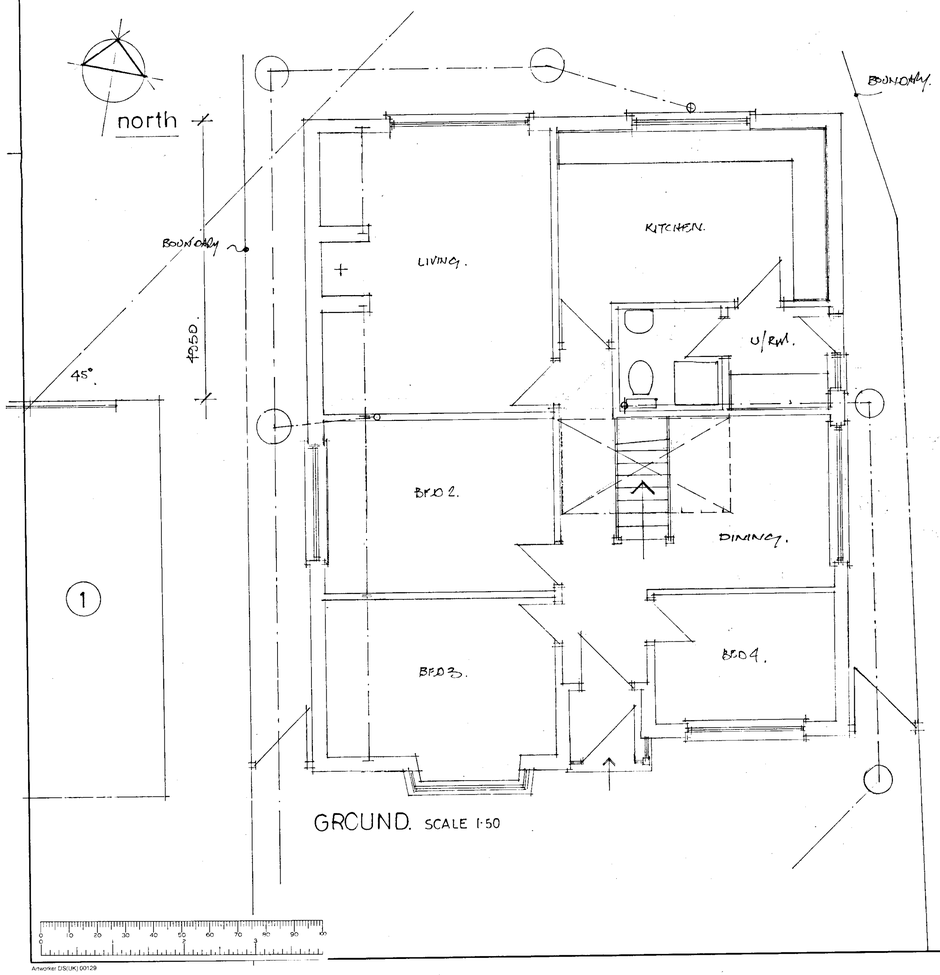

GROUND. SCALE 1:50

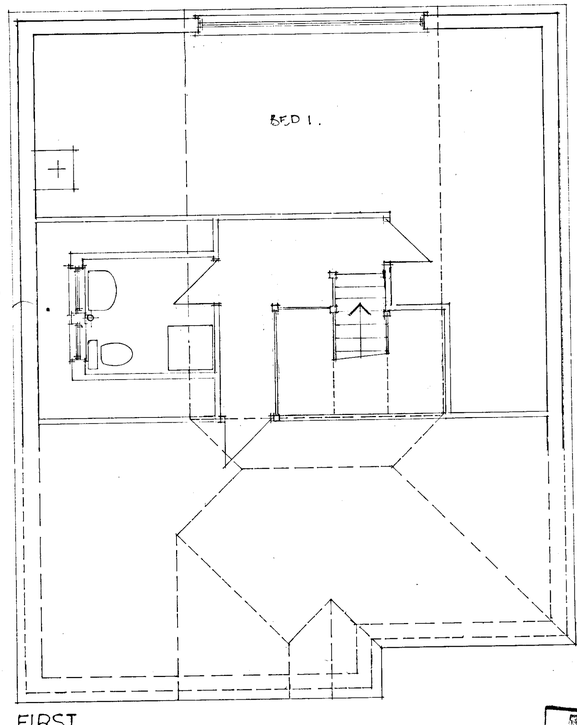

FIRST.

APPROVED

PLANNING DEPARTMENT	INT
POL	TLS
DC	EBP
AMP	
JS	
11 MAY 2001	
COPIES TO:	ACK
	FILE

REVISED PLAN
3839 1

W. M. GRAHAM ASSOCIATES
CHARTERED ARCHITECTS
1 Rectory Road,
Wokingham.
Berkshire. RG40 1DJ.
Tel: 0118 9770464
Fax: 0118 9770482

Job
3 CHARVIL HOUSE ROAD
CHARVIL

Title
PROPOSED PLANS & ELEVATIONS

Scale	Date	Drawn By
1:50	APRIL '01.	
Job No.	Drawing No.	Revision
2342	02	

Artworker DS(UK) 00129