

This drawing is copyright and may not be reproduced without the written consent of the Architect.

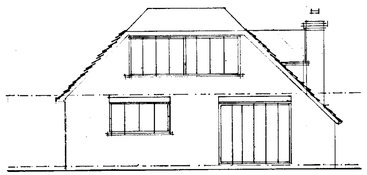


rear

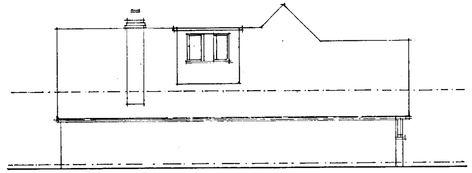


side


SCALE 1:100

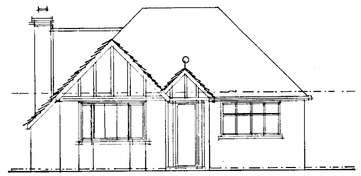


front

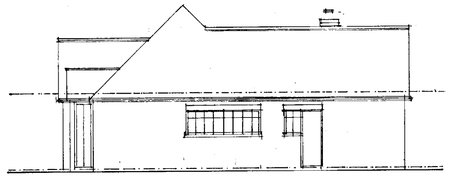

side

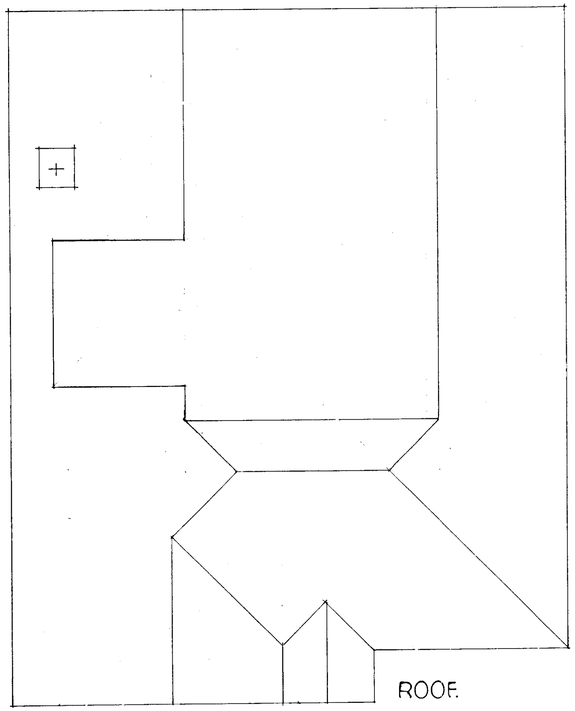

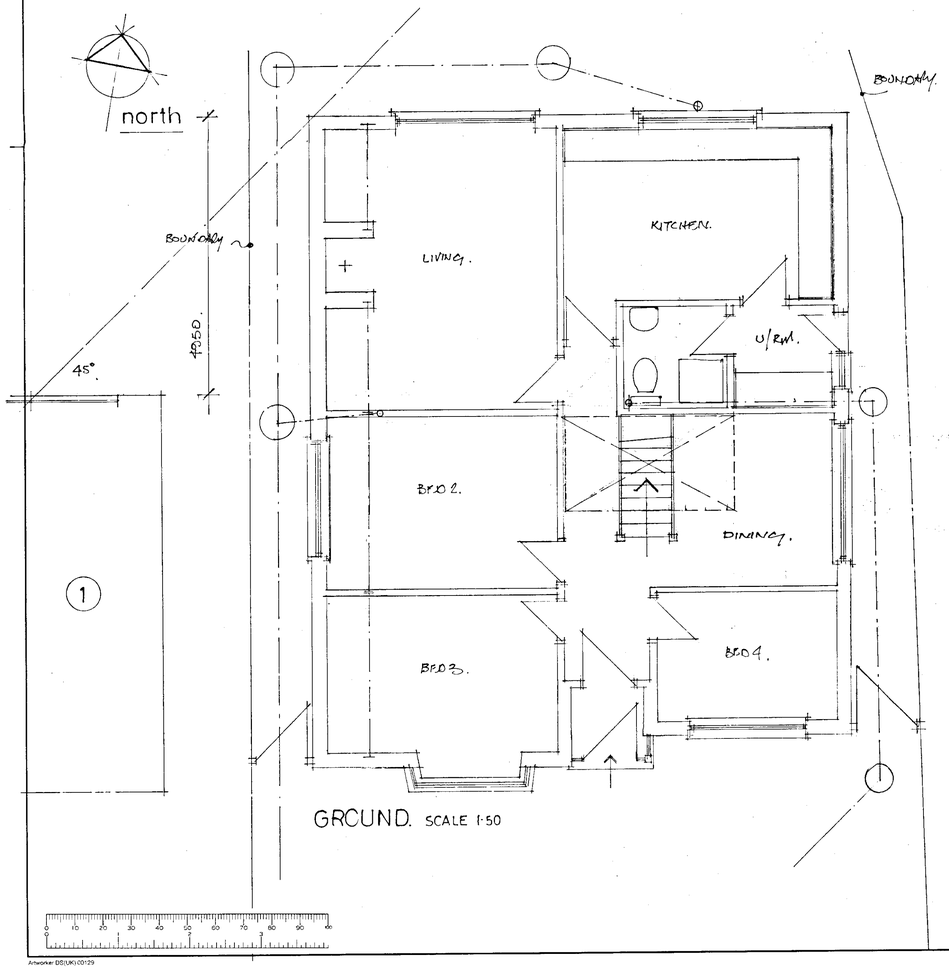
GROUND. SCALE 1:50




FIRST.

W. M. GRAHAM ASSOCIATES
CHARTERED ARCHITECTS
1 Rectory Road,
Wokingham,
Berkshire. RG40 1DJ.
Tel: 0118 9770464
Fax: 0118 9770482

Job
3 CHARVIL HOUSE ROAD
CHARVIL

Title
PROPOSED PLANS & ELEVATIONS

| Scale 1:50. | Date APRIL '01. | Drawn By |
|---|---|---|
| Job No. 2342 | Drawing No. 02 | Revision |

Artwork# DS(UK) 00129