
06 DEC 2001 • 5411

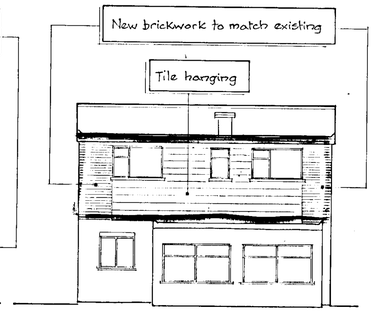


PROPOSED FRONT ELEVATION




PROPOSED REAR ELEVATION




PROPOSED SIDE ELEVATION

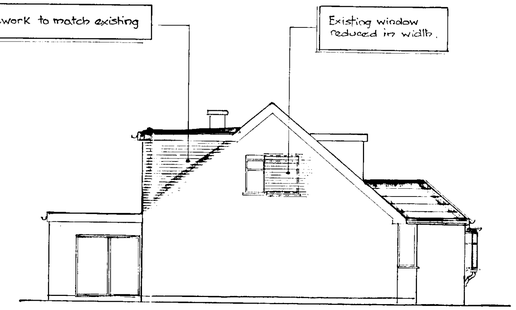

PROPOSED SIDE ELEVATION

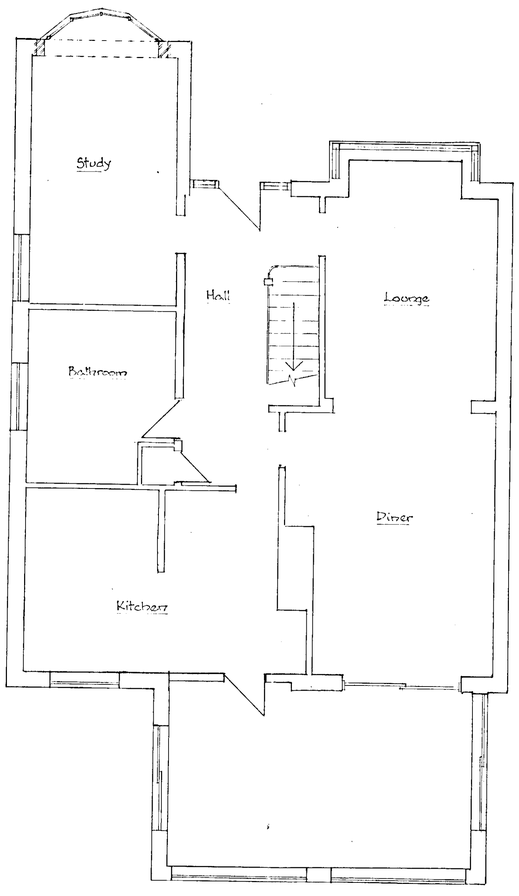

EXISTING GROUND FLOOR PLAN

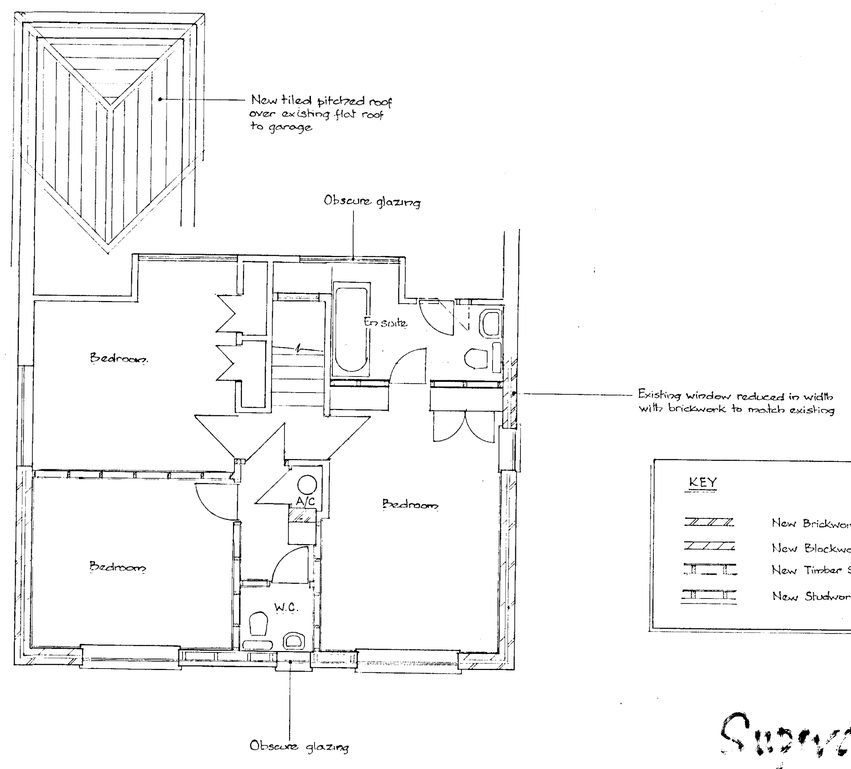

KEY

- New Brickwork
- New Blockwork
- New Timber Studwork
- New Studwork with Tile hanging

Superseded.

SUPERSEDED


PROPOSED FIRST FLOOR PLAN

project: PROPOSED FIRST FLOOR REAR EXTENSION at 1 WALTER ROAD WOKINGHAM. BERKS	drawing title: PLANS AND ELEVATIONS	scale: 1:50 1:100 dwg no: 021711 /01 rev: -




PROPOSED FRONT ELEVATION


PROPOSED REAR ELEVATION

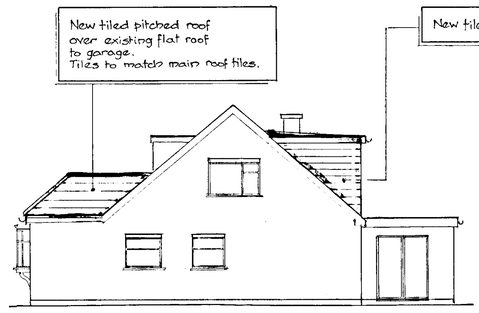


PROPOSED SIDE ELEVATION

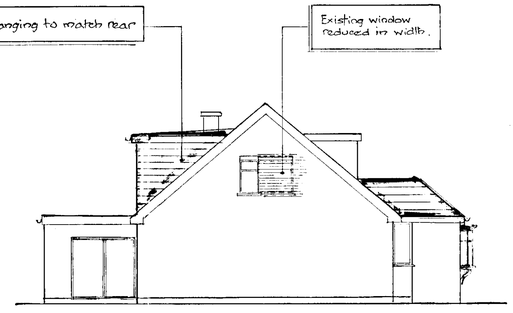

PROPOSED SIDE ELEVATION

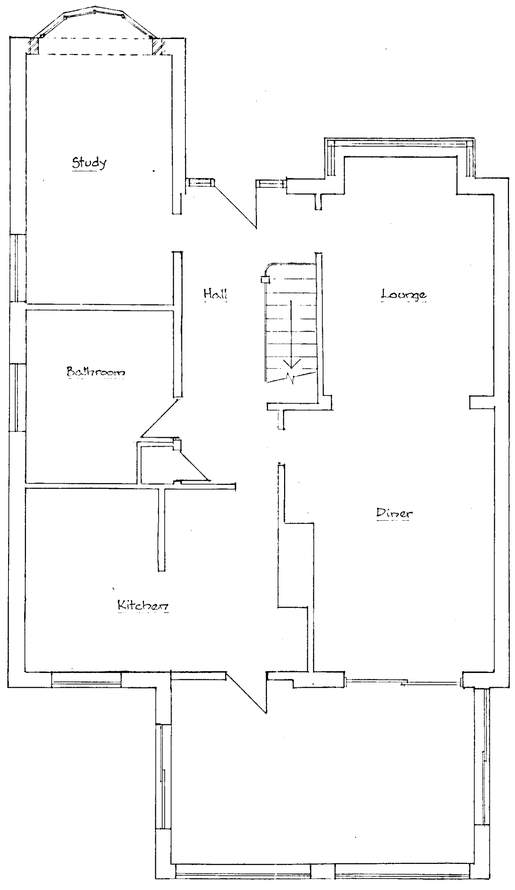

EXISTING GROUND FLOOR PLAN

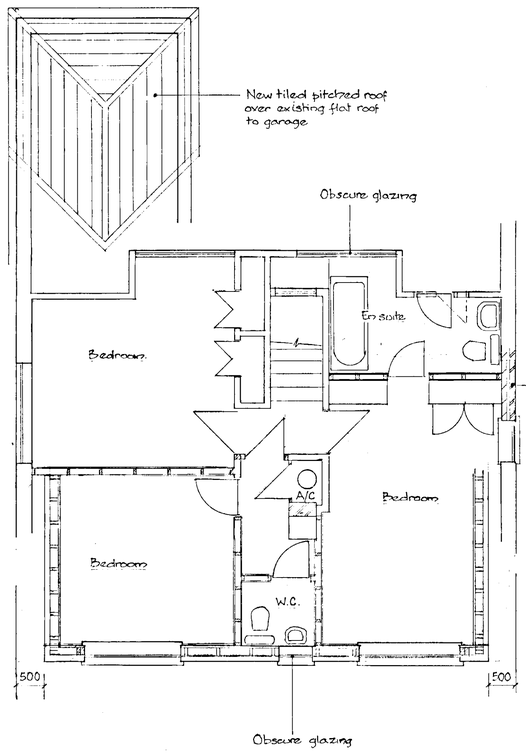

PROPOSED FIRST FLOOR PLAN

KEY

- New Brickwork
- New Blockwork
- New Timber Studwork
- New Studwork with Tile hanging

APPROVED

Revised

PLANNING SERVICES	INIT
PCL	TJS
LC	LNF
APP	
DC	

04 FEB 2002

REVISED PLAN

Rev 'A' - Feb 02 - Ext. reduced by 500m.m each side.

project	drawing title	scale	
PROPOSED FIRST FLOOR REAR EXTENSION at 1 WALTER ROAD WOKINGHAM BERKS	PLANS AND ELEVATIONS	1:50 1:100	
		drg no 021711 /01	rev A

a0,3/1/02