APPLICATION NO:
A/2001/4883

LOCATION:
Waitrose Ltd Rectory Road, Wokingham.

APPLICANT:
Waitrose Ltd C/O Nyxrol Ltd (Adam Forman)

PROPOSAL:
Proposed erection of non illuminated seasonal banners on lamp posts.

EARLIEST DATE FOR DECISION: **18/10/2001**

APPLICATION WILL HAVE EXPIRED ON:
09/11/2001

CASE OFFICER: **Emy Circuit**

APPROVED

S/N 21.
No objs 30/11/01 SV

RAILEX
Marbleboard

EASIFILE EP7

1204

(EXC)

WOKINGHAM DISTRICT COUNCIL

TOWN AND COUNTRY PLANNING ACTS

Notification of Approval of Permission

Waitrose Ltd
C/O Nyxbol Ltd (Adam Forman)
375A Regents Park Road
Finchley
London
N3 1DE

Application Number: A/2001/4883

Parish:	**WOKINGHAM**
Location:	**Waitrose Ltd, Rectory Road, Wokingham.**
Proposal:	**Proposed erection of non illuminated seasonal banners on lamp posts.**

The Wokingham District Council in pursuance of their powers under the above Acts and Regulations hereby **Approve Permission** for carrying out the above development in accordance with the application and the accompanying plans submitted to the Council subject to compliance with the following conditions, the reasons for which are specified hereunder.

Condition
1. No restrictions shall be made at any time on the use of the car parking spaces shown on the approved plan(s) by occupiers of, or visitors to, any of the buildings hereby permitted.

Condition
2. The seasonal banners hereby permitted shall not be displayed other than between 1 December and 6 January inclusive.

Reason
1. To reduce the likelihood of roadside parking, and to maintain the Local Planning Authority's car parking standards in the interests of highway safety and amenity.

Reason
2. The proposed signage is not of a sort that would be acceptable on a permanent basis as it would be detrimental to the visual amenity of the Conservation Area in which it is situated. However, the Local Planning Authority is prepared to grant consent for the immediate Christmas period as it would not be inappropriate at that time.

Informative
1. This permission relates to the application as amended with revised drawing submitted to the Local Planning Authority on 15th October 2001, showing the minimum height of the banners above ground level as 2.4 metres and does not approve the proposals as originally submitted.

Informative
2. You are advised, in compliance with The Town and Country Planning (General Development Procedure) (England) (Amendment) Order 2000, that the following policies and/or proposals in the development plan are relevant to this decision:

South East Area Local Plan Policy SBE10.
Deposit Draft Wokingham District Local Plan Policies WBE16.

Anna Cronin
Head of Planning & Transportation
Date: 26/11/2001

Notice checked by: _____

If this notice grants permission to proceed with the proposal the applicant is reminded that it relates to planning permission only and does not constitute approval under any other legislation including Building Regulations.

WORK SHEET FOR : Emy Circuit

Application Number : A/2001/4883

Applicant : Waitrose Ltd C/O Nyxrol Ltd (Adam Forman).

Location : Waitrose Ltd, Rectory Road, , Wokingham.
Proposal : Proposed erection of non illuminated seasonal banners on lamp posts.

Site Notice Displayed ? :

YES	NO	DATE
✓		2/10/01

Date of Neighbour Notifications : .....

Date of Site Visit : .....2 October 2001.....

Date Registered : 14/09/2001

Earliest Date for Decision : 18/10/2001

Latest Consultation Date/Site Notice Expiry Date : 18/10/2001

This application will have expired on: 09/11/2001. You need to make a decision 1 day prior to this date for this application to count as determined in less than 8 weeks.

Consultation Responses :

Highways - prefere min height of 2·4m above ground.

Conservation - no objection to principle - duration needs clarification

Planning Issues :

Highways -
visual impact

A/2001/4883
Waitrose; Rectory Road, Wokingham

Appraisal: The proposal is for ten seasonal PVC banners, to be displayed on existing lampposts in the store car park. The details provided are for Christmas banners, all of the same design, but banners (with different designs) would also be used at other times of the year.

The site is located in the Identified Settlement of Wokingham and lies within boundary the identified town centre and the conservation area . The store itself and the walkway in front of it, where three of the banners would be located, fall within the retail centre and are identified as a primary shopping frontage.

The applicant has indicated that the banners can be suspended so they are at least 2.4 metres above ground level, which would overcome the Highway Officer's concerns.

There is no objection in principle to the display of these signs – provided the number of banners and duration of their display is not too great they could add to the vitality of the town centre and would not detract from the conservation area. The number is considered acceptable and the duration of display could be restricted by condition.

Recommendation: conditional approval

Application Number A/2001/4883
Conditions~~/Reasons for Refusal~~

No	Std Con	Std Reas	Non Std Conditions / Reasons for Refusal
1	C123	R123	
2			The seasonal banners hereby permitted shall not be displayed ~~[illegible]~~ between 1 December and 6 January inclusive. ~~and shall be displayed for a continuous~~ ~~[illegible]~~ ~~days in any calendar year.~~
		reason	~~In the interest of the visual amenity of the conservation area and surroundings.~~ The proposed signage is not of a sort that would be acceptable on a permanent basis as it would be seen detrimental to the visual amenity of the conservation area in which it is situated. However, the LPA is prepared to grant consent for the immediate Christmas period as it would not be inappropriate at that time.
1	N02		Drawing / 15.10.01 / the minimum height of the banners above ground level as 2.4 metres
Informative for approvals			
N16			
~~LODDON AREA LOCAL PLAN POLICIES:~~			
SOUTH-EAST AREA LOCAL PLAN POLICIES: SBE10			
WOKINGHAM DISTRICT LOCAL PLAN POLICIES: WBE16			
~~GREEN BELT LOCAL PLAN POLICIES:~~			
~~BERKSHIRE STRUCTURE PLAN POLICIES:~~			
~~MINERALS LOCAL PLAN POLICIES:~~			

RECOMMENDATION AND CONDITIONS/REASONS AGREED: _____
(Development Control Manager)

Date: _____

AVERY® L7169™ Jam-Free™ Laser Address Label 139 x 99.1 mm x 4

RECORD OF SITE VISIT

SITE ADDRESS: Waitrose Ltd Rectory Road Wokingham.

APPLICATION NUMBER: A/2001/4883

OFFICER: Emy Circuit

DATE OF SITE VISIT: 2 Oct 01

1 SITE/STATUTORY NOTICE DISPLAYED ? 2 oct 01 orange s/n in carpark exit kiosk window

2. DESCRIPTION OF SURROUNDINGS
car park on edge of retail centre
mixed commercial + residential & education surround

3. DESCRIPTION OF SITE/BUILDING
modern supermarket with existing lampposts in car park

4. RELATIONSHIP TO ADJOINING PROPERTIES
N/A

5. SITE CONSTRAINTS

TREES

ACCESS/PARKING

LEVELS

BOUNDARY TREATMENT

OTHERS

AVERY® L7169™ Jam-Free™ Laser Address Label 139 x 99.1 mm x 4


Laser
Guaranteed
Jam-Free™
AVERY

Tel: (0118) 974 6479

Date: 15/11/01

My ref: A/2001/4883

Environmental Services Department
Planning Services
P.O. Box 157
Shute End, Wokingham
Berkshire RG40 1WR
Tel: (0118) 974 6000
Fax: (0118) 974 6484
Minicom No: (0118) 974 6991
DX: 33506 – Wokingham

CONFIDENTIAL

Councillor M Robertson
47 Proctors Road
Wokingham
RG40 1RP

Dear Councillor

Application Number: A/2001/4883
Waitrose Ltd, Rectory Road, , Wokingham.
Proposed erection of non illuminated seasonal banners on lamp posts.

I write to let you know that the above mentioned application has been recommended for APPROVAL: ☑ REFUSAL: ☐ under delegated powers.

If you have any questions please do not hesitate to contact **Emy Circuit** on **(0118) 974 6479**. If you then feel the application needs to be transferred to the next available Development Control Committee for decision please fill in the form below.
This form must be received no later than 26/11/01

Yours faithfully

M Thomas

Principal Development Control Officer

LISTING FORM

Case officer: **Emy Circuit** Application Number: **A/2001/4883**
Waitrose Ltd, Rectory Road, , Wokingham.
Proposed erection of non illuminated seasonal banners on lamp posts.

Transfer: Yes ☐ No ☐
Reason for Transfer:

_____

_____

Signed: _____ Date: _____

Councillor M Robertson

NB. It would be helpful for speedy decision making if you could respond, even if you do not wish this application to be transferred.

Tel: (0118) 974 6479

Date: 15/11/01

My ref: A/2001/4883

CONFIDENTIAL

Councillor I Brown
12 Paice Green
Wokingham
RG40 1YN

Environmental Services Department
Planning Services
P.O. Box 157
Shute End, Wokingham
Berkshire RG40 1WR
Tel: (0118) 974 60 00
Fax: (0118) 974 64 84
Minicom No: (0118) 974 6991
DX: 33506 – Wokingham

Dear Councillor

Application Number: A/2001/4883
Waitrose Ltd, Rectory Road, , Wokingham.
Proposed erection of non illuminated seasonal banners on lamp posts..

I write to let you know that the above mentioned application has been recommended for APPROVAL: ☑ REFUSAL: ☐ under delegated powers.

If you have any questions please do not hesitate to contact **Emy Circuit** on **(0118) 974 6479**. If you then feel the application needs to be transferred to the next available Development Control Committee for decision please contact the Councillor for your area responsible for planning matters as soon as possible

Yours faithfully

Principal Development Control Officer

Tel: (0118) 974 6479

Date: 15/11/01

My ref: A/2001/4883

Environmental Services Department
Planning Services
P.O. Box 157
Shute End, Wokingham
Berkshire RG40 1WR
Tel: (0118) 974 6000
Fax: (0118) 974 6484
Minicom No: (0118) 974 6991
DX: 33506 – Wokingham

CONFIDENTIAL

Councillor P Edwards
30 Mays Road
Wokingham
RG40 1RW

Dear Councillor


Application Number: A/2001/4883
Waitrose Ltd, Rectory Road, , Wokingham.
Proposed erection of non illuminated seasonal banners on lamp posts..

I write to let you know that the above mentioned application has been recommended for APPROVAL: ☑ REFUSAL: ☐ under delegated powers.

If you have any questions please do not hesitate to contact **Emy Circuit** on **(0118) 974 6479**. If you then feel the application needs to be transferred to the next available Development Control Committee for decision please contact the Councillor for your area responsible for planning matters as soon as possible

Yours faithfully

Principal Development Control Officer

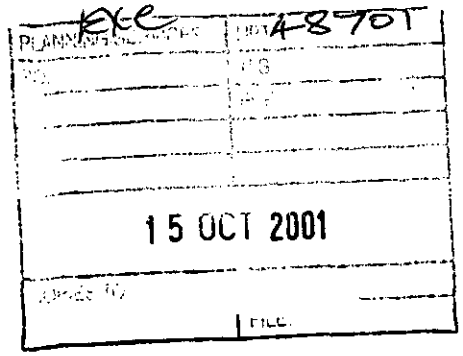

Adam Forman
Nyxbol Limited
375a Regents Park Road
Finchley
London N3 1DE
Tel: 0208 346 1522

Emy Circuit
Planning Dept
Wokingham DC
PO Box 157
Wokingham
Berkshire
RG40 1WR

For the attention of Emy Circuit

11 October 2001,

Dear Emy,

Application for Advertising Consent - Seasonal Decorative Banners on Existing Lampposts
Waitrose Store, Rectory Road, Wokingham, Berkshire RG40 1BB

As requested, I set out below, further details in relation to the Christmas decorative banners:

Materials:
Speciality art grade, blackout non-glare pvc
Matt finished
1mm thick
Banners will be produced using a 6 colour metallic printing process

Attached to existing lamp columns:

Banners will be affixed to the columns using 2 fibre glass banner arms attached to spring loaded cast aluminium brackets. The brackets will be affixed using the band-it banding system. This patented technology is the optimum combination to ensure that the banners remain in pristine condition at all times, and cannot tear, slip or cause strain on the column.

If you require any further information, please do not hesitate to contact me.

Kind regards
Yours sincerely
pp.
Adam Forman
Legal and Business Affairs

To:
Harold Sanders
Urban Design And Conservation Officer

From: Emy Circuit

Date: 24 September 2001 26 SEP 2001

Application Number: A/2001/4883

Proposal: Proposed erection of non illuminated seasonal banners on lamp posts..

Site Address:
Waitrose Ltd, Rectory Road, , Wokingham.

Applicant:
Waitrose Ltd C/O Nyxrol Ltd (Adam Forman).

Your observations are required in respect of this application within **7 days** of the above date.

SEE COMMENTS ON PLANNING APPLICATION.

NO OBJECTION, TO PRINCIPLE, BUT DURATION OF ADVERTISEMENT TO BE CLARIFIED IF PERMISSION GRANTED.

Harold Sanders

02.10.01.

HIGHWAYS CONSULTATION SHEET

From: Emy Circuit **Date:** 24 September 2001

Application Number: A/2001/4883

Proposal: Proposed erection of non illuminated seasonal banners on lamp posts.

Parish: WOKINGHAM TOWN

Site Address:
Waitrose Ltd, Rectory Road, , Wokingham.

Applicant:
Waitrose Ltd C/O Nyxrol Ltd (Adam Forman).

Your observations are required in respect of this application within ***7 days*** *of the above date.*

✓ below as applicable;

1) ☐ Recommend refusal for the reason(s) **stated below**;
2) ☐ Recommend approval but with condition(s) & reason(s) **stated below**;
3) ☐ Recommend approval with **no** condition(s) or reason(s).

Comment.

The highway authority would like to see the lowest part of the banners a minimum of 2.4 metres above grand level

Signed: _____ **Print name:** AC 27/09/01

Wokingham District Council
Planning Application

Town and Country Planning (General Development Procedure) Order 1995 – Notice under Article 8

AND/OR

Planning (Listed Buildings and Conservation Areas) Regulations 1990 and Planning (Listed Buildings and Conservation Areas) Act 1990

Application No: A/2001/4883

Proposal:
Proposed erection of non illuminated seasonal banners on lamp posts.

Location:
Waitrose Ltd Rectory Road Wokingham

This application is being advertised in the Wokingham Times newspaper on the 24/10/2001 for the following reason(s);

SITE IS IN A CONSERVATION AREA

The application can be inspected at Wokingham District Council's offices during the following times:

PLANNING DEPARTMENT, SHUTE END, WOKINGHAM TEL (0118) 974 6428
8.30 - 5.00 Monday - Thursday & 8.30 - 4.00 Friday

WOODLEY LIBRARY HEADLEY ROAD WOODLEY (9.30am - 7.00pm Mon, Thurs & Fri. 9.30am - 5.00pm Tues, 9.30am - 1.00pm Saturday. closed all day Wednesday)

Comments should be sent in writing QUOTING THE APPLICATION NUMBER *to the* Case Officer Emy Circuit P.O. Box 157 Council Offices, Shute End, Wokingham, Berkshire, RG40 1WR to arrive before **14/11/2001**. Written comments submitted will become available for public inspection.

In view of the very large number of planning applications and letters of comment received, it will not be possible for an individual reply to observations made. However any comments will be taken into account when the application is determined and you will be notified of the decision.

Date: 24/10/2001

in windows at shop entrance
23/10/01

Received by Wokingham District Council

Application No: A/2001/4883

Proposal:
Proposed erection of non illuminated seasonal banners on lamp posts.

Location:
Waitrose Ltd, Rectory Road, , Wokingham.

The application is available for inspection at Wokingham District Council's offices during the following times:

**PLANNING DEPARTMENT, SHUTE END, WOKINGHAM TEL (0118) 974 6428
8.30 - 5.00 Monday - Thursday & 8.30 - 4.00 Friday**

WOODLEY LIBRARY HEADLEY ROAD WOODLEY 9.30am - 7.00pm Mon, Thurs & Fri. 9.30am - 5.00pm Tues, 9.30am - 1.00pm Saturday and 1.00pm - 4.00pm Sunday. Library closed all day Wednesday. If you intend to view this application at Woodley Library please allow 4 days from the date of this letter for delivery of plans and remember to take this letter with you or quote application number A/2001/4883 to enable the library staff to locate the correct information.

Comments should be sent in writing QUOTING THE APPLICATION NUMBER to the Case Officer Emy Circuit P.O. Box 157 Council Offices, Shute End, Wokingham Berkshire, RG40 1WR to arrive on or before 18/10/2001. Written comments submitted will become available for public inspection.

In view of the very large number of planning applications and letters of comment received, it will not be possible for an individual reply to be issued to observations made. However any comments will be taken into account when the application is determined and you will be notified of the decision.

Head Planning and Transportation

24 September 2001

WOKINGHAM D.C. DEVELOPMENT CONTROL

Start date: 14 SEP 2001

Officer: EXC | Application No. A/2001/4883

Map No. 75B Site 1.32

Easting: ..... Flood Pln .....

Northing: ..... Mineral .....

Level: ☐ Sub Committee ☑ Delegated ☐ Sec. State

☐ Incorrect Fee ☐ Invalid ☐ PD

Description:

(A) PROPOSED ERECTION OF NON ILLUMINATED SEASONAL BANNERS ON LAMP POSTS.

Location: WAITROSE CAR PARK RECTORY ROAD

Parish: WOKINGHAM Ward: Norreys

24/9/01 JB.

Applicant: WAITROSE LTD

Fee 0 Received 50-00 Required ..... Additional ..... Refund .....

Enforcement Section to be notified ☐ tick if required

Additional information required for validation

		Reason	Requested	Received
1	1:2500 OS location plan showing property edged in blue/red			
2	1:500 block plan showing existing & proposed dev. + adj. Properties			
3	Forms unsigned	~~S~~		
4	Correct S 66 certificate			
5	Elevation plans			
6	Floor plans			
7	Metric scale disclaimer			
8	Encroachment letter			
9	Miscellaneous	Will writing be on both sides of banner?		

APPLN NO. _____

ACTION REQUIRED BY DEVELOPMENT CONTROL

Conservation Area ..... Wokingham .....

Listed Building 1 2 2*

Advertisement Required ..... In Cons Area .....

Date Site Notice Sent : ..... Parish Council Informed - YES / NO

INTERNAL CONSULTATIONS

Building Control .....
Landscape .....
Trees .....
Conservation Officer .....
Environmental Health .....
Housing .....
Leisure & Cultural services .....
Public Rights of Way .....
Property .....
District Secretary (only if called in by SOS) .....
Policy & Plans .....
Strategic Planning (JSPU) .....
Minerals (INTERNAL) .....
Archaeological Site (BABTIE) : .....
Education .....
Social Services .....
Highways .....

EXTERNAL CONSULTATIONS

Adjacent D P A : .....
Adjacent Parish : .....
Southern Electricity Board .....
British Gas .....
PSA Oil Pipeline .....
Transco : .....
Environment Agency .....

Rail Track .....
Police Arch. Liaison Officer .....

HERITAGE BODIES

The Georgian Group .....
Ancient Monuments Society .....
Council for British Arch. .....
RCHME .....
Telecommunications (NRPB) : .....
Sport England : .....

OTHERS:

.....
.....
..... No pre-apps .....

NEIGHBOURS:

..... 3 x S/N + see map .....

1782/a

x3

14. SEP. 2001 *

221

4883

You are advised to read the accompanying notes before completing any part of this form.

APPLICATION FOR CONSENT TO DISPLAY AN ADVERTISEMENT

Town and Country Planning Act 1990 (Schedule 2 to the 1989 Regulations)

The Town and Country Planning (Consent to Display Advertisements) Amendment Regulations 1993. All documents to be submitted in quadruplicate.

Completed copies of this form and the drawing specified overleaf (see Note 3) should be sent to:- **Wokingham District Council, Planning Department, PO Box No. 157, Civic Offices, Shute End, Wokingham, Berkshire, RG40 1WR.**

1. APPLICANT (Block capitals please)

Full Name: WAITROSE LTD

Address: RECTORY ROAD WOKINGHAM BERKSHIRE Post Code RG40 1BB

Tel. No. _____

2. AGENT (if any) (Block capitals please)

Full Name NYXBOL LTD (FAO ADAM FORMAN)

Address: 37SA REGENTS PARK ROAD FINCHLEY LONDON Post Code N3 1DE

Tel. No. 020 8346 1522

3. Full postal address or location of the land on which the advertisement is to be displayed.

RECTORY ROAD WOKINGHAM BERKSHIRE RG40 1BB (IN THE STORE CARPARK)

4. State the purpose for which the land or building is now used.

RETAIL / STORE CAR PARK

5. (a) Has the applicant an interest in the land?

YES / ~~NO~~ *

(b) If **NO**, has the permission of the owner, or of any other person entitled to give permission for the display of the advertisement, been obtained?

(See Note 4) YES / NO *

6. (a) State the nature of the advertisement (e.g. hoarding, shop sign, projecting sign, etc.)

SEASONAL DECORATIVE BANNERS EG WELCOME TO CHRISTMAS FROM WAITROSE MOUNTED ON EXISTING LAMP POSTS. PLEASE NOTE THAT THESE WILL NOT BE ADVERTS.

(b) Is the advertisement already being displayed?

~~YES~~ / NO *

7. (a) Will the advertisement be illuminated?

~~YES~~ / NO *

(b) If **YES**, state the type of illumination (e.g. internally, externally, floodlighting, etc.)

N/A

(c) Will the illumination be static or intermittent?

N/A

8. Period for which consent is sought (See Note 2).

5 YEARS

9. Any additional information which you may wish to supply.

See attached.

* **Delete as appropriate**

I enclose a cheque or money order for the appropriate fee (See Note 6) of £ 50.00

Signed Nyxbol Ltd (~~applicant~~/agent) Date 10TH SEPTEMBER 2001

DATA PROTECTION ACT 1984

'Information contained in this form is likely to be personal data within the terms of the Data Protection Act 1984, and as such will be held by the Council on computer (such as the PLANAPS applications processing system) and may be used by the Council only for purposes registered under the terms of the Data Protection Act.'

Adam Forman
Nyxbol Limited
375a Regents Park Road
Finchley
London N3 1DE
Tel: 0208 346 1522

Wokingham District Council
Planning Department
PO Box No. 157
Civic Offices
Shute End
Wokingham
Berkshire RG40 1WR

12 September 2001

Dear Sirs,

Application for Advertising Consent - Seasonal Decorative Banners on Existing Lampposts
Waitrose Store, Rectory Road, Wokingham, Berkshire RG40 1BB

I enclose application forms for the display of seasonal decorative banners on existing lampposts in the Waitrose store carpark. These banners are for seasonal use, and during the month of Christmas, will be used to wish customers a happy Christmas. The banners will not be used for commercial advertising.

The proposed positions, on which the banners are to be displayed, are indicated with a red cross/circle. Please note that my client is flexible and can of course alter these positions (or reduce the number), if required to meet your specific planning requirements.

I look forward to hearing from you shortly.

Yours faithfully

Adam Forman
Legal and Business Affairs

Mark seasonal banners easter etc too. - a few times/year.

1933

(3) WAITROSE

ADDRESS RECTORY ROAD PARISH WOKINGHAM

PLOT No. ORD. SHEET No.

BUILDER

Plan No.	Applicant	Description of Development	Date of Decision	Decision
96/64582/VAR				
96/64748/A	WAITROSE LTD.	ILL. SHOP & CAR PARK SIGNAGE	4.2.97	C/A
97/64909/V	"	VAR. COND. 11 ON 42176 (PRIVATE VEHICLES TO ENTER SERVICE YARD OUTSIDE PERMITTED HOURS)	1.5.97	REF
97/65303/F	"	EXT TO Warehouse + Refuse bay	16.12.97	C/A
AP97/6214	"	ZEBRA CROSSING	3.4.97	APP
97/66273/F	"	EXT. TO CUSTOMER ENTRANCE LOBBY	17.10.97	C/A
99/69493/V	"	Variation cond. 11 of app. 42176 to alter hrs delivery.	6/7/99	REF
AP98/7928	"	S/St & service yard - refuse encl.	4.9.98	APP

MINISTRY DECISION

SPECIAL ORDERS

1933 (4) WAITROSE

ADDRESS RECTORY ROAD PARISH WOKINGHAM

PLOT No ORD. SHEET No. 75B

BUILDER

Plan No.	Applicant	Description of Development	Date of Decision	Decision
99/70850	Waitrose Ltd.	Var Cond 11 42176 Permitted on 2.1.2000.	4.1.2000	C/A
99/2000/2629	John Lewis	Var to con. 11 of 42176 to alter hrs of deliv. to 0700 to 1700 on Sat	17.01.00	REF

MINISTRY DECISION

SPECIAL ORDERS

1933

① WAITROSE

ADDRESS RECTORY ROAD PARISH WOKINGHAM

PLOT No. PART P3A ORD. SHEET No.

BUILDER

Plan No.	Applicant	Description of Development	Date of Decision	Decision
28887	WOK. CENTRAL DEV. CONSORTIUM	ACCESS TO P3A	16.2.88	C/A LA
35375	"	"	14.5.90	C/A
BRA 8532	"	" & PARKING	7.3.90	APP
42176	LUFF	SUPERSTORE, CARPARK	8.3.95	C/A + AGT.
42177 LBC	"	DEM. YOUTH & COMM. CENTRE	11.7.94	C/A
42248 CAC	"	" PART MONTAGUE HOUSE	18.5.94	C/A
		" 9 & 13 RECTORY ROAD		MONTAGUE MUST BE REFERRED TO SEC. STATE
43113	"	270 PARKING SPACES		N/ISSUED
FP 94/3211A	-	FOODSTORE, COFFEE SHOP STORAGE & OFFICES	28.4.95	C/APP

MINISTRY DECISION

SPECIAL ORDERS

1933

② WAITROSE

ADDRESS RECTORY ROAD PARISH WOKINGHAM


PLOT No. ORD. SHEET No.

BUILDER

Plan No.	Applicant	Description of Development	Date of Decision	Decision
43401 LBC	LUFF	PART DEM. BRICK WALL N/O MONTAGUE HOUSE	24.3.95	C/A
44136	"	RELOCATION OF PARKING SPACES ON 42176	2.8.95	C/A LA
45262	"	AMEND. TO 42176	11.6.96	C/A
96/63487/A	" (RETRO)	3 SIGNS	6.9.96	C/A
96/63558/LA	"	"		
96/63628/ADA	WAITROSE	W/DR.		
96/64119/F	JOHN LEWIS	RELOC. SUBST. & GENERATOR	21.10.96	C/A
96/64120/F	JOHN LEWIS PARTNERSHIP	ALT. TO ENTRANCE CANOPY & AMEND. TO PARKING LAYOUT	30.9.96	C/A
96/64535/VAR		Allow siting of 3 containers for storage of Xmas goods	19.5.97	Ref

MINISTRY DECISION

SPECIAL ORDERS

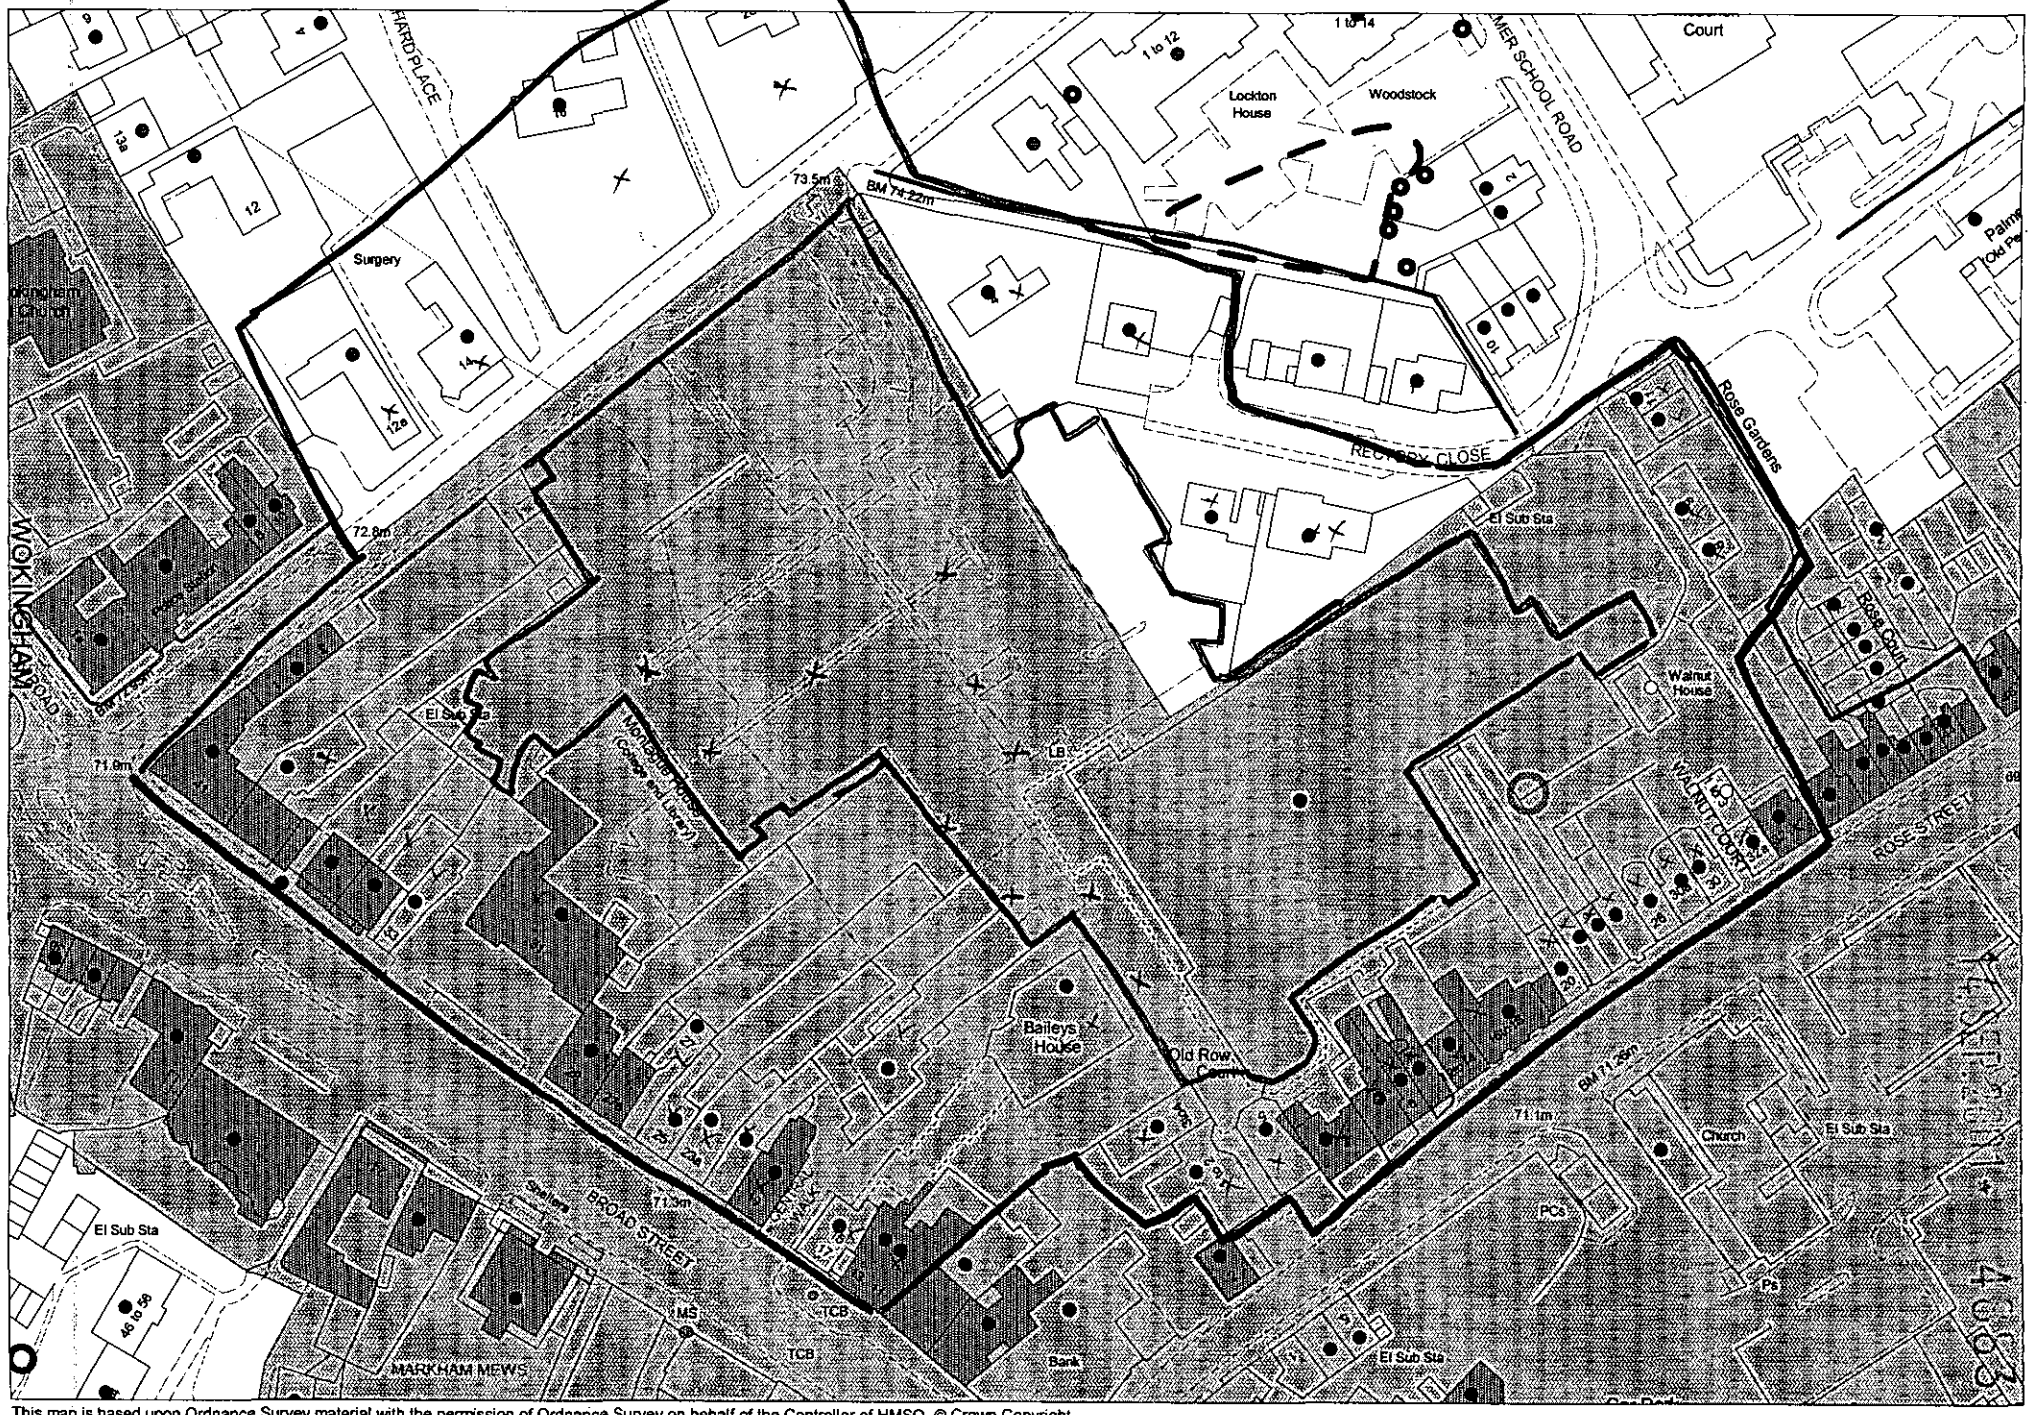

This map is based upon Ordnance Survey material with the permission of Ordnance Survey on behalf of the Controller of HMSO. © Crown Copyright.
Unauthorised reproduction infringes Crown Copyright and may lead to prosecution or civil proceedings.Wokingham District Council Licence LA086134


Development Control Section, Environmental Services, Wokingham District Council.

19 September 2001

Scale: 1 : 1250

Waitrose Seasonal Decorations

Superseded

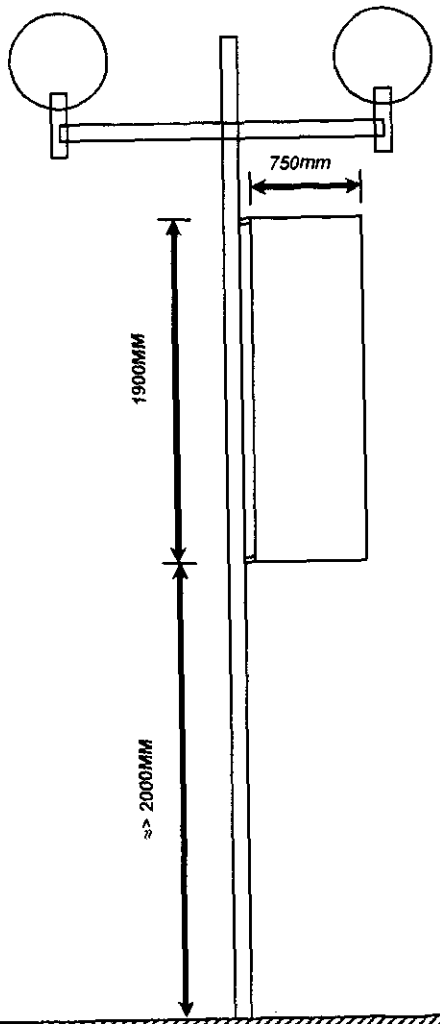

1.9m height
0.75m width


Lower Banner Arm
≈>2.0m above ground

14 SEP 2001 * 48863

Waitrose Seasonal Decorations

PLANNING SERVICES	HPT
POL	TLS
DC	ENF
APP	
CS	
15 OCT 2001	
COPIES TO:	ACK:
	FILE:

revised plan

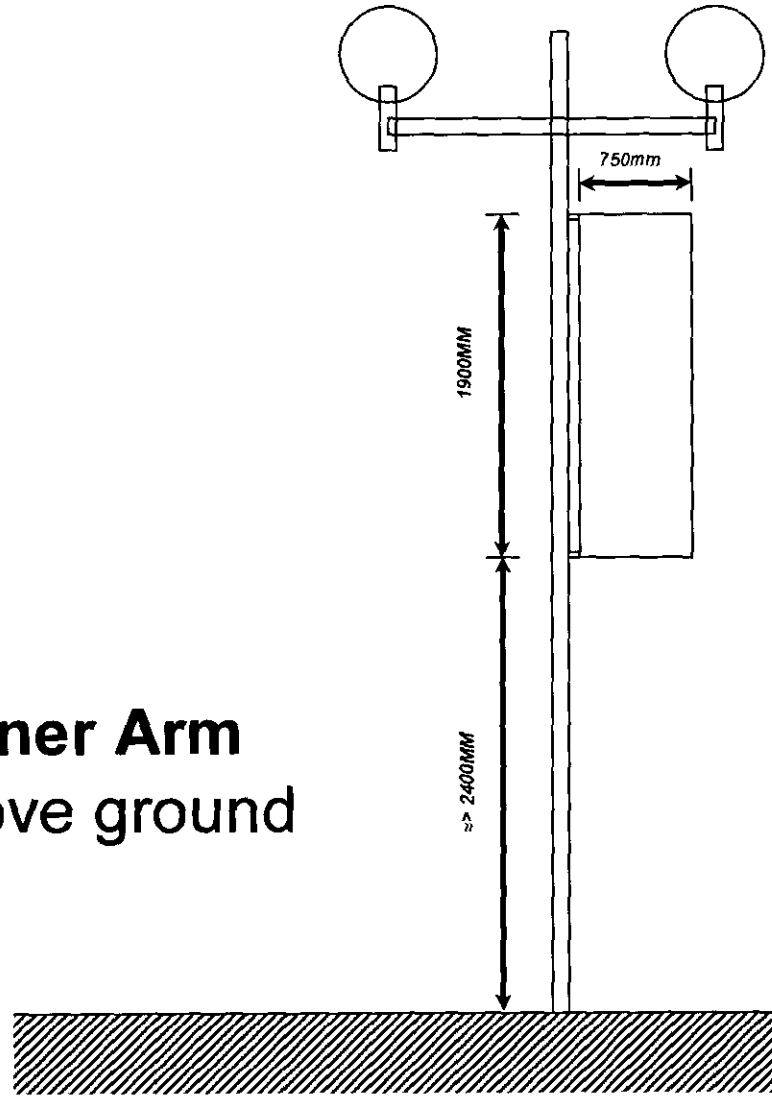


1.9m height
0.75m width

Lower Banner Arm
≈>2.4m above ground

APPROVED

Application for Advertising Consent - Waitrose

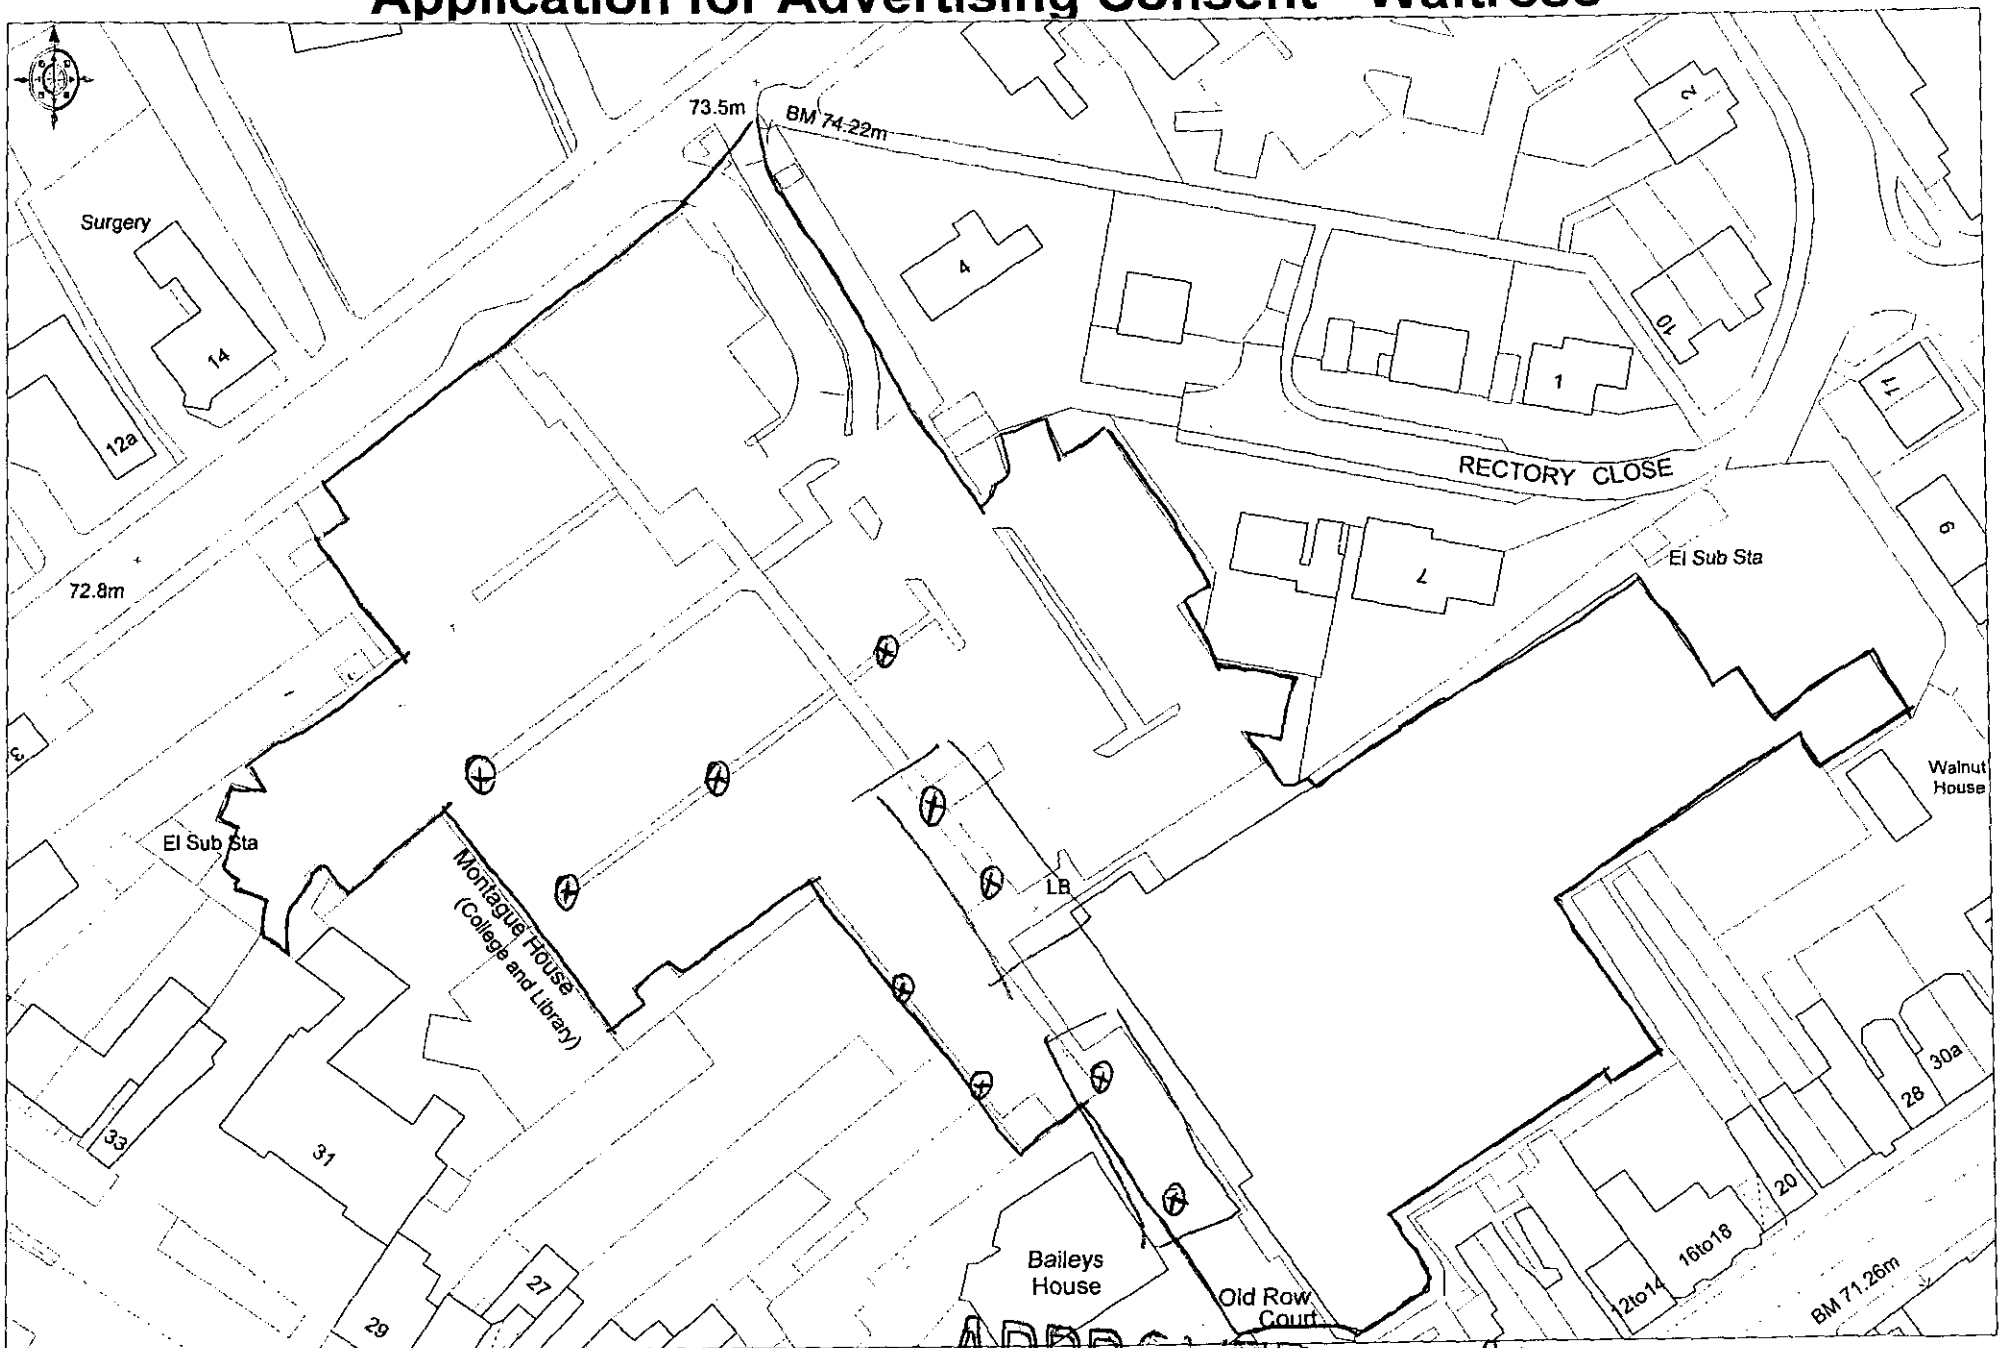

© Crown copyright 2001. All rights reserved. Licence Number 100020449. Survey Scale - 1:1250 Plotted Scale - 1:250

APPROVED APPROVED

14 SEP 2001 * 48665

221