




block B elevations

Datum 48.00m

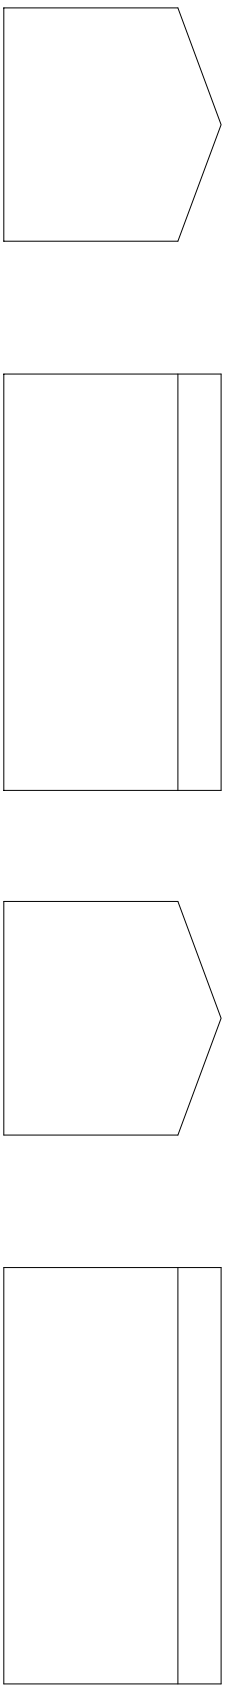

block C elevations

Datum 48.00m

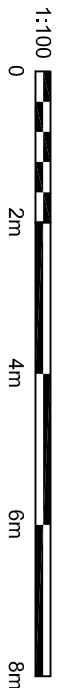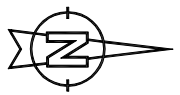

Dwg: No. 853
-01 Existing Plan & Elevations
-02 Proposed Plans & Elevations

TREE SCHEDULE				
TREE	GIRTH	HEIGHT	SPREAD	SPECIES
1	16	18.0	6.0	ASH
2	16	18.0	6.0	ASH
3	16	18.0	5.0	ASH
4	16	18.0	4.0	ASH
5	16	18.0	4.0	ASH
6	16	18.0	5.0	ASH
7	16	18.0	5.0	ASH

GROVELANDS ROAD

SCALE 1:100 @ A1, 1:200 @ A3	DATE 08.07.2024
DWG No.	REVISION
853-01	DRAWN P.R.
	CHECKED
	ORIGINAL SIZE A1

PROJECT	Replacement building for Gospel Hall
SITE ADDRESS	19 Groveland Road, Spencers Wood Reading RG7 1DP
Existing Plan & Elevations	
REV/ DATE	DETAILS

FAIRBANK CONSULTING	Fairbank Consulting Ltd. Fairbank Road Reading RG7 1DP Tel 01222 879797 info@fairbankconsulting.co.uk
---------------------	---