
This drawing is the copyright property of Fairbank Consulting and may not be copied or reproduced without consent. All dimensions must be checked on site before commencing work.

Drg. No. 853
-01 Existing Plan & Elevations
-02 Proposed Plans & Elevations
-03 Block Plan new/existing

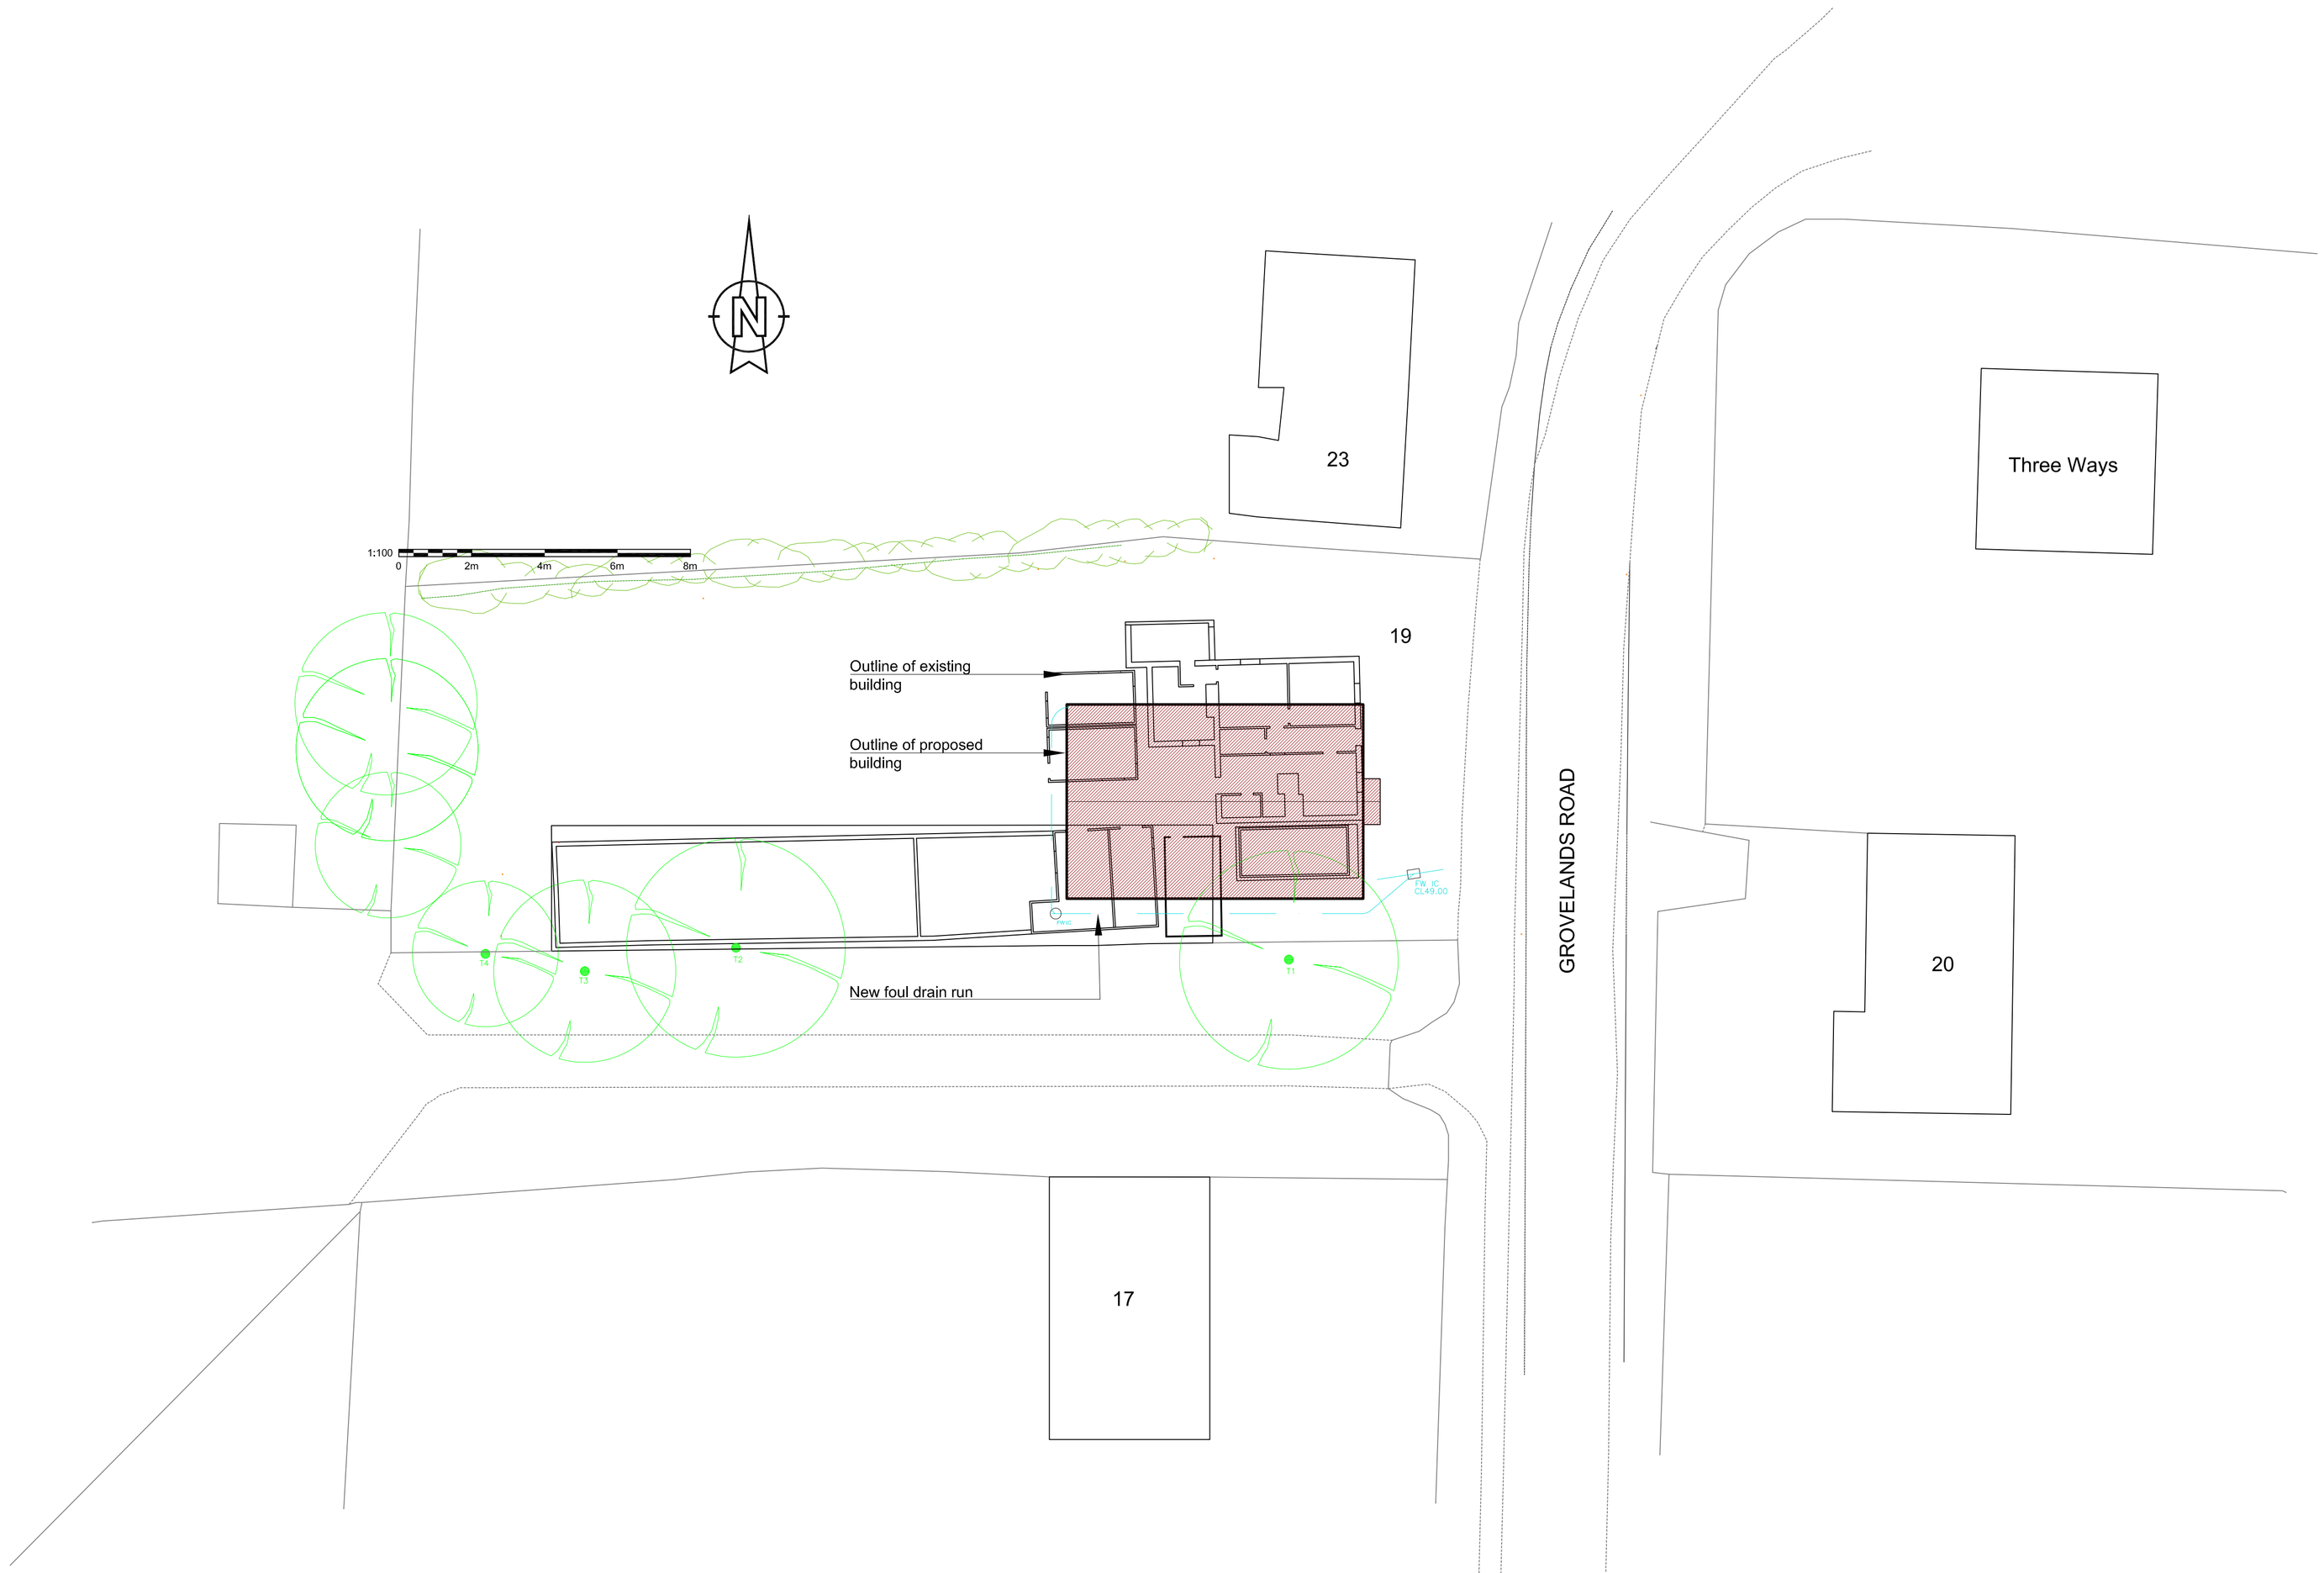

REV	DATE	DETAILS

Block Plan new/existing

SITE ADDRESS
19 Groveland Road, Spencers Wood
Reading RG7 1DP

PROJECT
Replacement building for Gospel Hall

FAIRBANK CONSULTING
Fairbank, Eynsford Road,
Farningham DA4 0BQ
Tel: 01322 879791
paul@fairbankconsulting.co.uk

SCALE	1:100 @ A1, 1:200 @ A3	DATE	09.07.2024
DRG No.	REVISION	DRAWN	P.R.
853-01		CHECKED	
		ORIGINAL SIZE A1	