
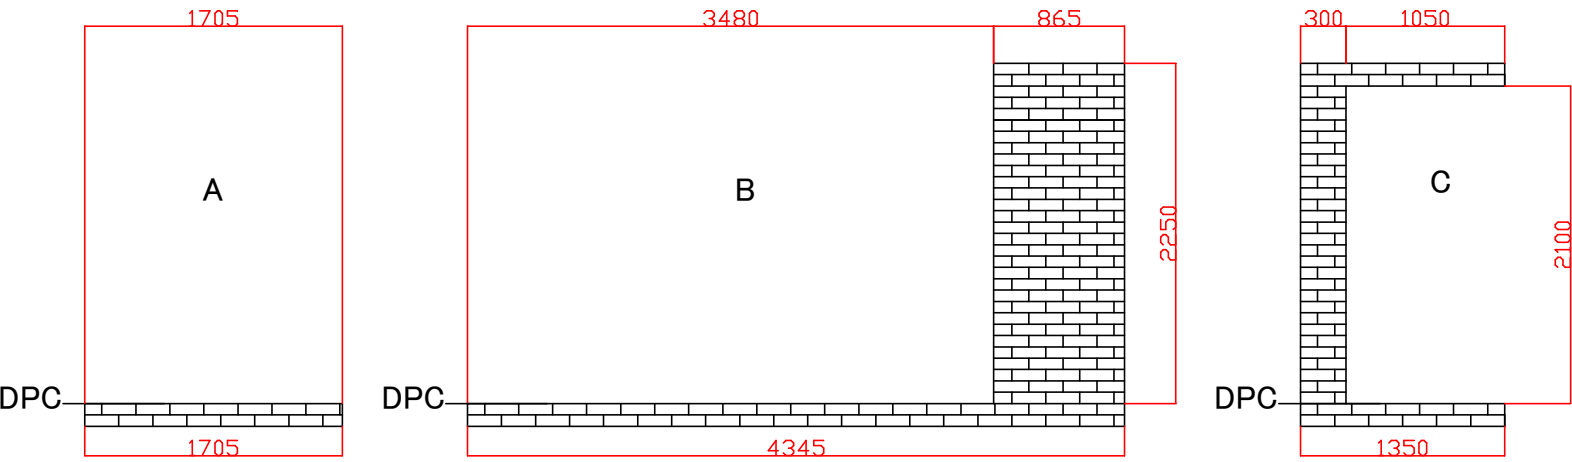



Abbey Windows(Thames Valley)Ltd
On behalf of;
Contract No: AS17104
Mrs Sinha
109 Collins Drive
Earley
Reading
Berkshire
RG6 5AE

Full height wall 2250
Full height frames 2250
Maximum roof height 1100
DPC is level with FFI
DPC is taken from under house door cill

PROPOSED BASE PLAN

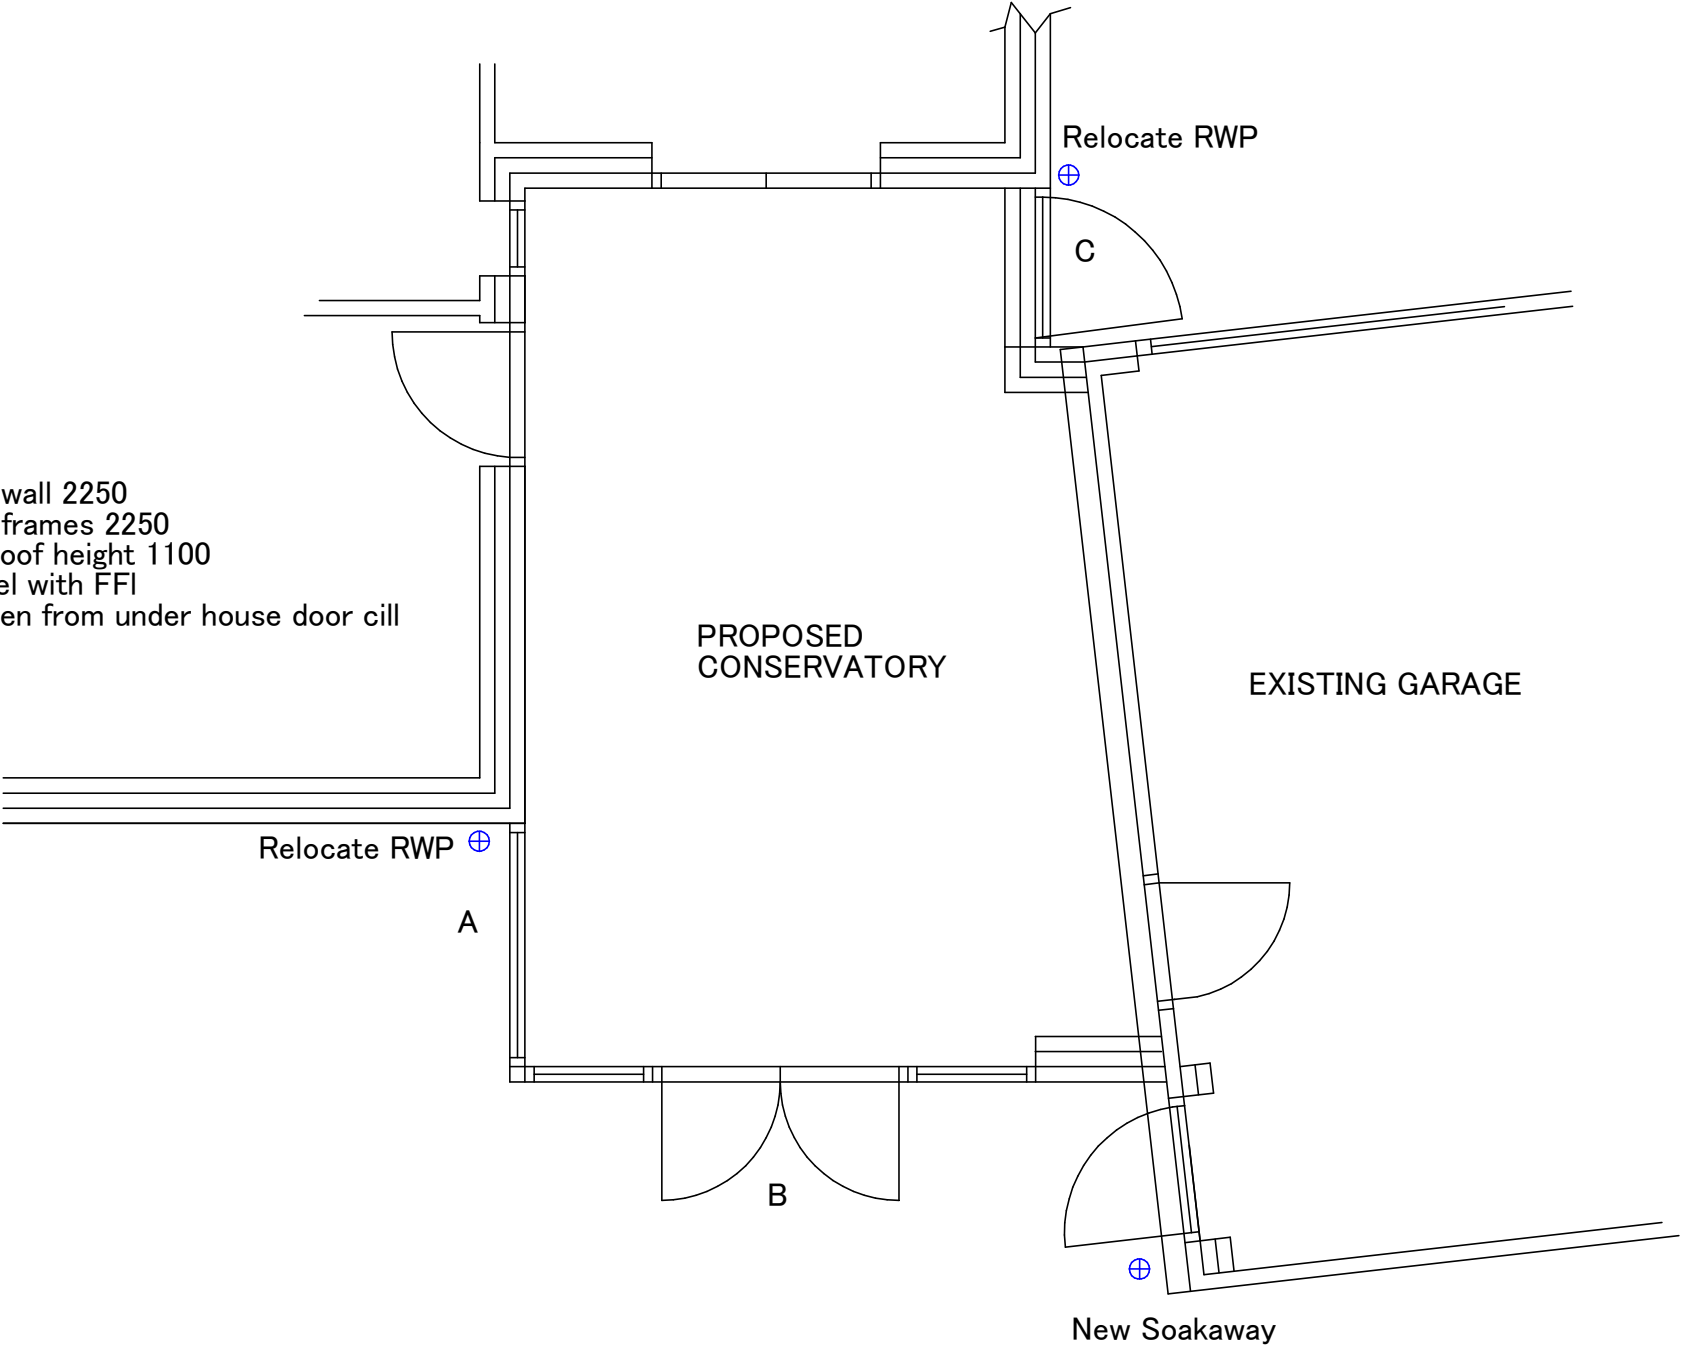

SCALE

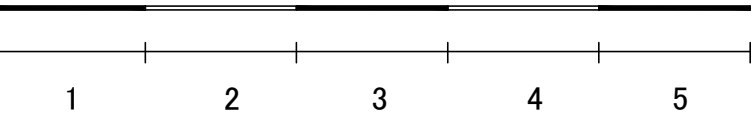

All dimensions shown
are external brickwork
sizes.

No dimensions to
be scaled from this
drawing.

Drawing for
planning purposes only.

DRAWING 001

Drawing Title
PROPOSED BASEPLAN

Site address
109 Collins Drive
Earley
Reading
Berkshire
RG6 5AE

1/50 on A3