


Abbey Windows(Thames Valley)Ltd
On behalf of;
Contract No: AS17104
Mrs Sinha
109 Collins Drive
Earley
Reading
Berkshire
RG6 5AE

PROPOSED LEFT SIDE ELEVATION
INCLUDING GARAGE

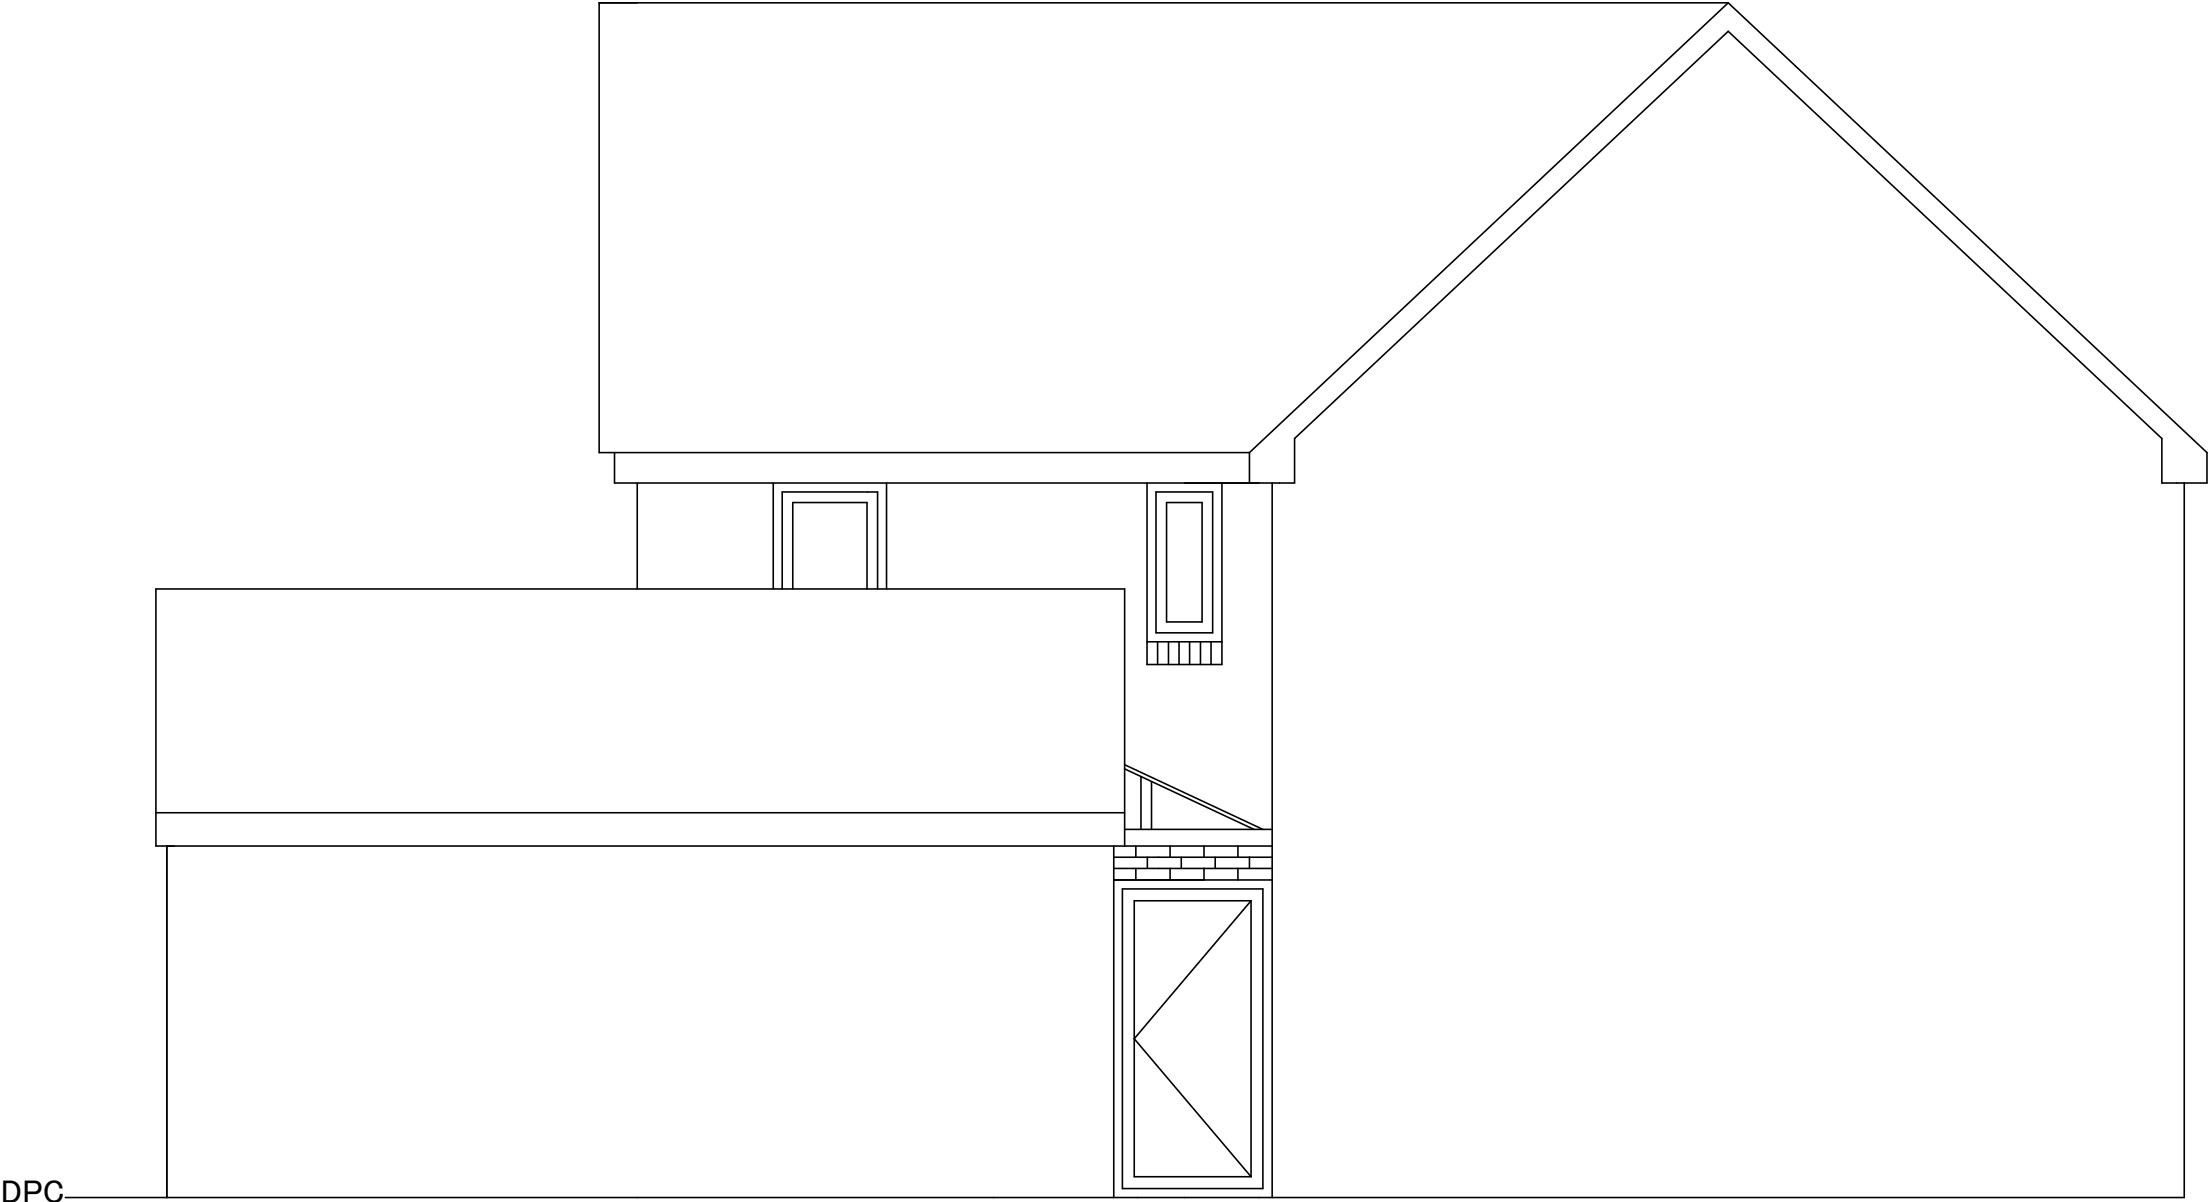

SCALE

