
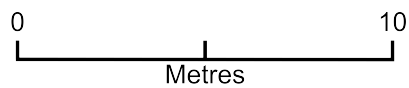


1 Eriswell Close, Lower Earley

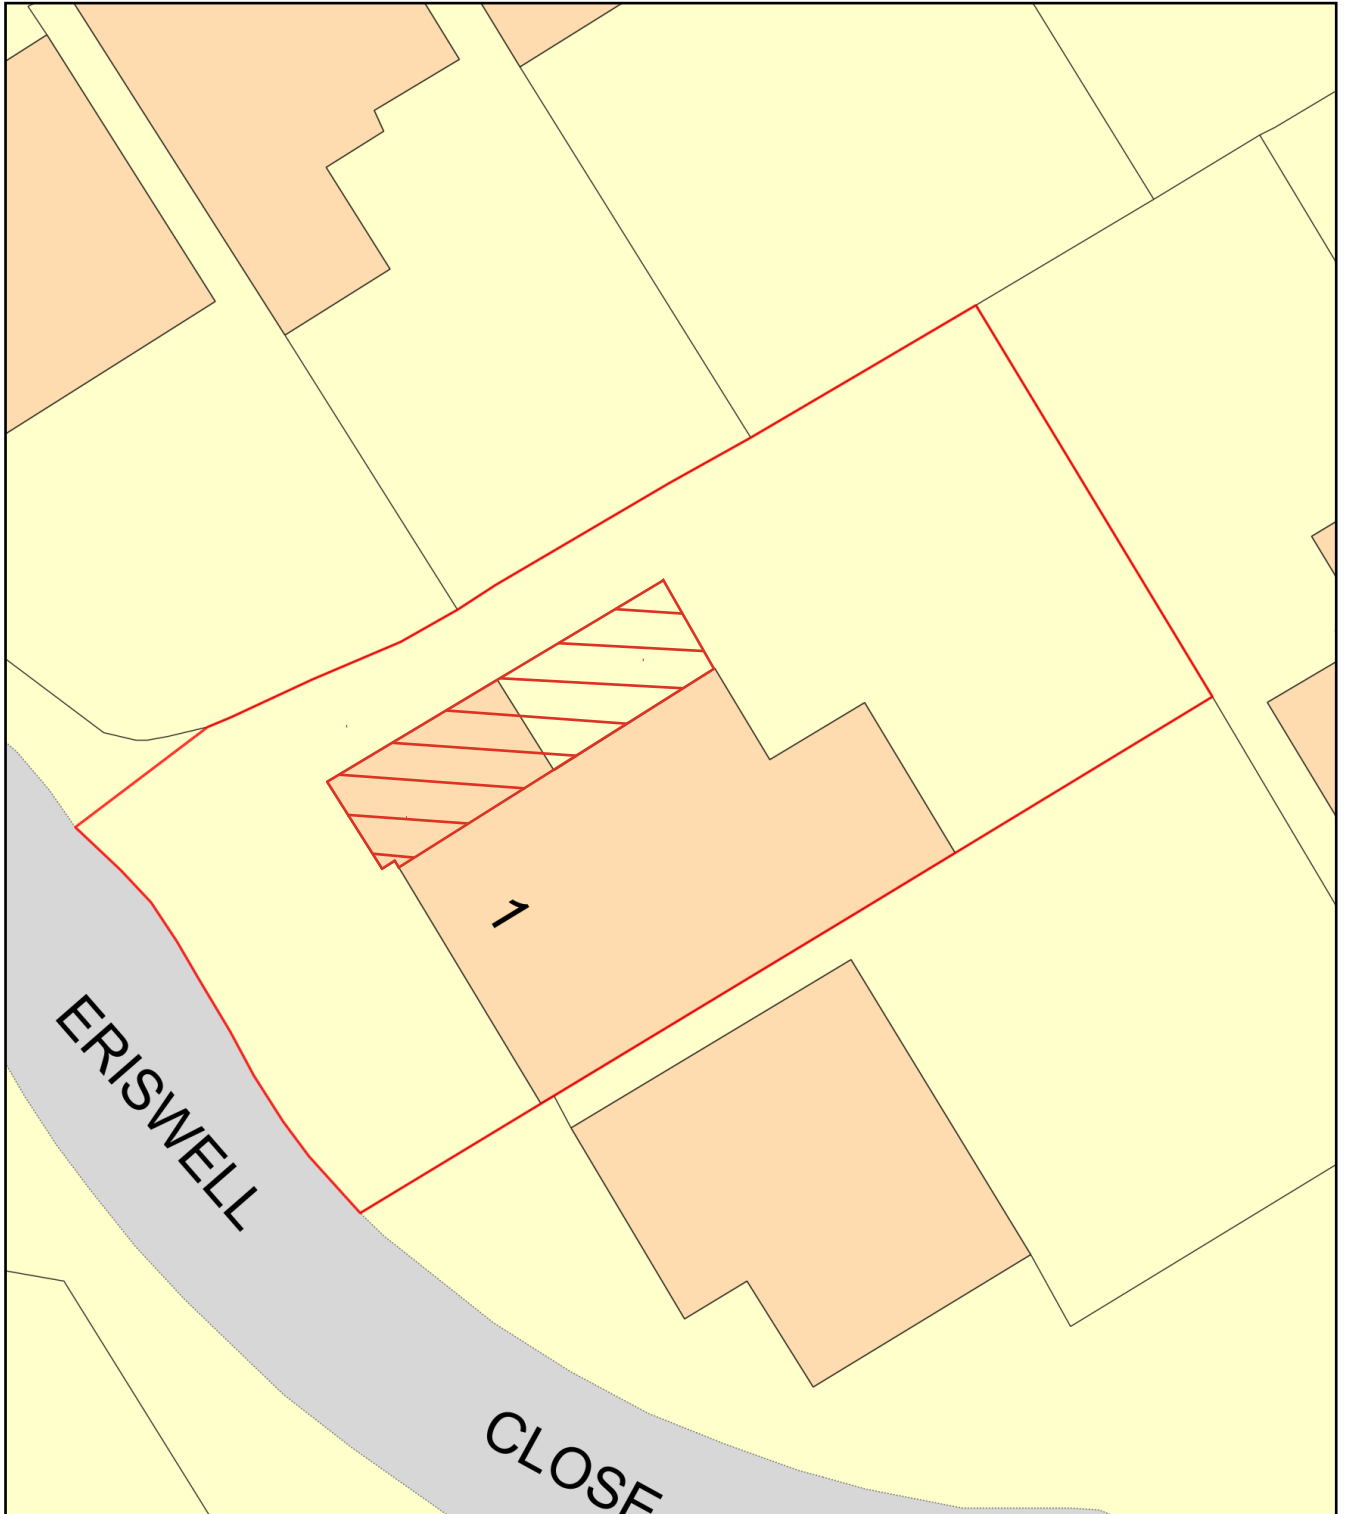

Plan Produced for: C Targett

Date Produced: 14 Apr 2026

Plan Reference Number: TQRQM26104142305522

Scale: 1:200 @ A4