
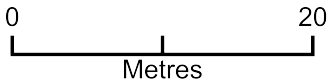


31 Wroxham Road Garden

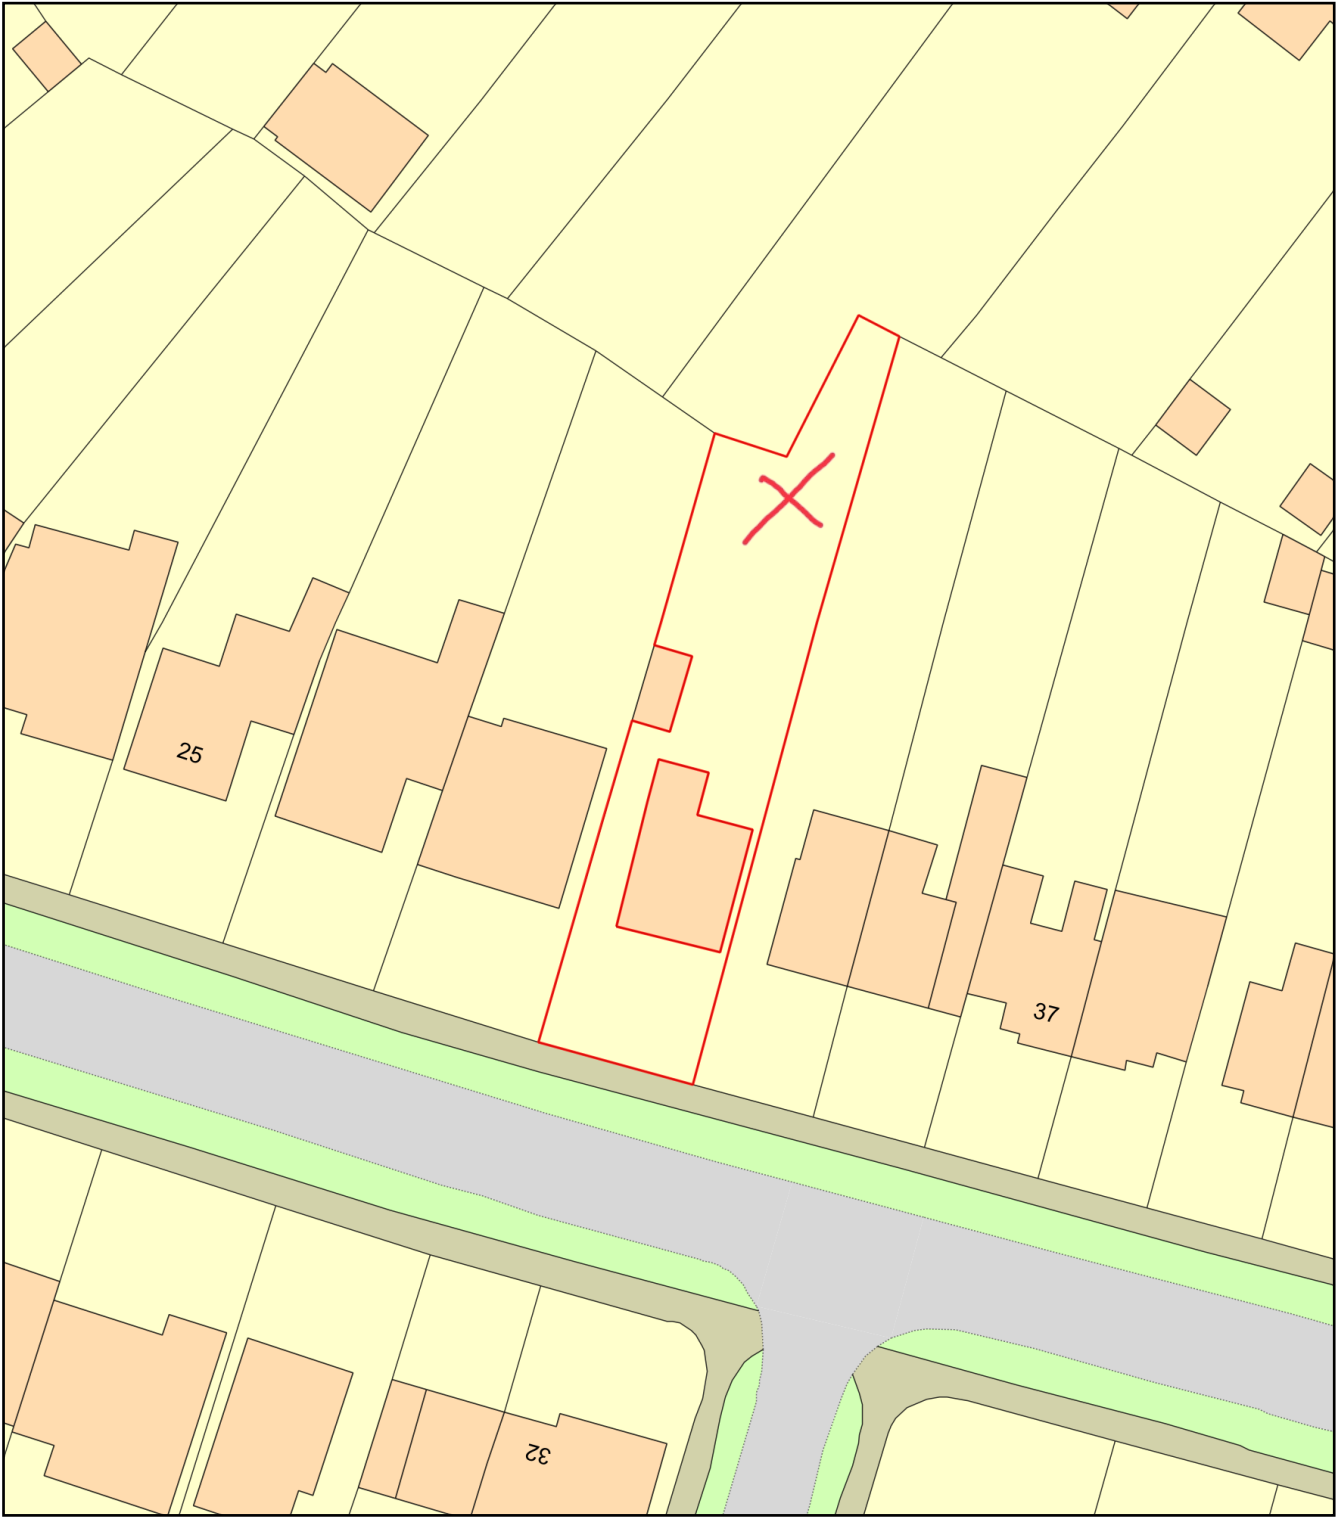

Plan Produced for: Bruce Kendall
Date Produced: 01 Apr 2026
Plan Reference Number: TQRQM26091105129378
Scale: 1:500 @ A4