




BLOCK PLAN
 Scale 1:250 @ A3

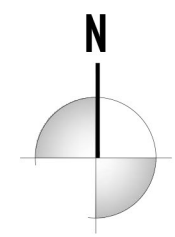



SITE & LOCATION PLANS

Rev	Date	Drawing Revision
-	-	-



LOCATION PLAN
 Scale 1:1250 @ A3

Ordnance Survey Licence No. 011570496

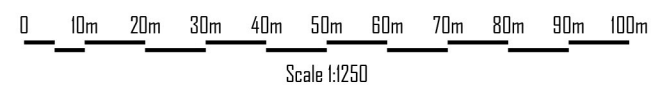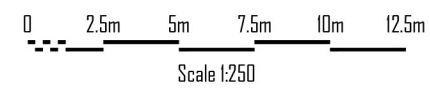

PLANNING

Client: MR T ARMSTRONG

Project: 3 VILLA PLACE, THE STREET, SWALLOWFIELD

Drawing: LOCATION PLAN & BLOCK PLAN

Scale: AS SHOWN Paper Size: A3 Date: 31/03/26

Drawing Number: TA26/10/001	Revision: -
---------------------------------------	----------------