


PROPOSED GROUND FLOOR LAYOUT (1:50)

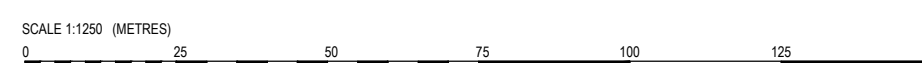

A1
ORIGINAL
PLOT SIZE

Rev.	Description		
	Purpose of issue		Date
			
Project WOODLANDS, WICK HILL LANE, FINCHAMPSTEAD, WOKINGHAM, RG40 3PZ			
Title PROPOSED GROUND FLOOR LAYOUT			
Original Scale 1:50	Drawn AS	Checked JSL	
	Date JULY 3	Date JULY 3	
Drawing Number TPP20230915-06			Rev