



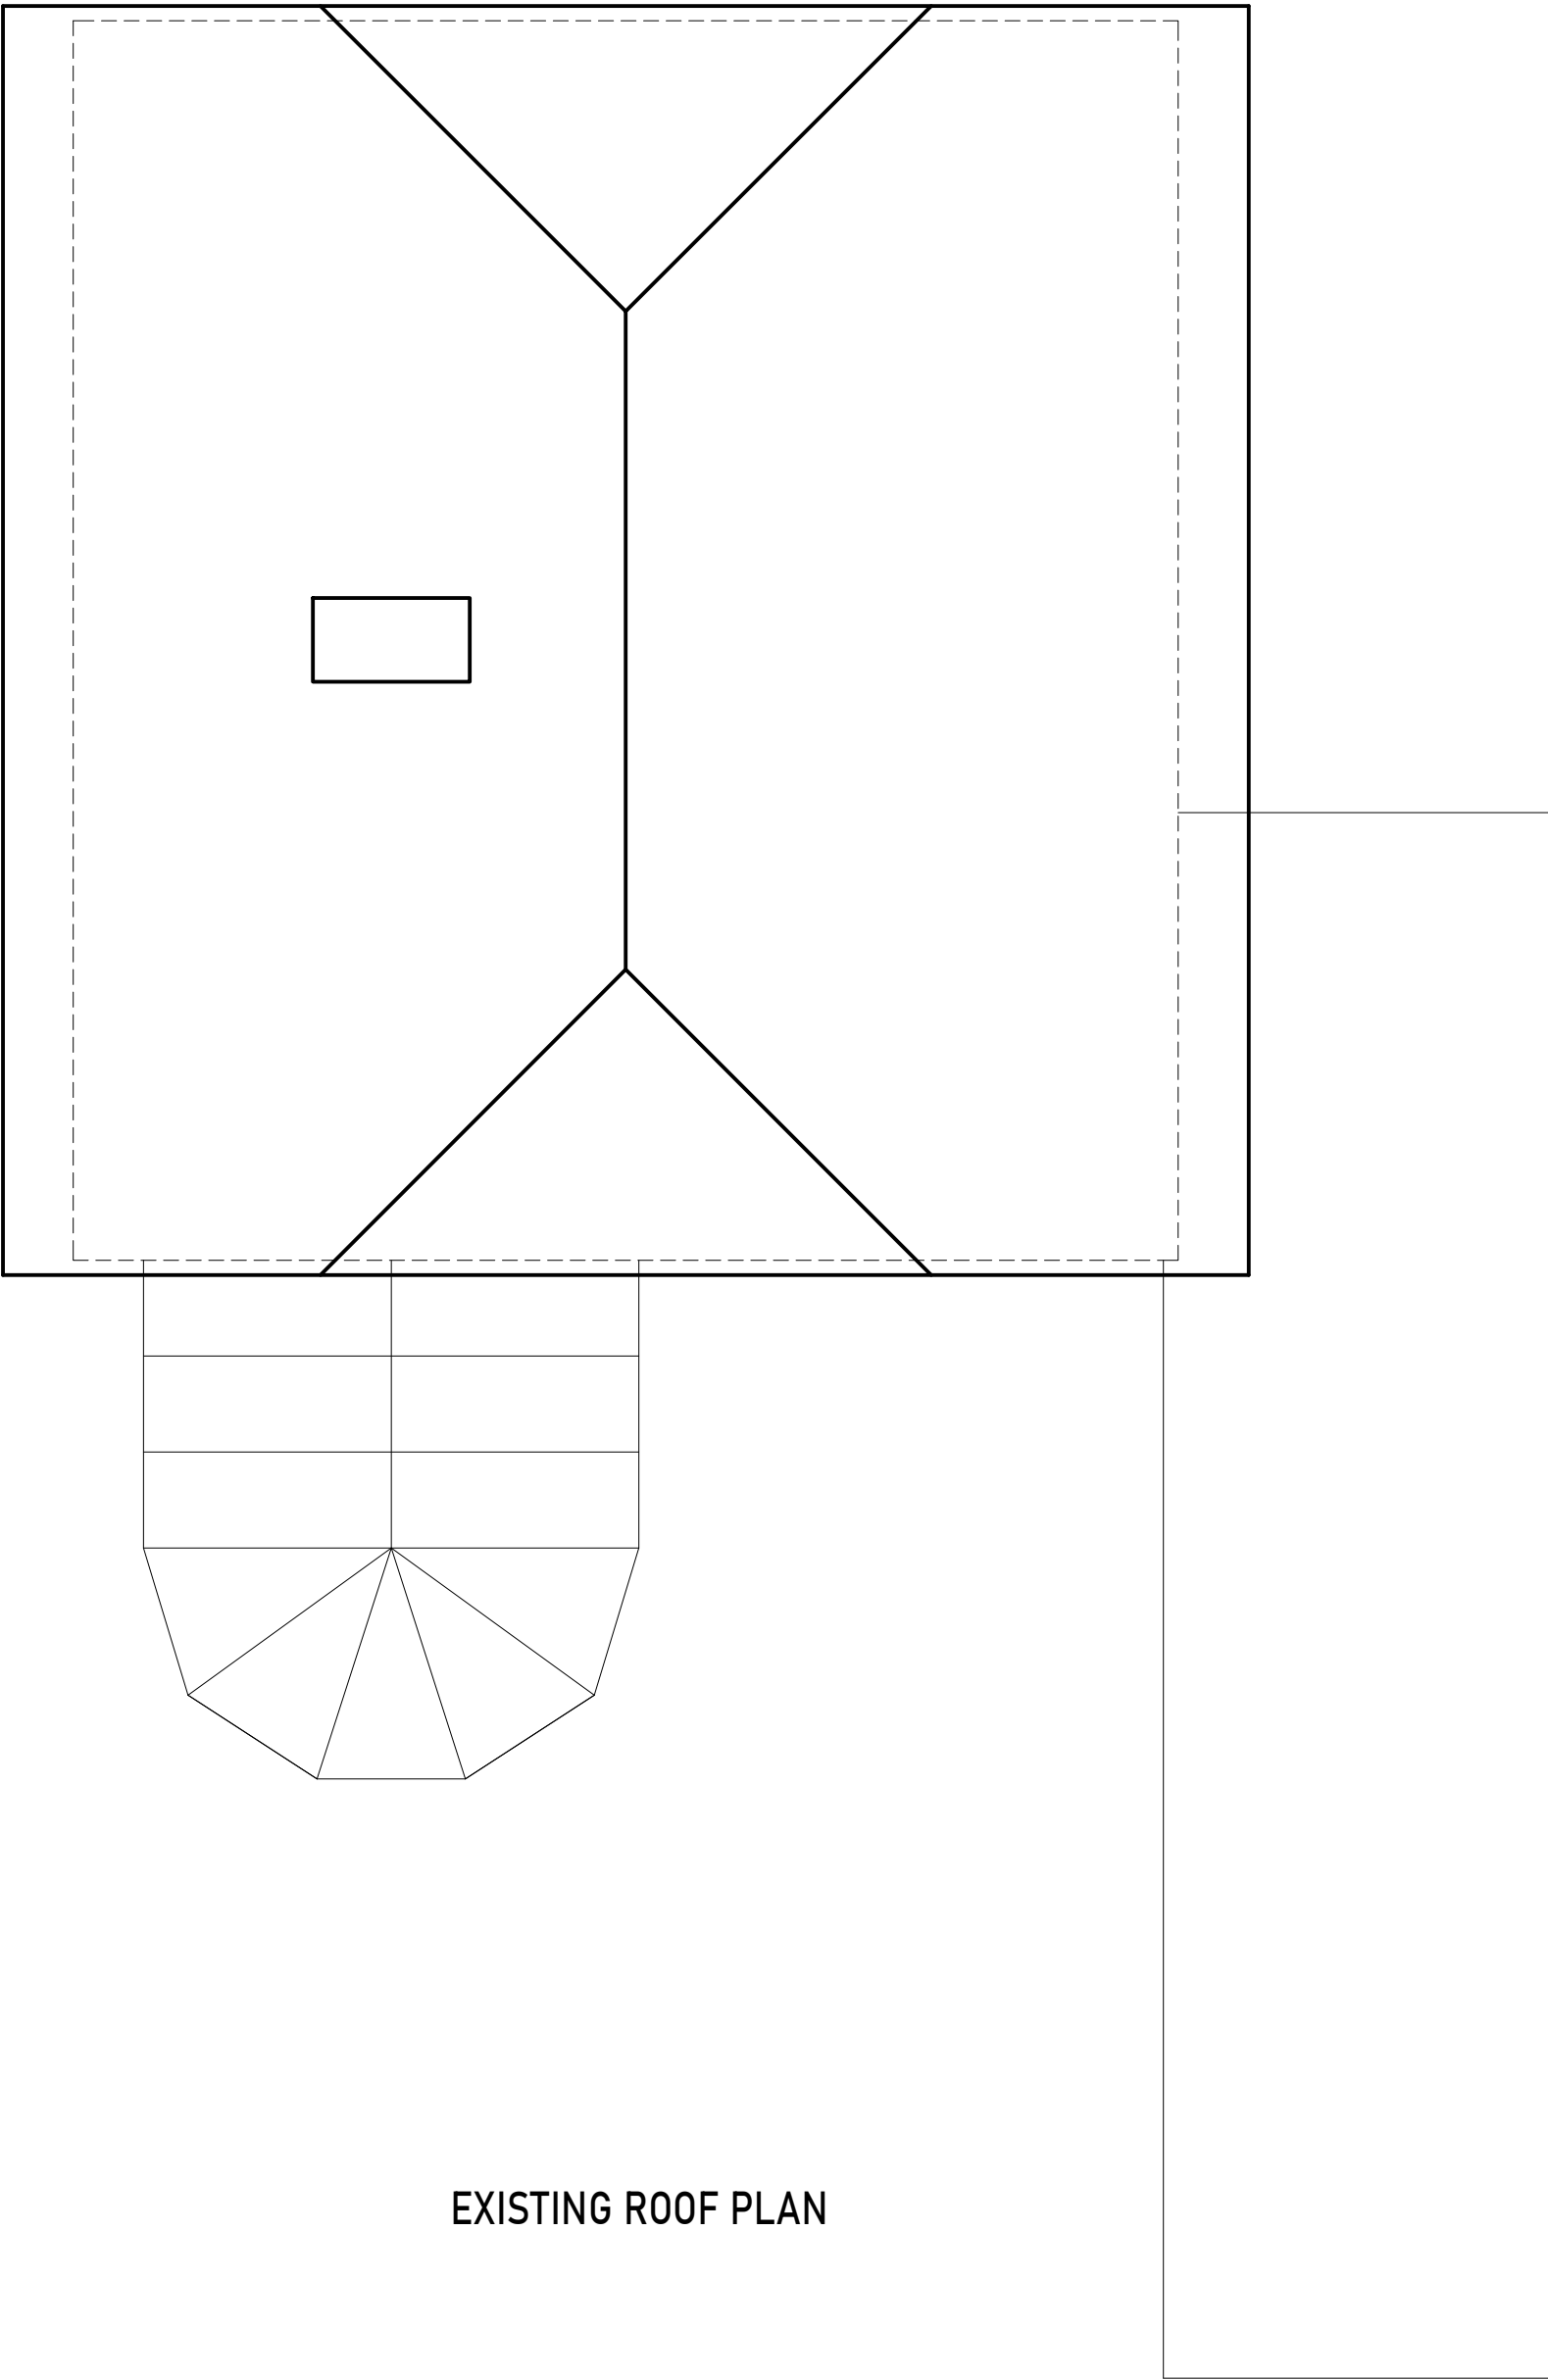

EXISTING ROOF PLAN

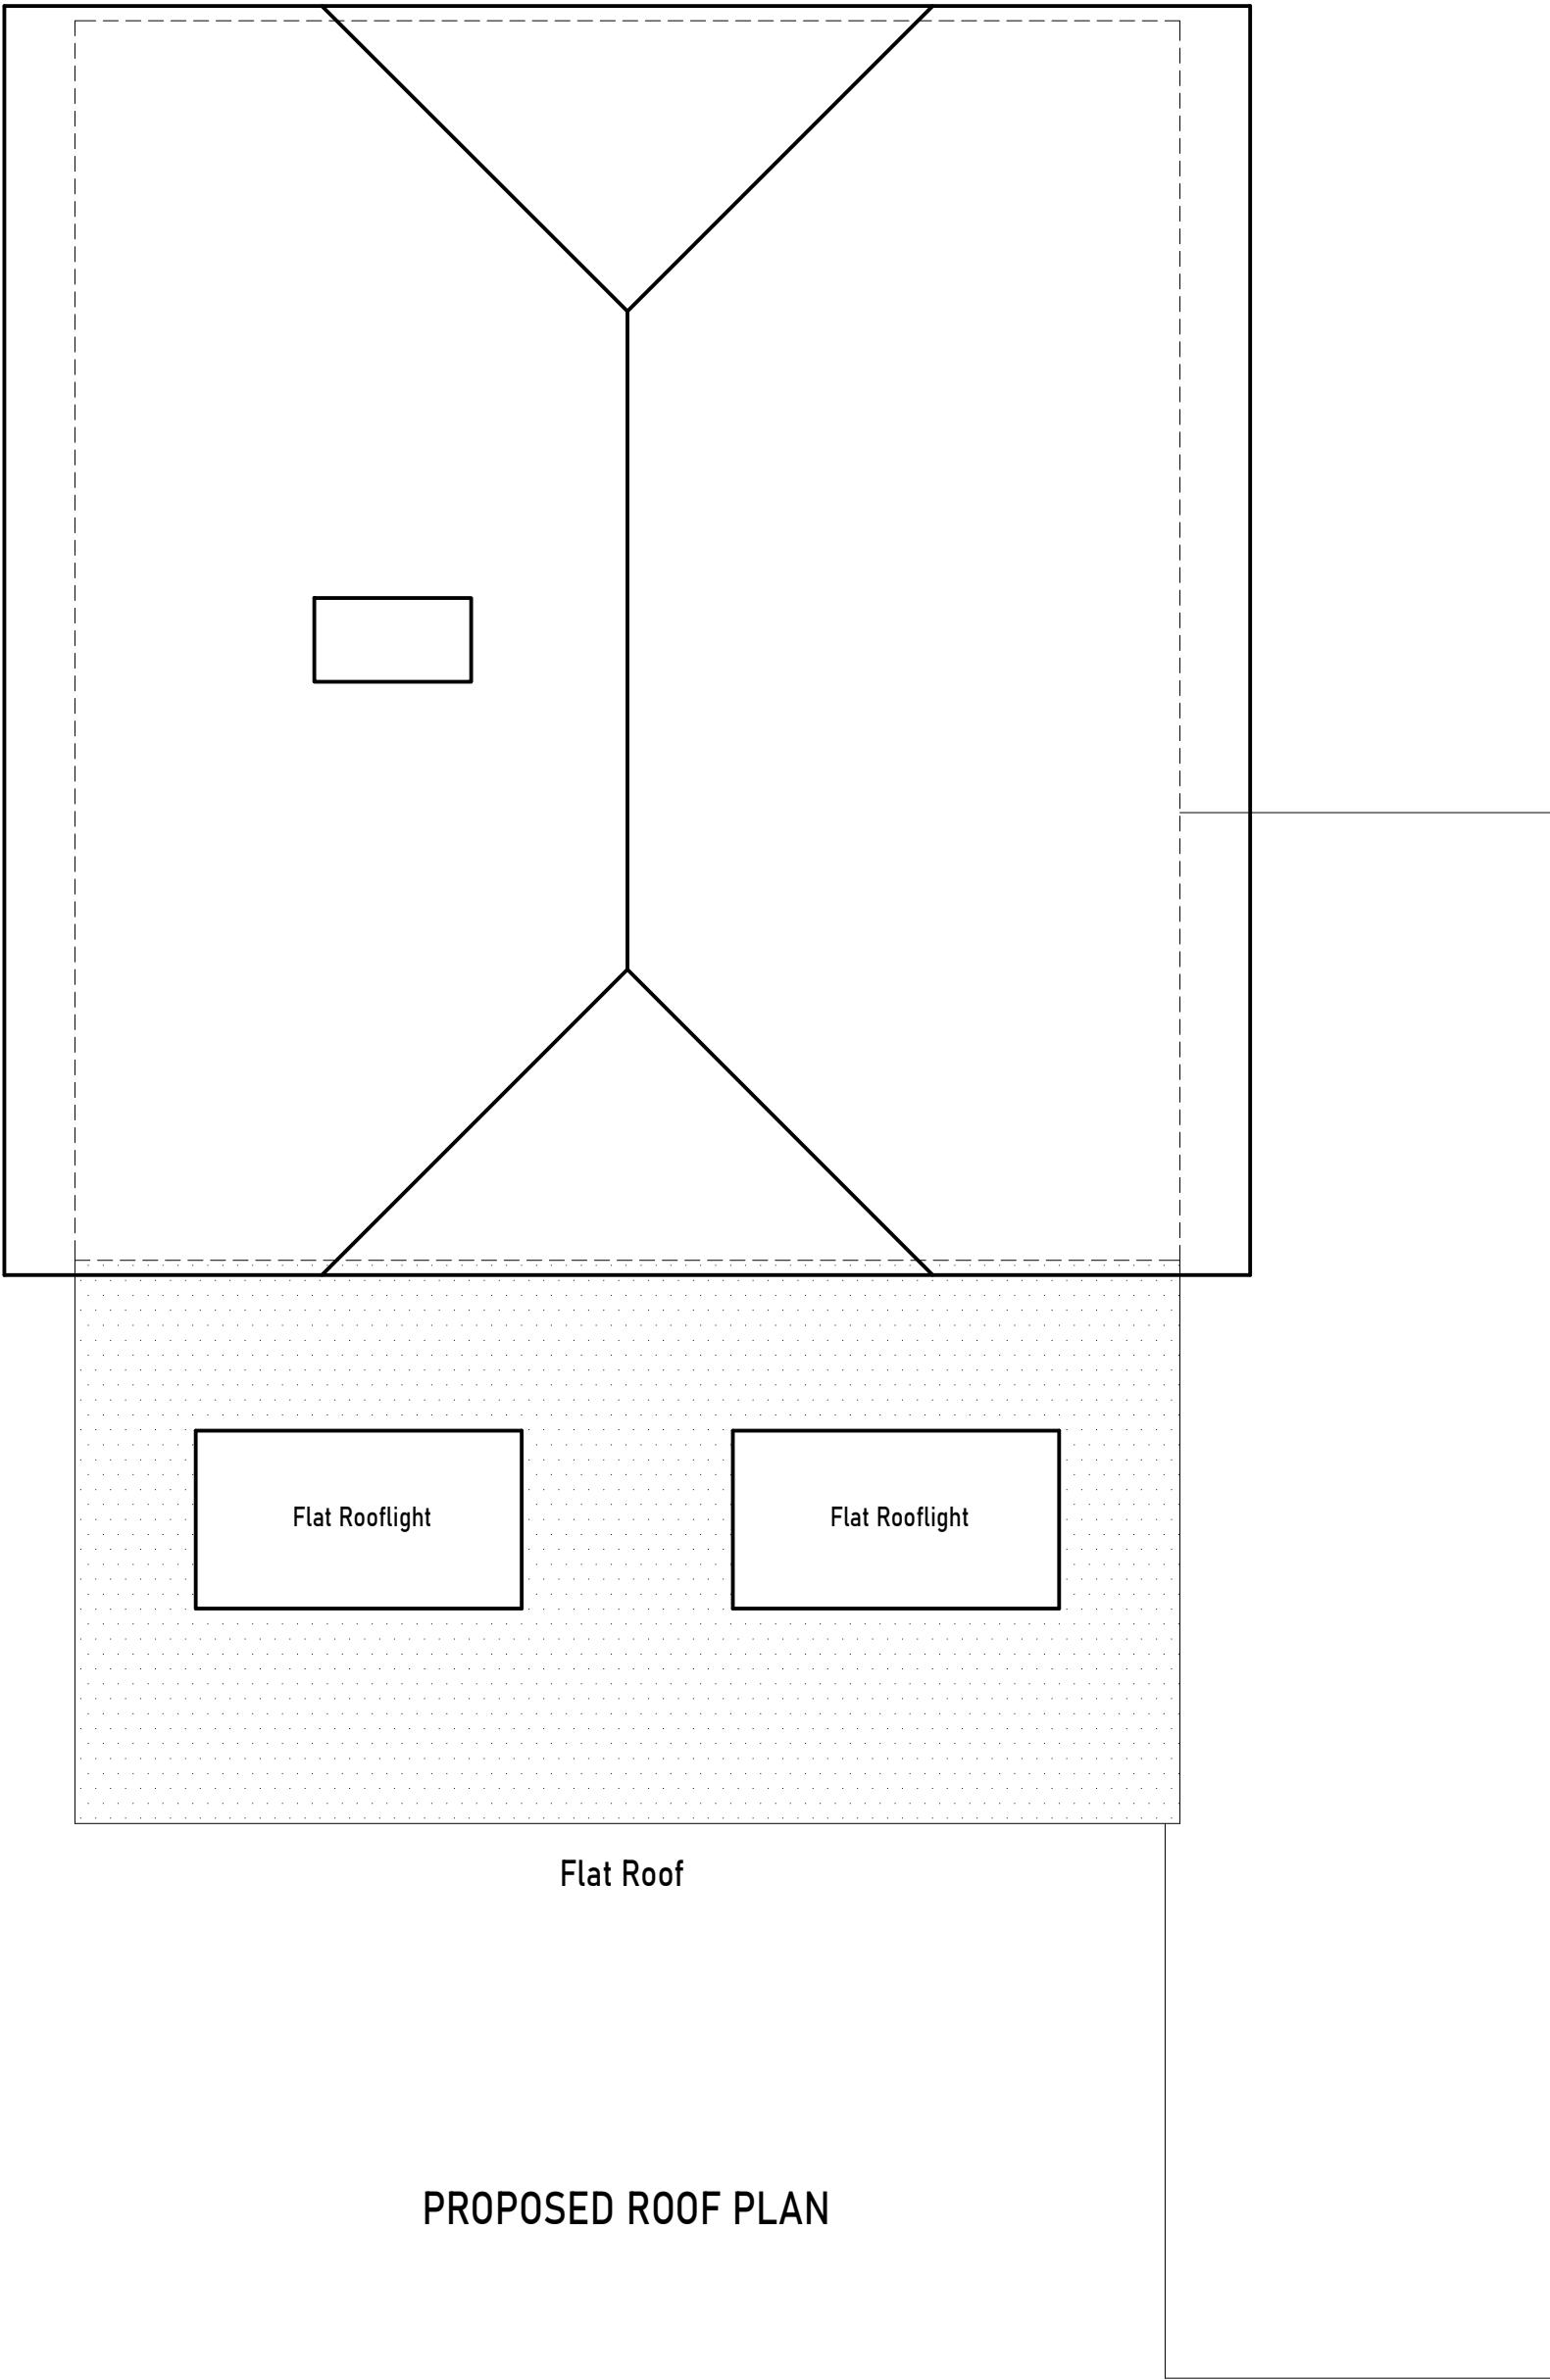

PROPOSED ROOF PLAN

Revision					
	A	05/03/25	Existing roof overhang added for clarity		
			1m	2m	3m
			4m		

	S BIDDLE Ltd		Stephen Biddle BSc CEng FICE	
	Email: stephen@sbiddle.co.uk		Mob: 07864 122 313	Web: www.sbiddle.co.uk
Client	Mrs P. Stone			
Address	11 Wychelm Road, Shinfield, Reading RG2 9DJ			
Drwg No	STONE-0125-05			Scale: (A2) 1:50
Title	ROOF PLANS			
1m		2m	3m	4m