A0

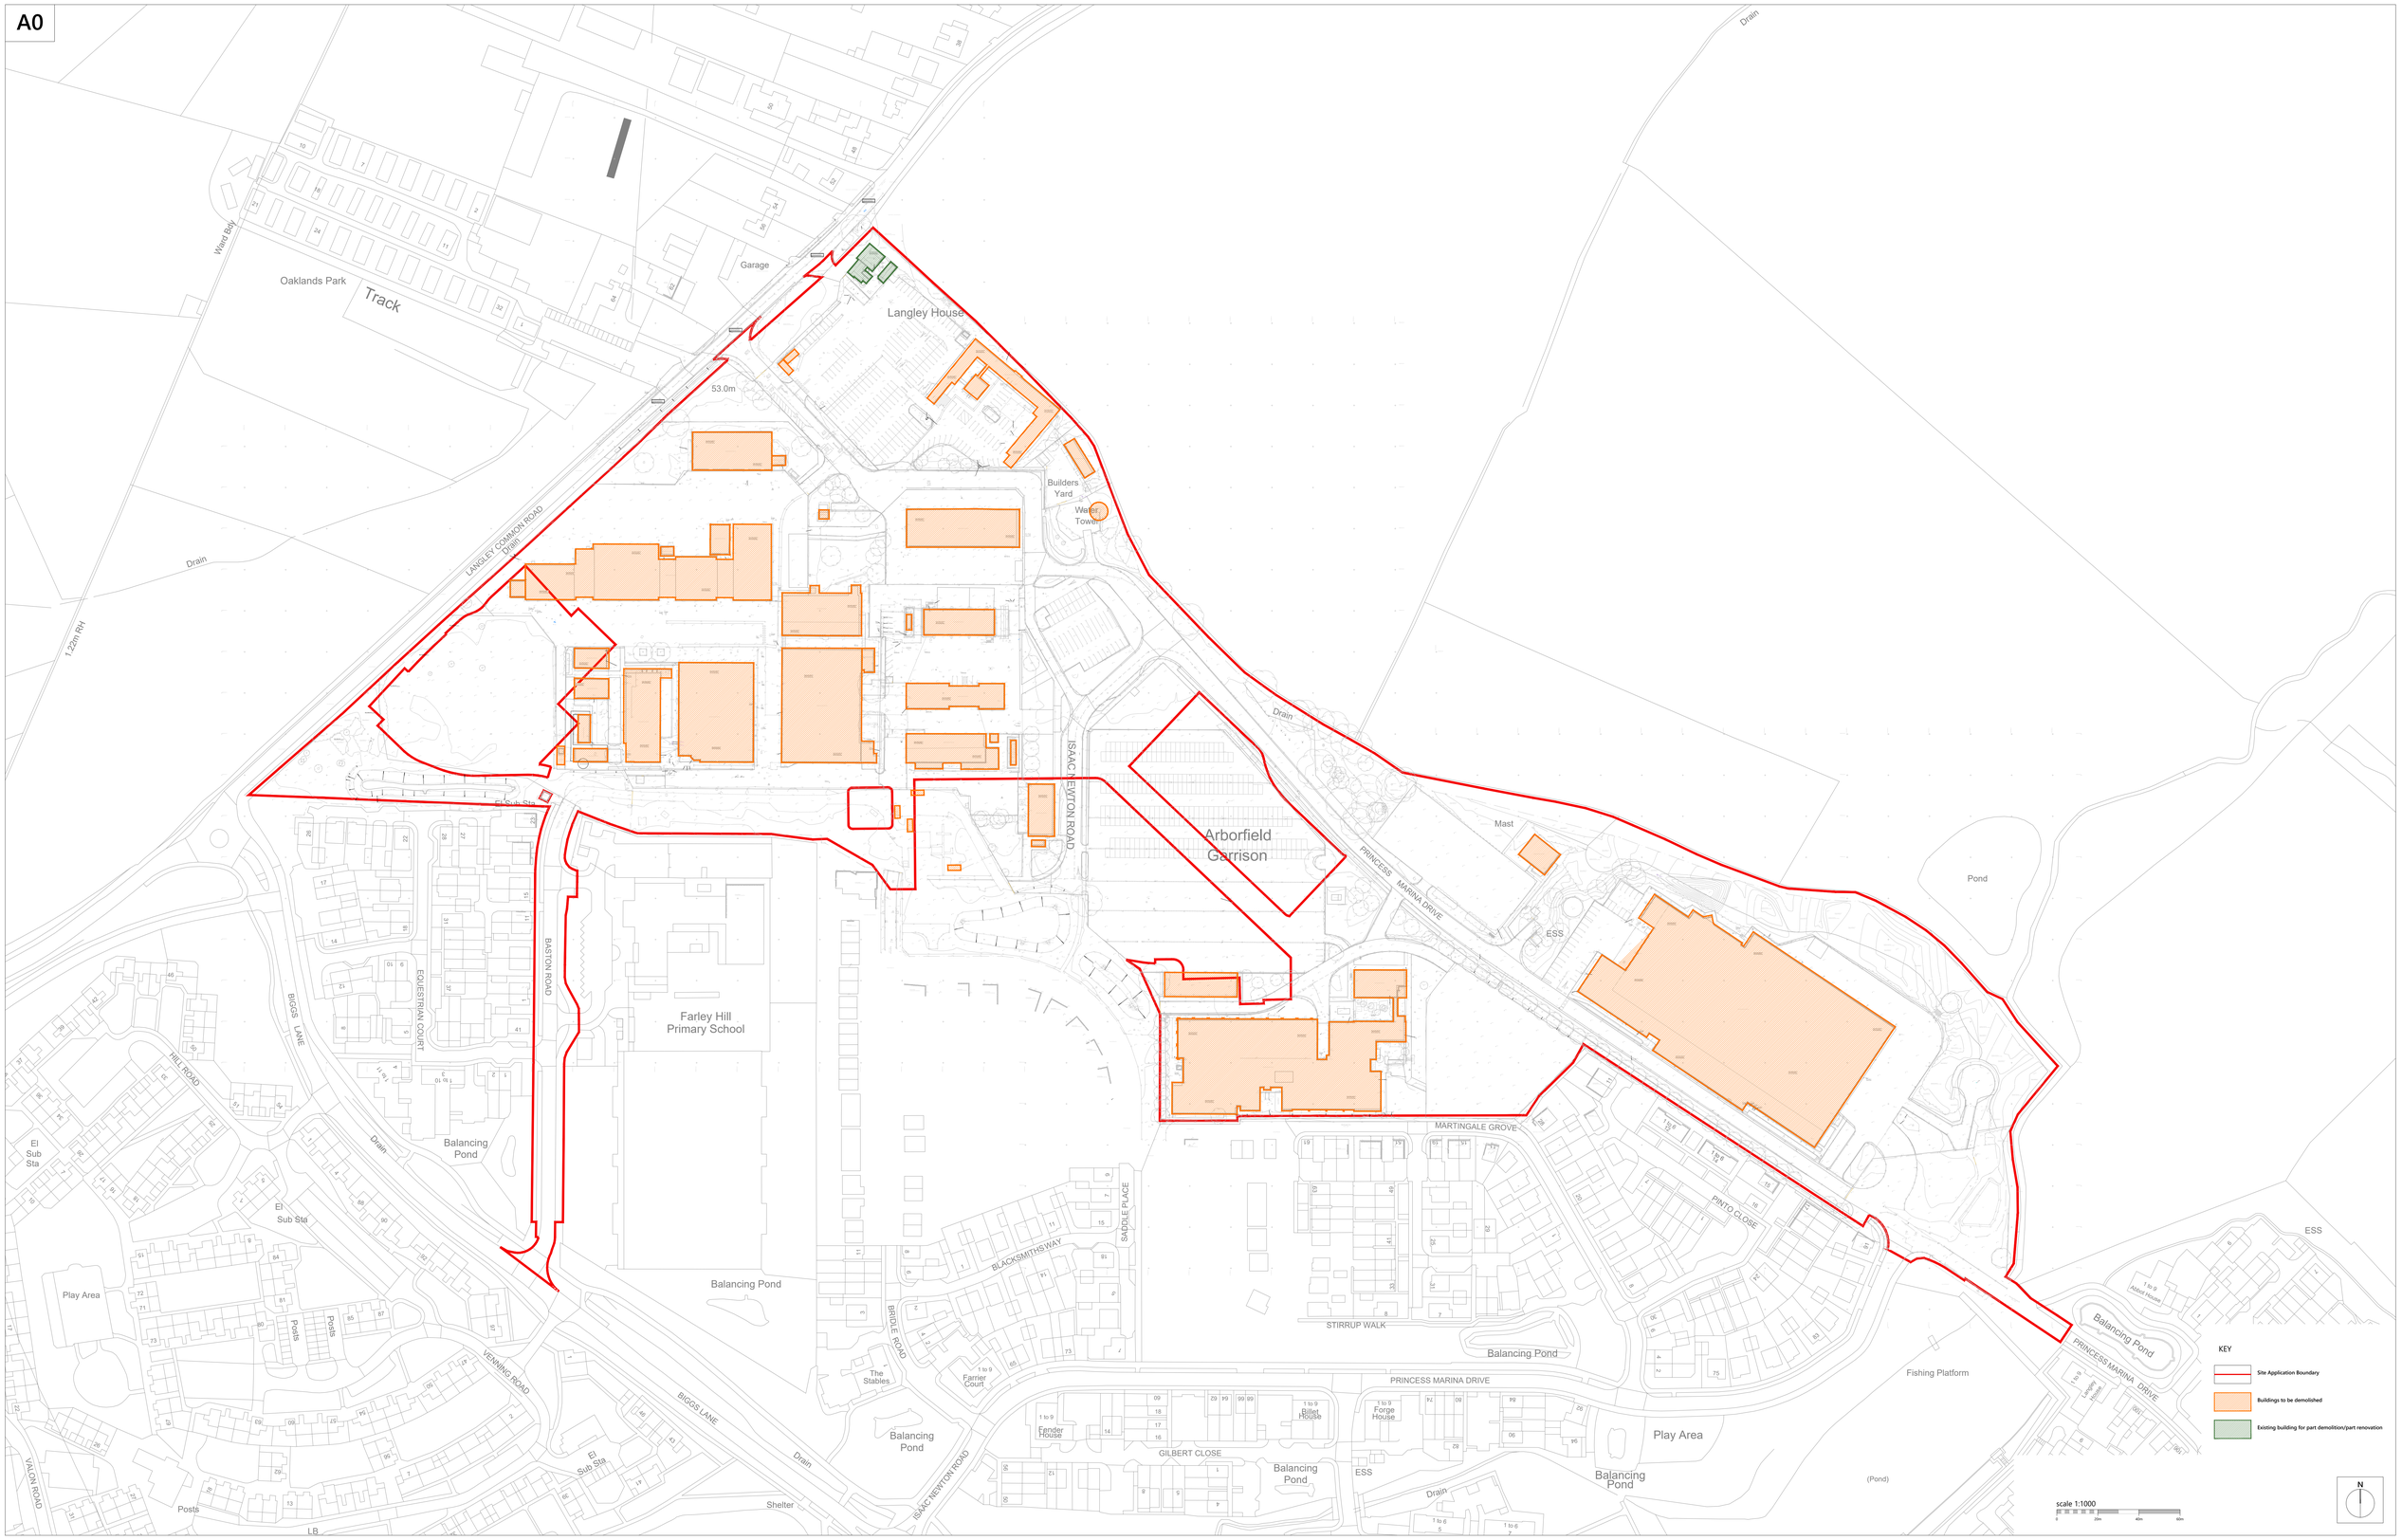

Romsey T:01794 367703
Portishead T:01275 407000
London T:01794 367703

www.thrivearchitects.co.uk

Rev	Description	Date	Au	Ch
A	Issued for Planning	24.08.26	NA	RP

Rev	Description	Date	Au	Ch

This drawing is the copyright of Thrive Architects Ltd ©. All rights reserved. Ordnance Survey Data © Crown Copyright. All rights reserved. License No. 100007359. Permission is granted to scale from this drawing for the purposes of **Local Authority Planning Applications only**. For all other purposes DO NOT scale from this drawing. Contractors, Sub-Contractors and suppliers are to check all relevant dimensions and levels of the site and building before commencing any shop drawings or building work. Any discrepancies should be recorded to the Architect. Where applicable this drawing is to be read in conjunction with the Consultants' drawings / Clients' Construction Specification.

Project	**Former Arborfield Studios (Parcels W, Y and Z), Arborfield Green**
Drawing	**Demolition Plan**
Client	**Crest Nicholson Opertations Ltd**

Job no.	**CRES250532**			Date	**09.09.26**
Dwg no.	**DEM.01**			Rev.	**A**
Author	**NA**	Checked	**RP**	Scale	**1:1000 at A0**
Status	PLANNING			Office	**Portishead**
Client ref.					

thrive. architects