
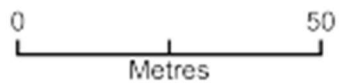


LOCATION PLAN

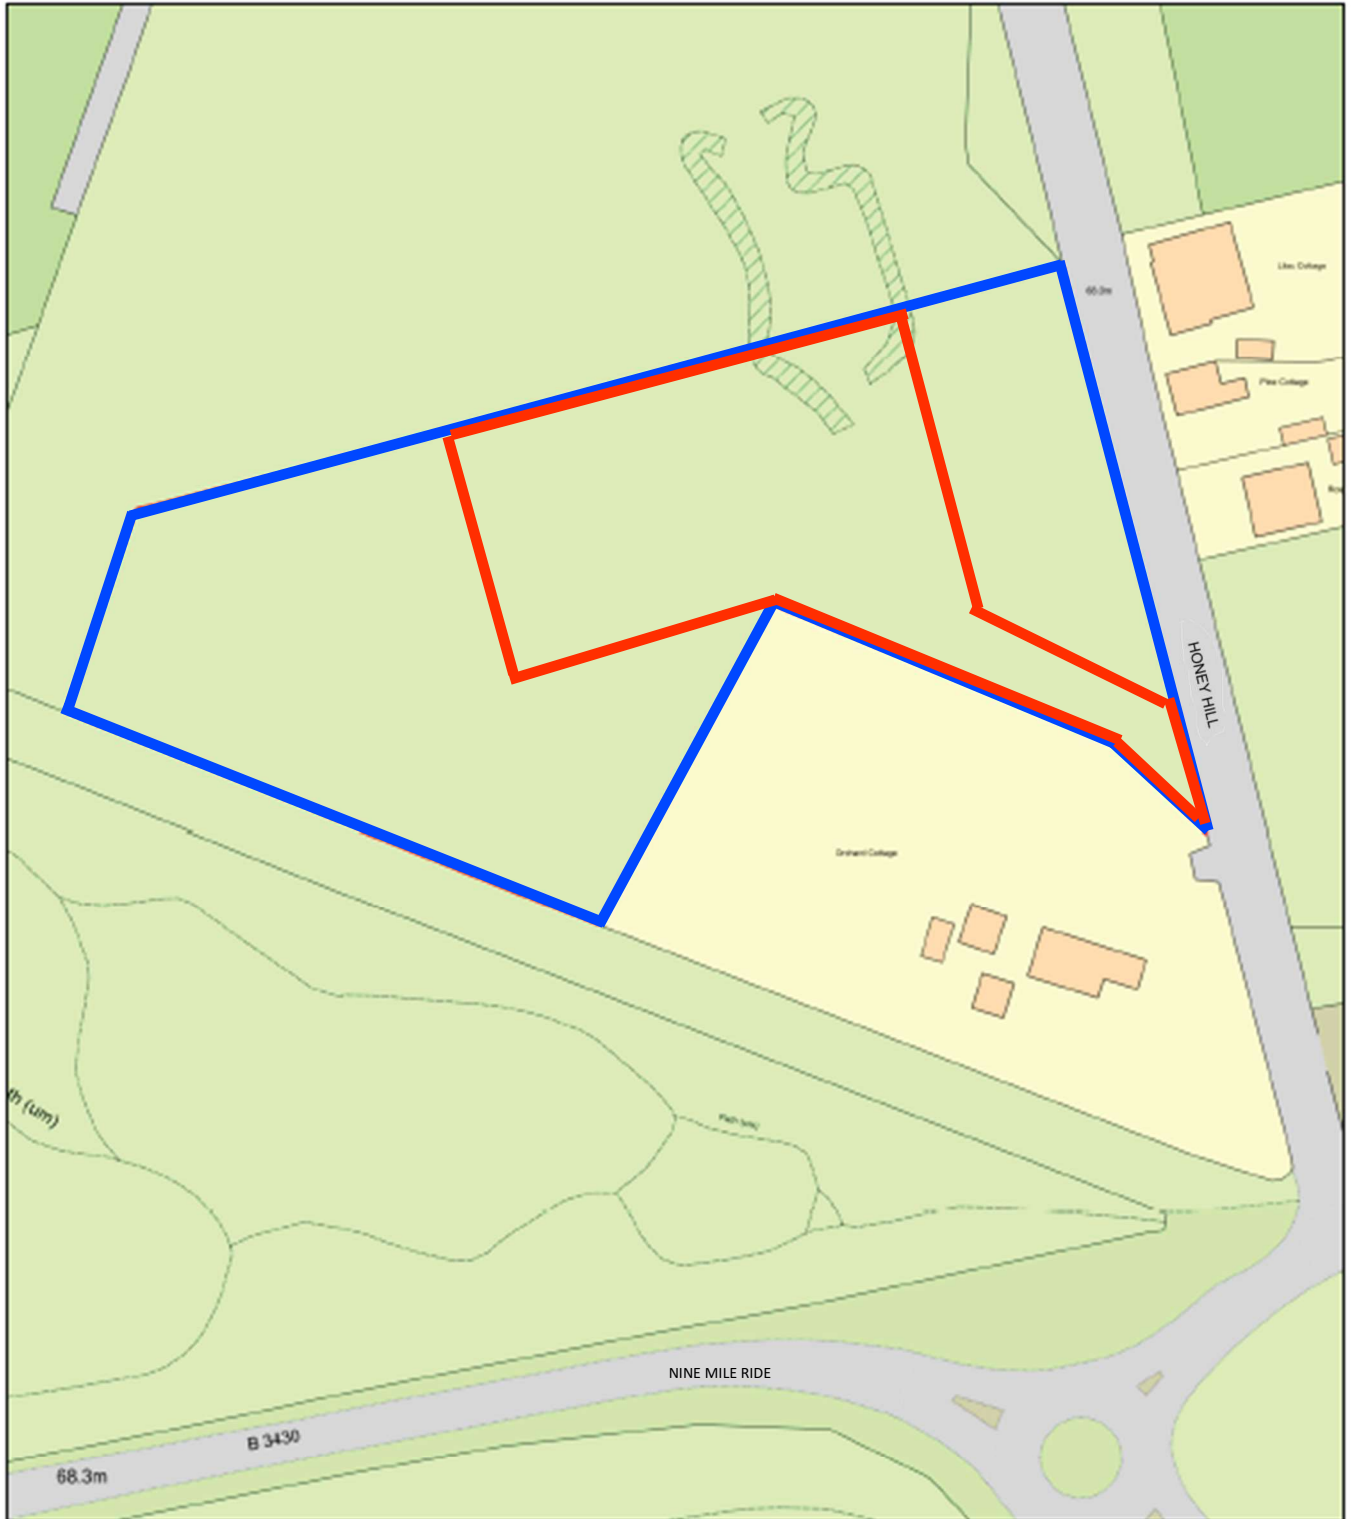

Plan Produced for: **Kemball**
Date Produced: 18 Dec 2024
Plan Reference Number: TQRQM24353113521007
Scale: 1:1250 @ A4