


All dimensions are to be checked on site before work commences.
Figured dimensions to be taken in preference to scaled dimensions.
If in doubt please ask.
© Copyright reserved.



Block Plan - As Existing

Scale: 1:500

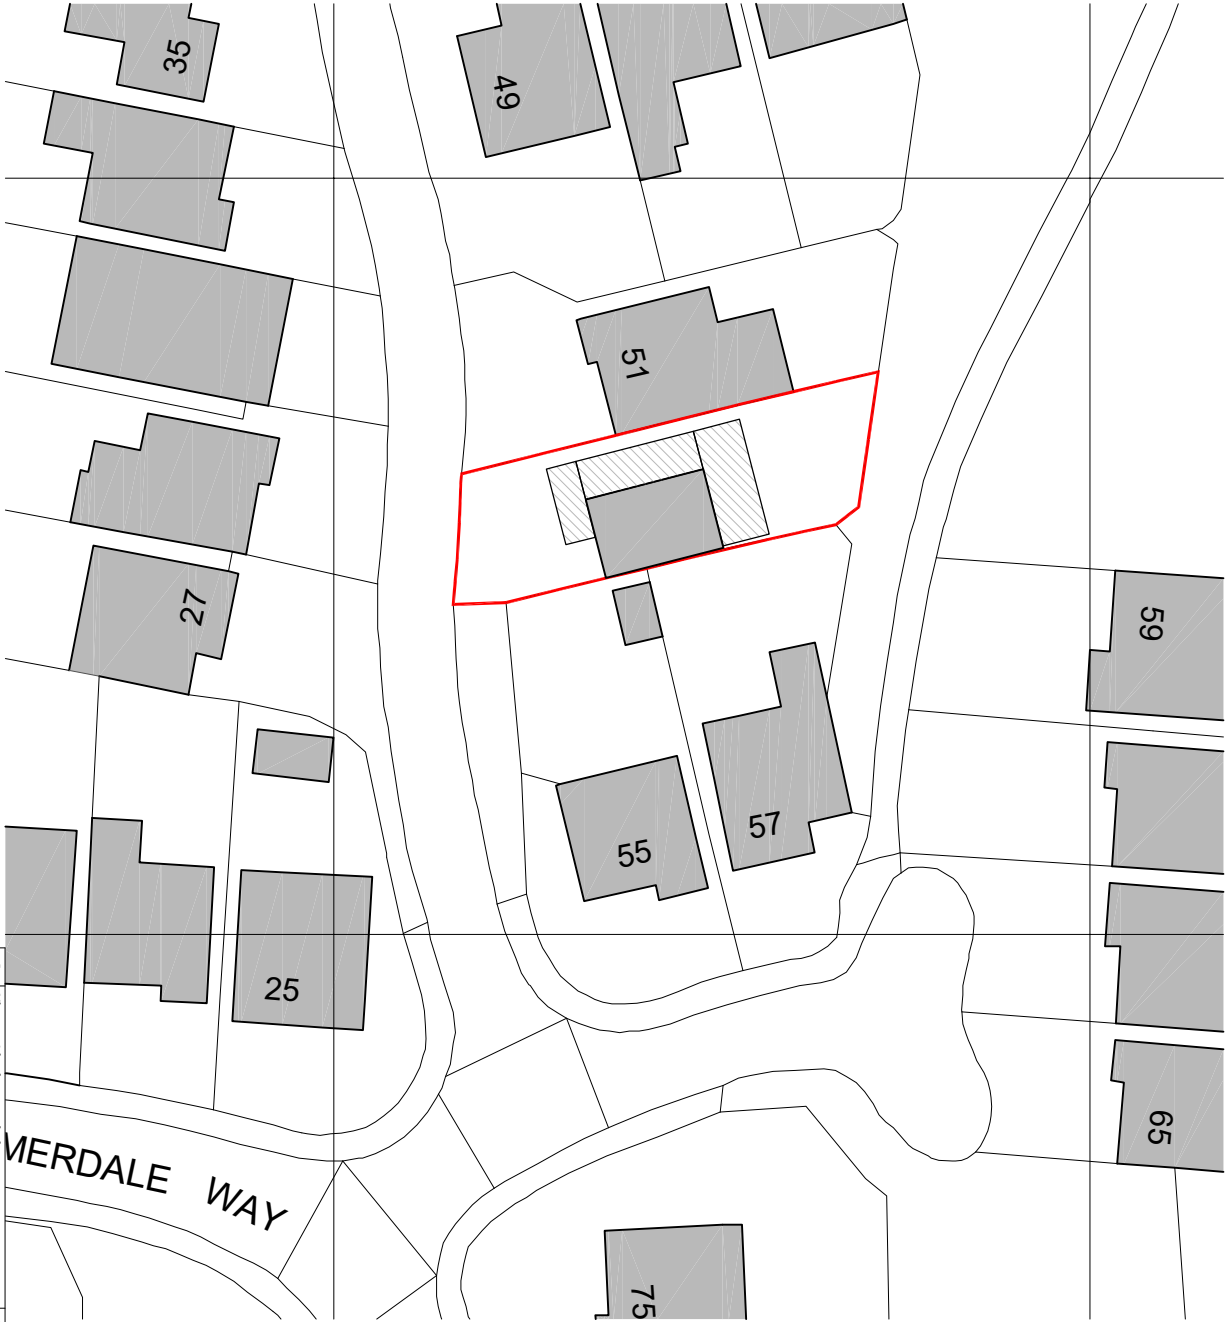


Block Plan - As Proposed

Scale: 1:500

Rev		Description	Date	Initials
B	View port scale amended			
A	45 Degree angle denoted			

FOR PLANNING SUBMISSION

HOLTHAM+NEWMAN ARCHITECTS		The Old Dairy 282a Hyde End Road, Spencers Wood, Reading, Berkshire RG2 1DN T: 07271 316490 E: info@hnmarchitects.co.uk	
Project: 53, Skelmerdale Way Lower Earley Reading RG6 7YB			
Client Mr. and Mrs. Toudhari			
Drawing Title: Block Plan			
As Existing and Proposed			
Scale: 1:500 @ A3	Dwg No.:	Rev.:	
Drawn by: DH	2427-P105	B	
Date: Aug 2024			

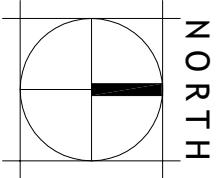

Scale Bar - 1:500