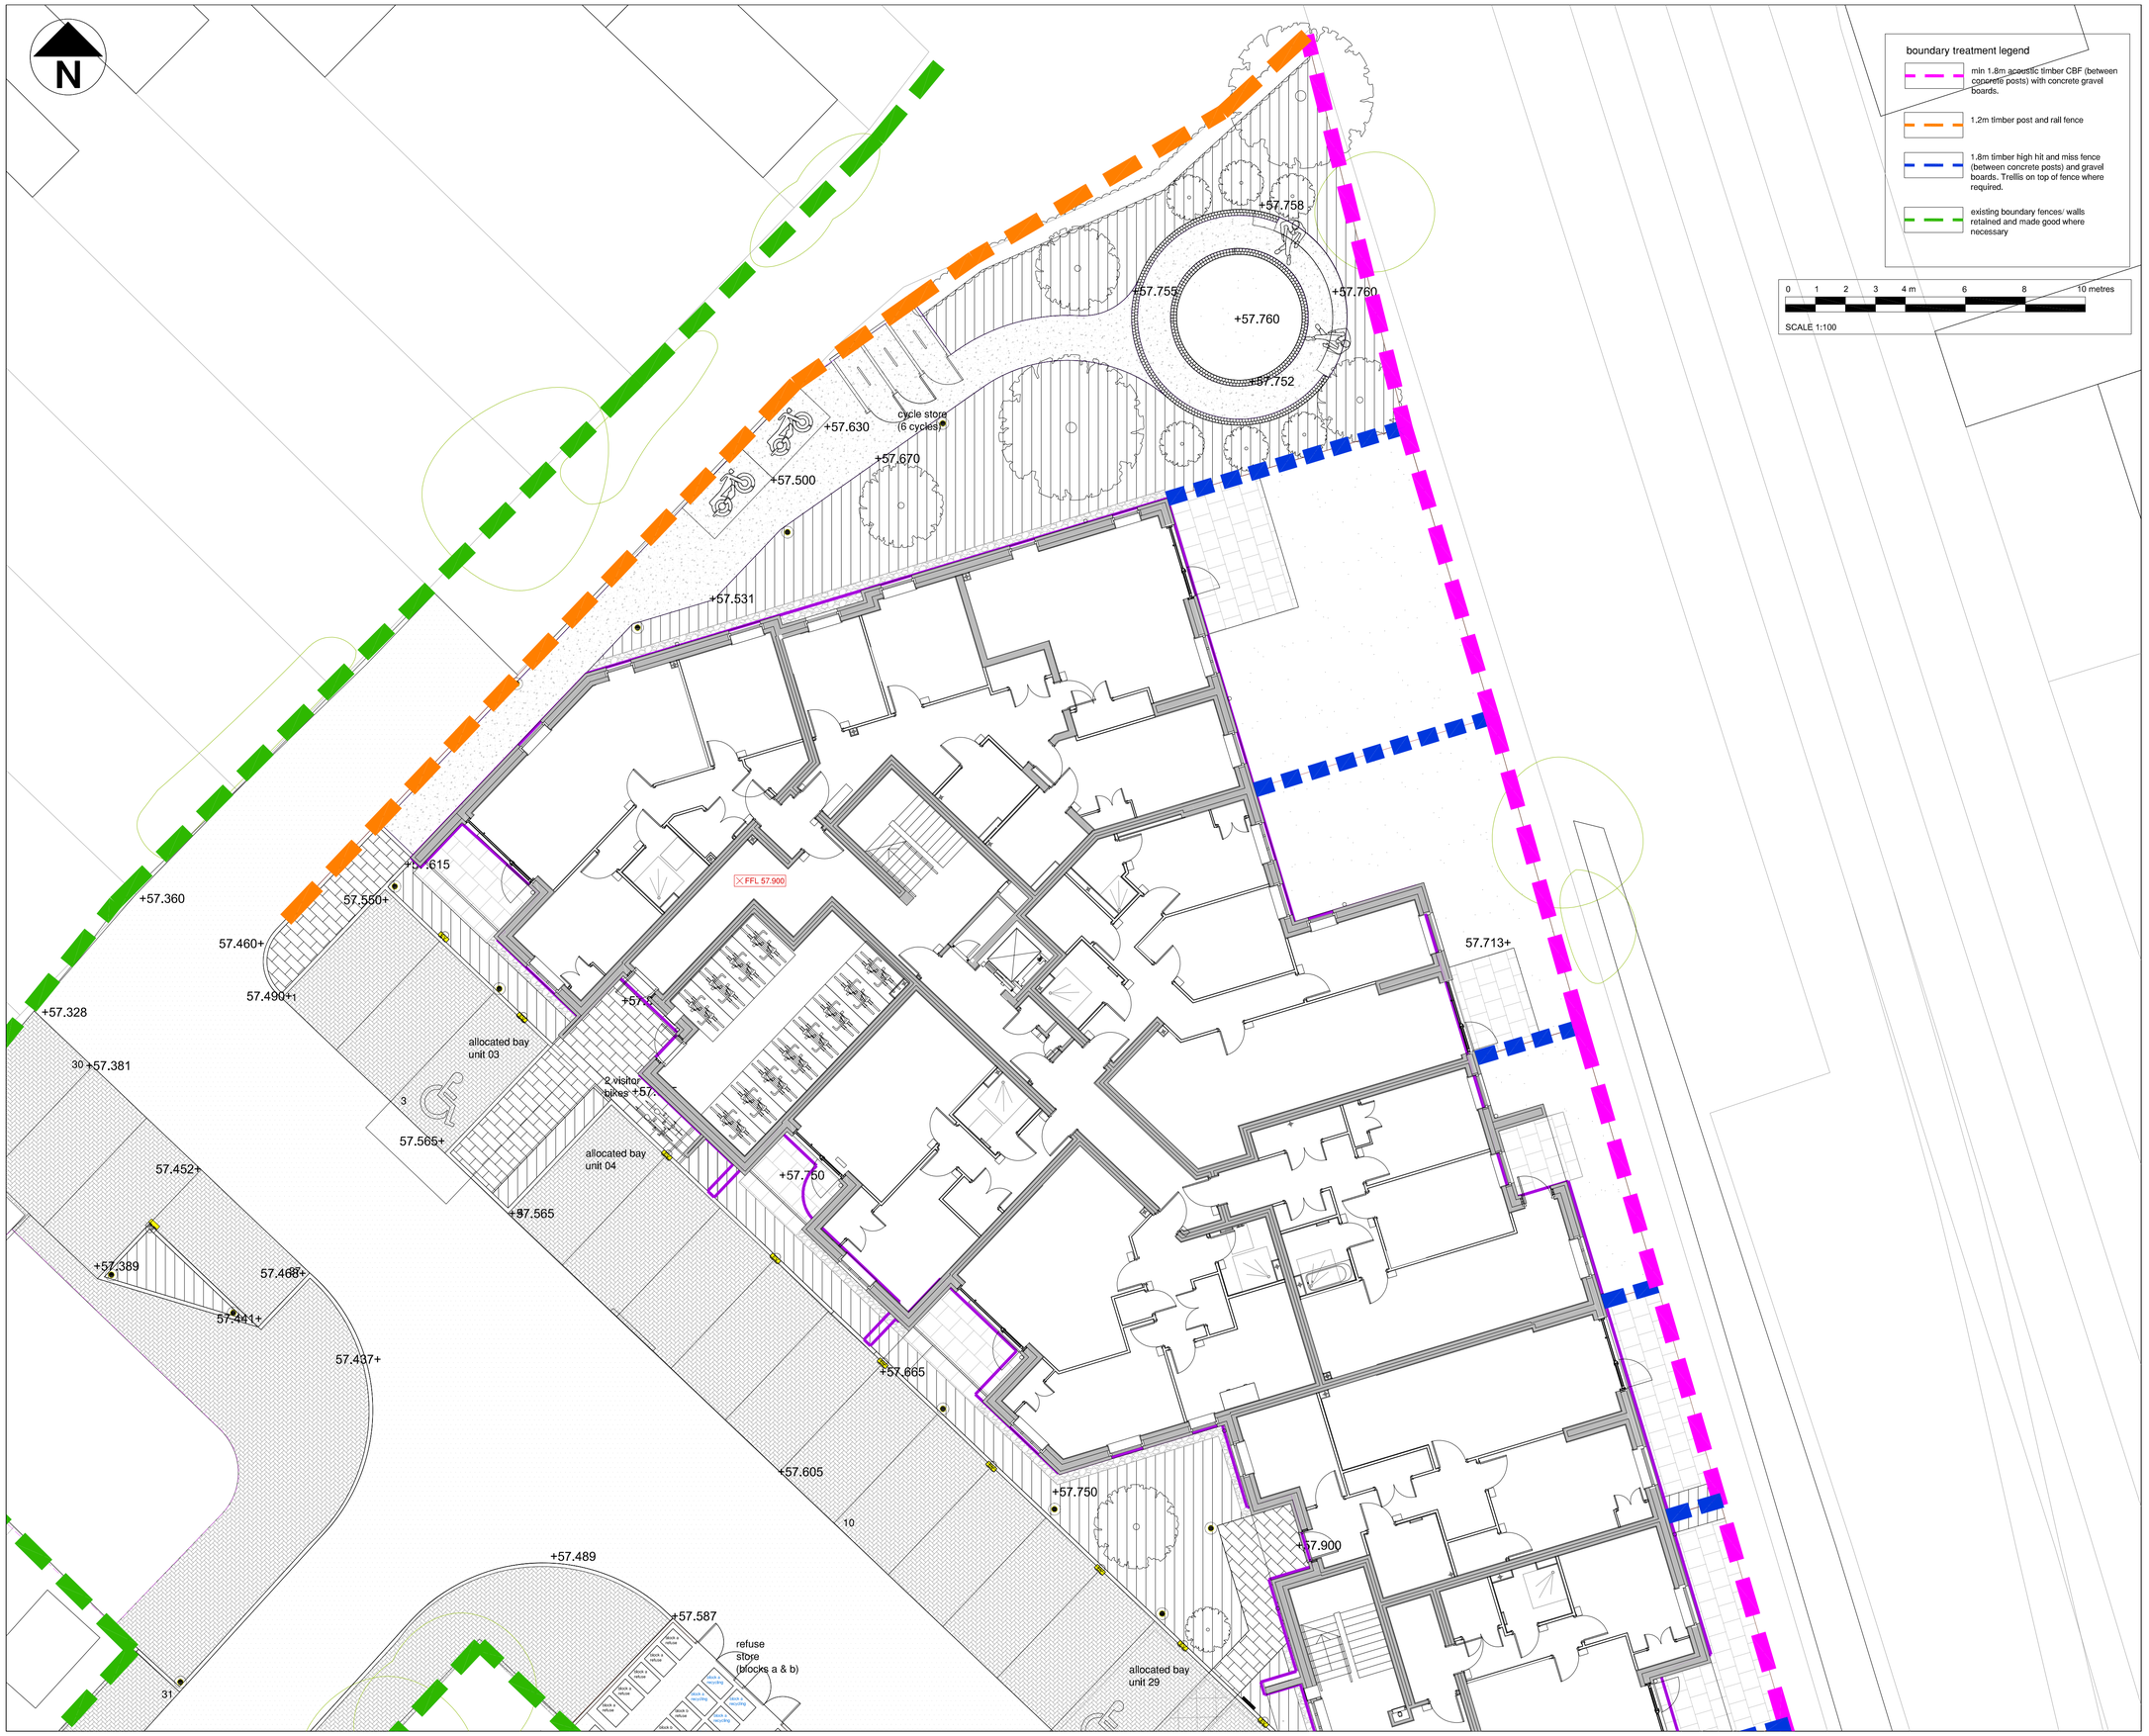


Contractors are not to scale dimensions from this drawing

Revision	Date
Rev A AR minor revisions	17.12.25
Rev B AR minor revisions	06.02.26
Rev C AR minor revisions	06.02.26

landscape **perspective**
Chartered Landscape Architects
'Fowlers'
Broxmead Lane,
Cuckfield,
Haywards Heath,
West Sussex,
RH17 5JH

T: 01483 343176 M: 07894 075577
www.landscapeperspective.co.uk

Client
DOSWELL PROJECTS LIMITED

Project
10-12 Latimer Rd, Wokingham

Title
Hard Landscape Proposals Sht 3 of 3

Status
for planning

Scale	Drawn	Date
1/100 @ A1	AR	SEP 2025
Job number	**Drawing number**	**Revision**
1671	L90-203	C

Original size 100mm
Copyright Landscape Perspective Ltd