
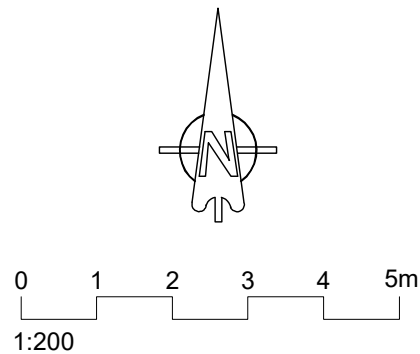


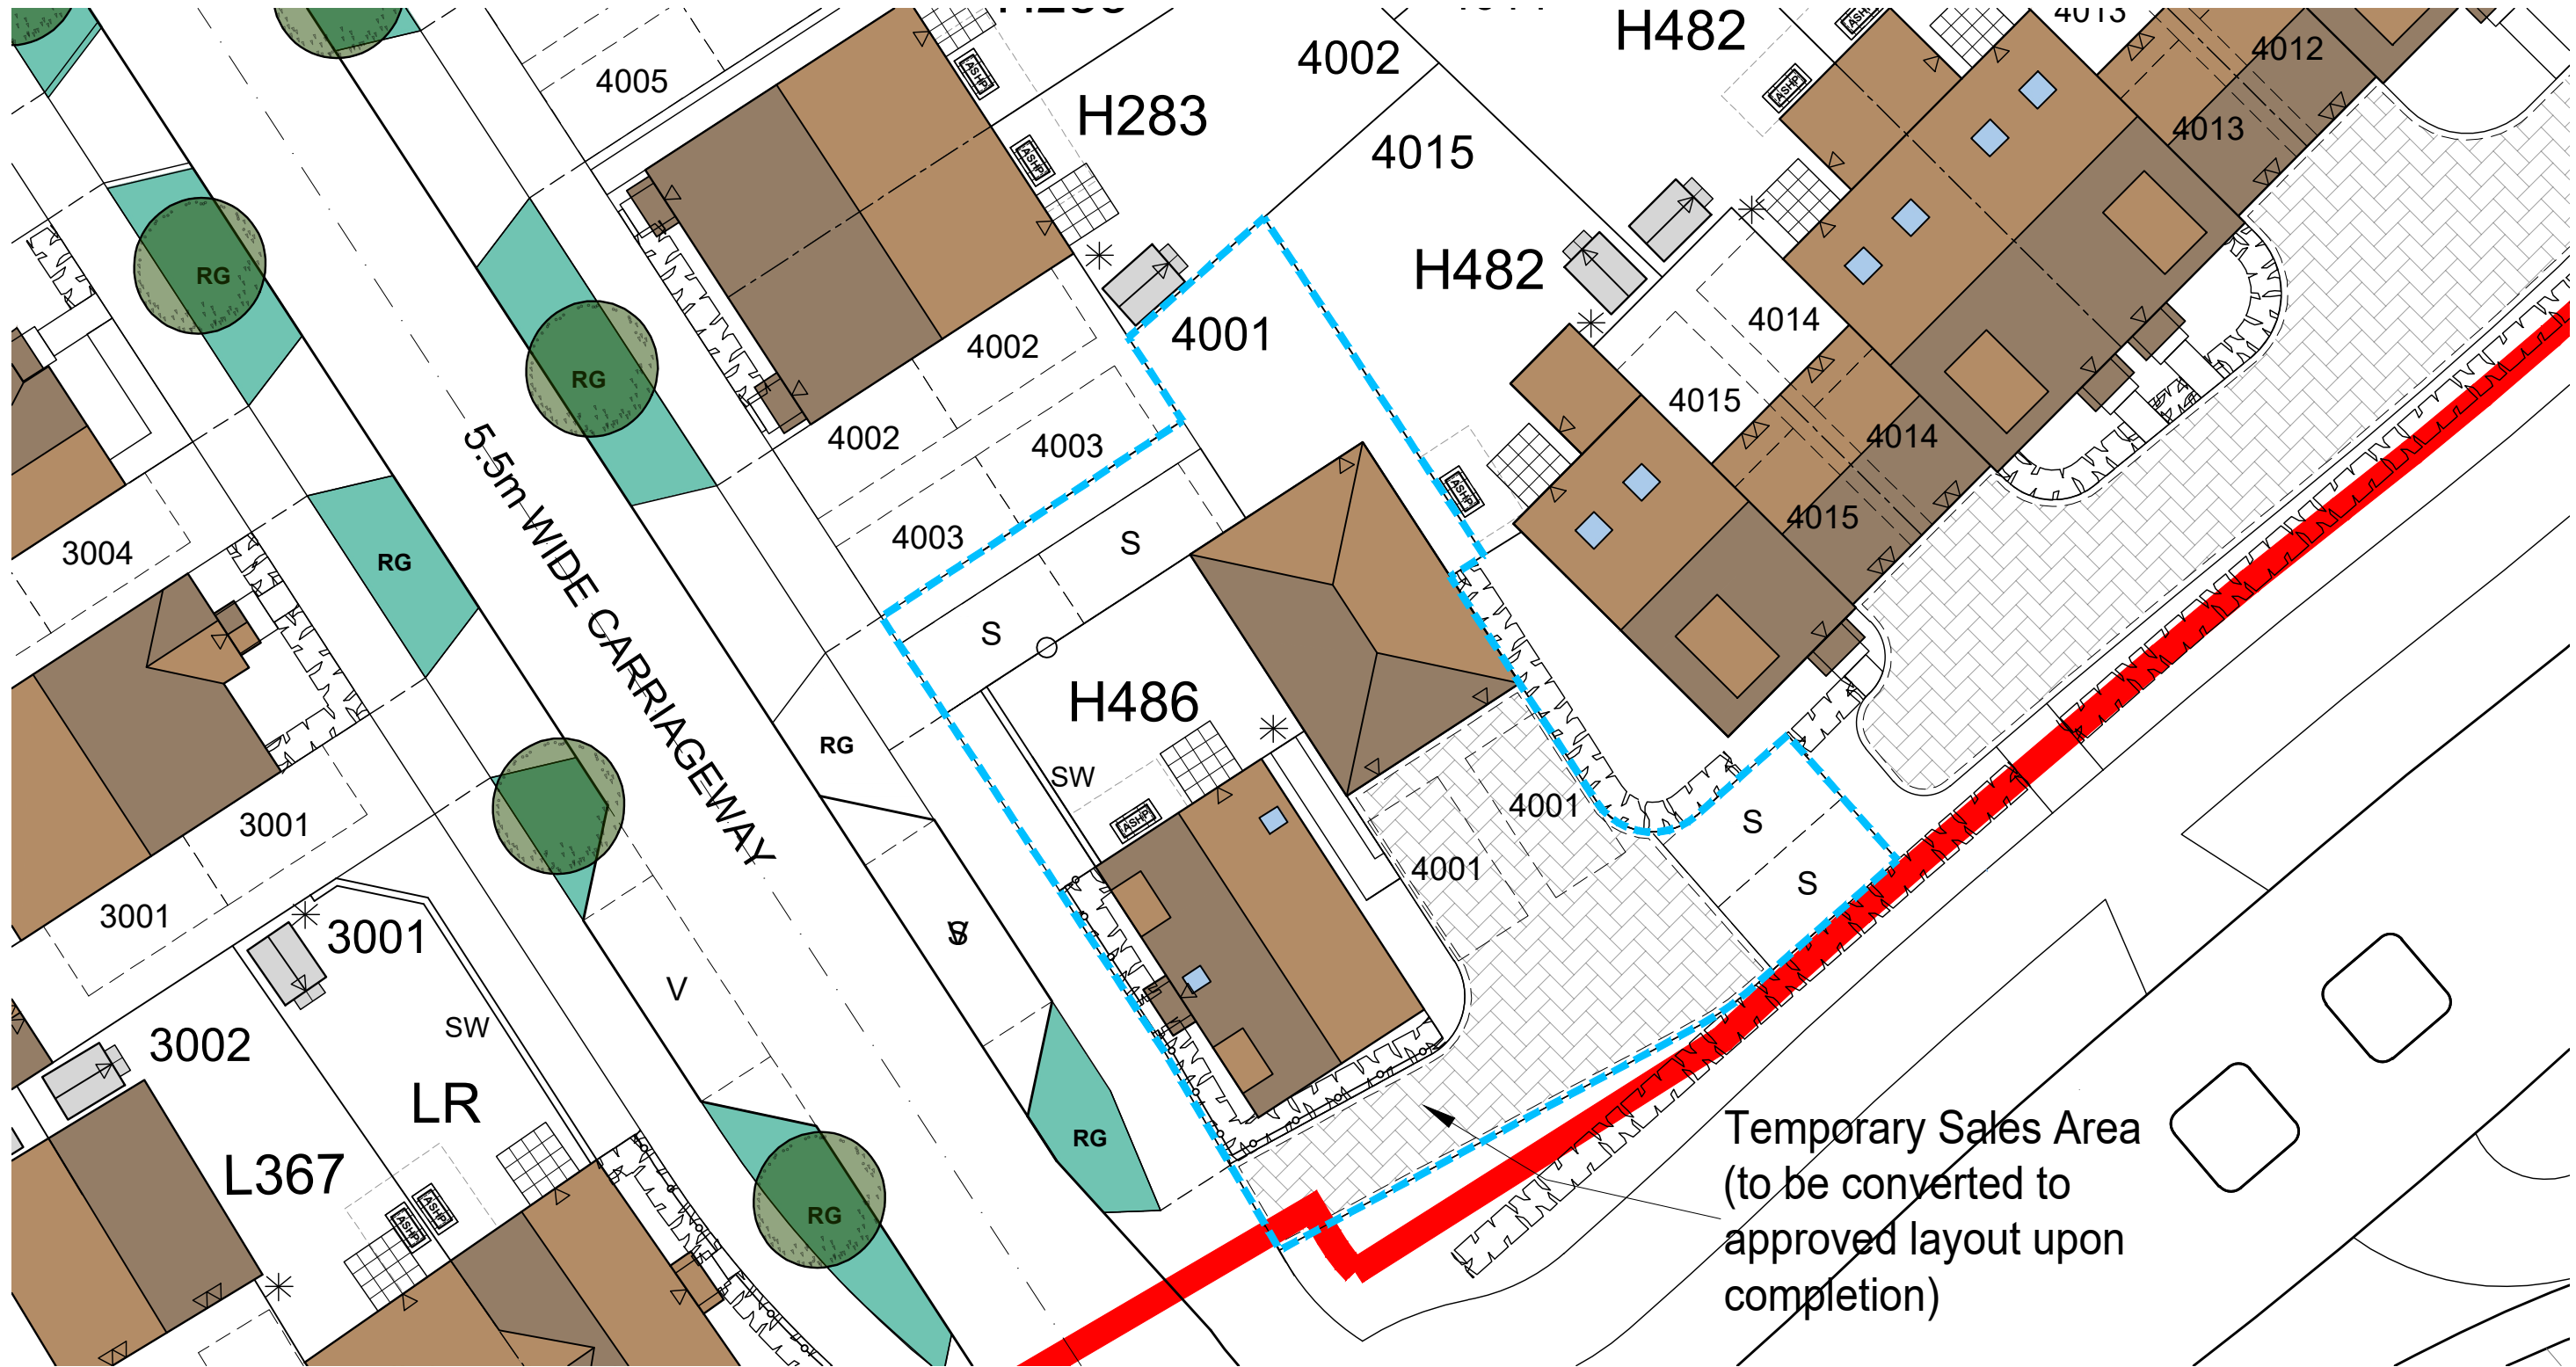

B	09.07.26	Drawing amended as per changes made to the planning layout revision J
A	12.05.26	Drawing amended as per changes made to the planning layout revision G
Rev.	Date	Description

SR	AAP
SR	AAP
Drawn	Checked

Client	miller homes	Scale	1:200 @ A3	Drawn	SR	Checked	DGP
Project	SOUTH WOKINGHAM PHASE R07 & R13	Date	MARCH 2026	File	P1905.R07.R13.01		
Drawing Title	PROPOSED SALES AREA LAYOUT	Drg.No.	P1905.R07.R13.23	Rev.	B	Drawing Status	PLANNING

aap
architecture

AAP Architecture Ltd
Unit A, Monument Business Centre, Monument Way East, Woking, Surrey GU21 5LG
T 01483 727345 E projects@aap-arc.co.uk W aap-arc.co.uk

Under the Intellectual Property Act 2014, this drawing is the copyright of AAP Architecture Ltd.