



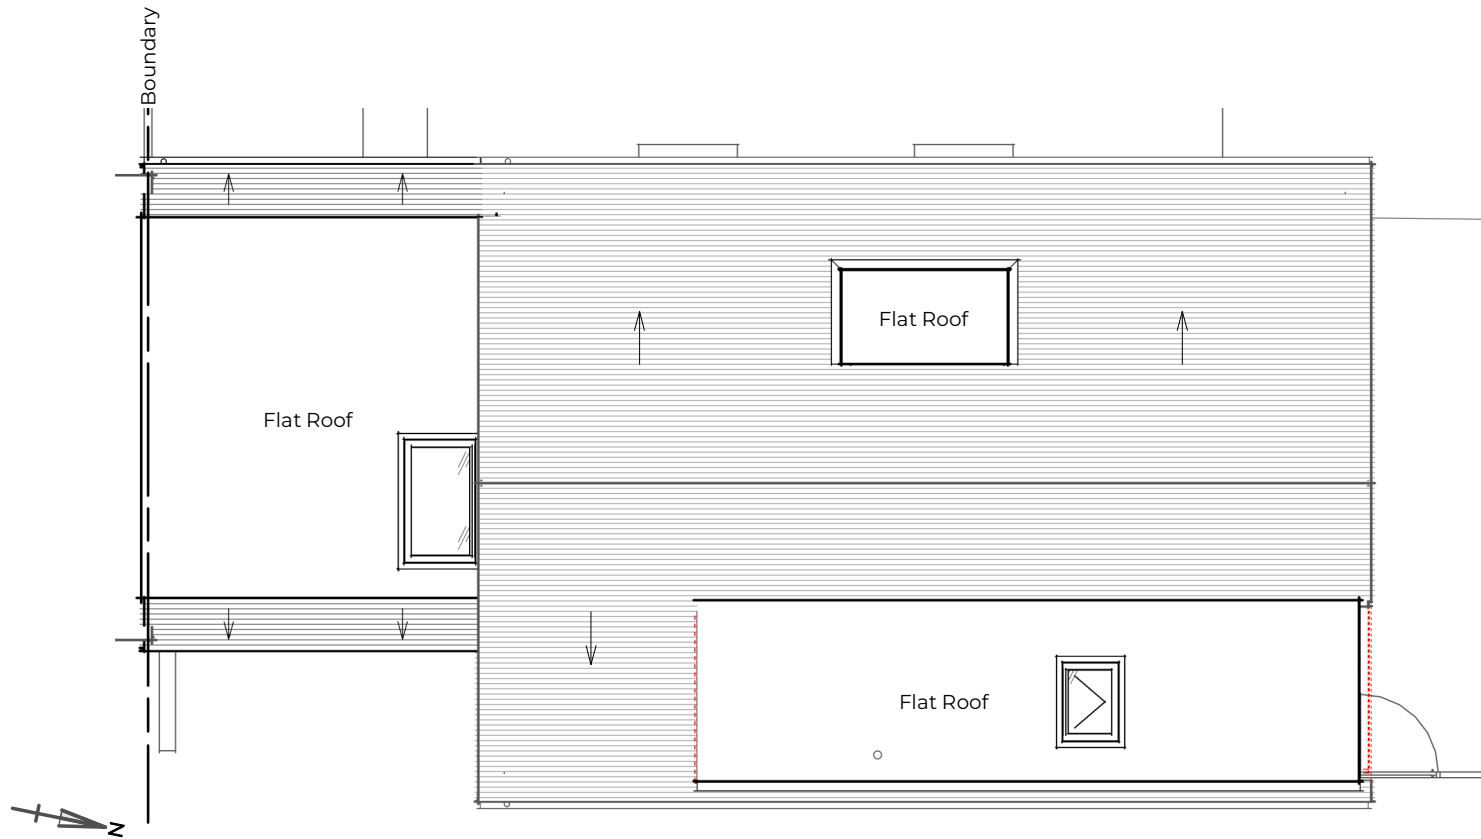

Proposed Roof Level Plan
General Arrangement | Scale 1 : 100

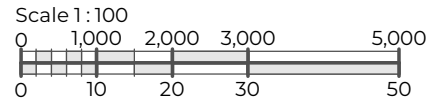

Michael Aubrey Barrow

STRUCTURE & ARCHITECTURE



0118 962 9666
mapl.co.uk

0118 962 7999
createhomedesign.co.uk

NOTES

- the drawing is copyright protected and may not be used, reproduced or relied upon by any third party without explicit agreement from MAB.
- the client titled shall have a licence to copy and use the drawings only for the purpose as defined by the titled project and status. MAB are not liable for any other use.
- the drawing is subject to variations. It is the Contractor's responsibility to ensure they have the latest revision.
- this drawing must be read in conjunction with all other project drawings and any discrepancies reported immediately for clarification.
- all measurements must be obtained from stated dimensions only, which are in millimetres unless noted otherwise, not to be scaled off except for Local Authority Planning application purposes, and checked before ordering any materials.
- full schedules, specification notes and legends are located on drawings numbered '900' to '999'.
- this drawing is to be read in conjunction with 'Specification and Description of Works'

PROJECT ADDRESS

37 Parkway, Crowthorne. RG45 6EP

PROJECT DESCRIPTION

Partial Garage Conversion,
Dormer Extension & Insulation
Upgarde

CHECK'D	DRAWN	REV.
CB	OB	0

REV	DATE	BY	DESCRIPTION
0	19.03.2025	OB	Planning issue
P2	26.02.2025	OB	Preliminary issue
P1	13.02.2025	OB	Preliminary issue

STATUS **PLANNING**

Drawing to support a planning application,
intended for illustration purposes only,
subject to statutory approval, and must not
be used for construction.

CLIENT

James Stacey

TITLE

Plans - Roof Level - Proposed GA

SIZE	REFERENCE	
A3	MAB-C5134-	241

25/03/2025 08:31:21