



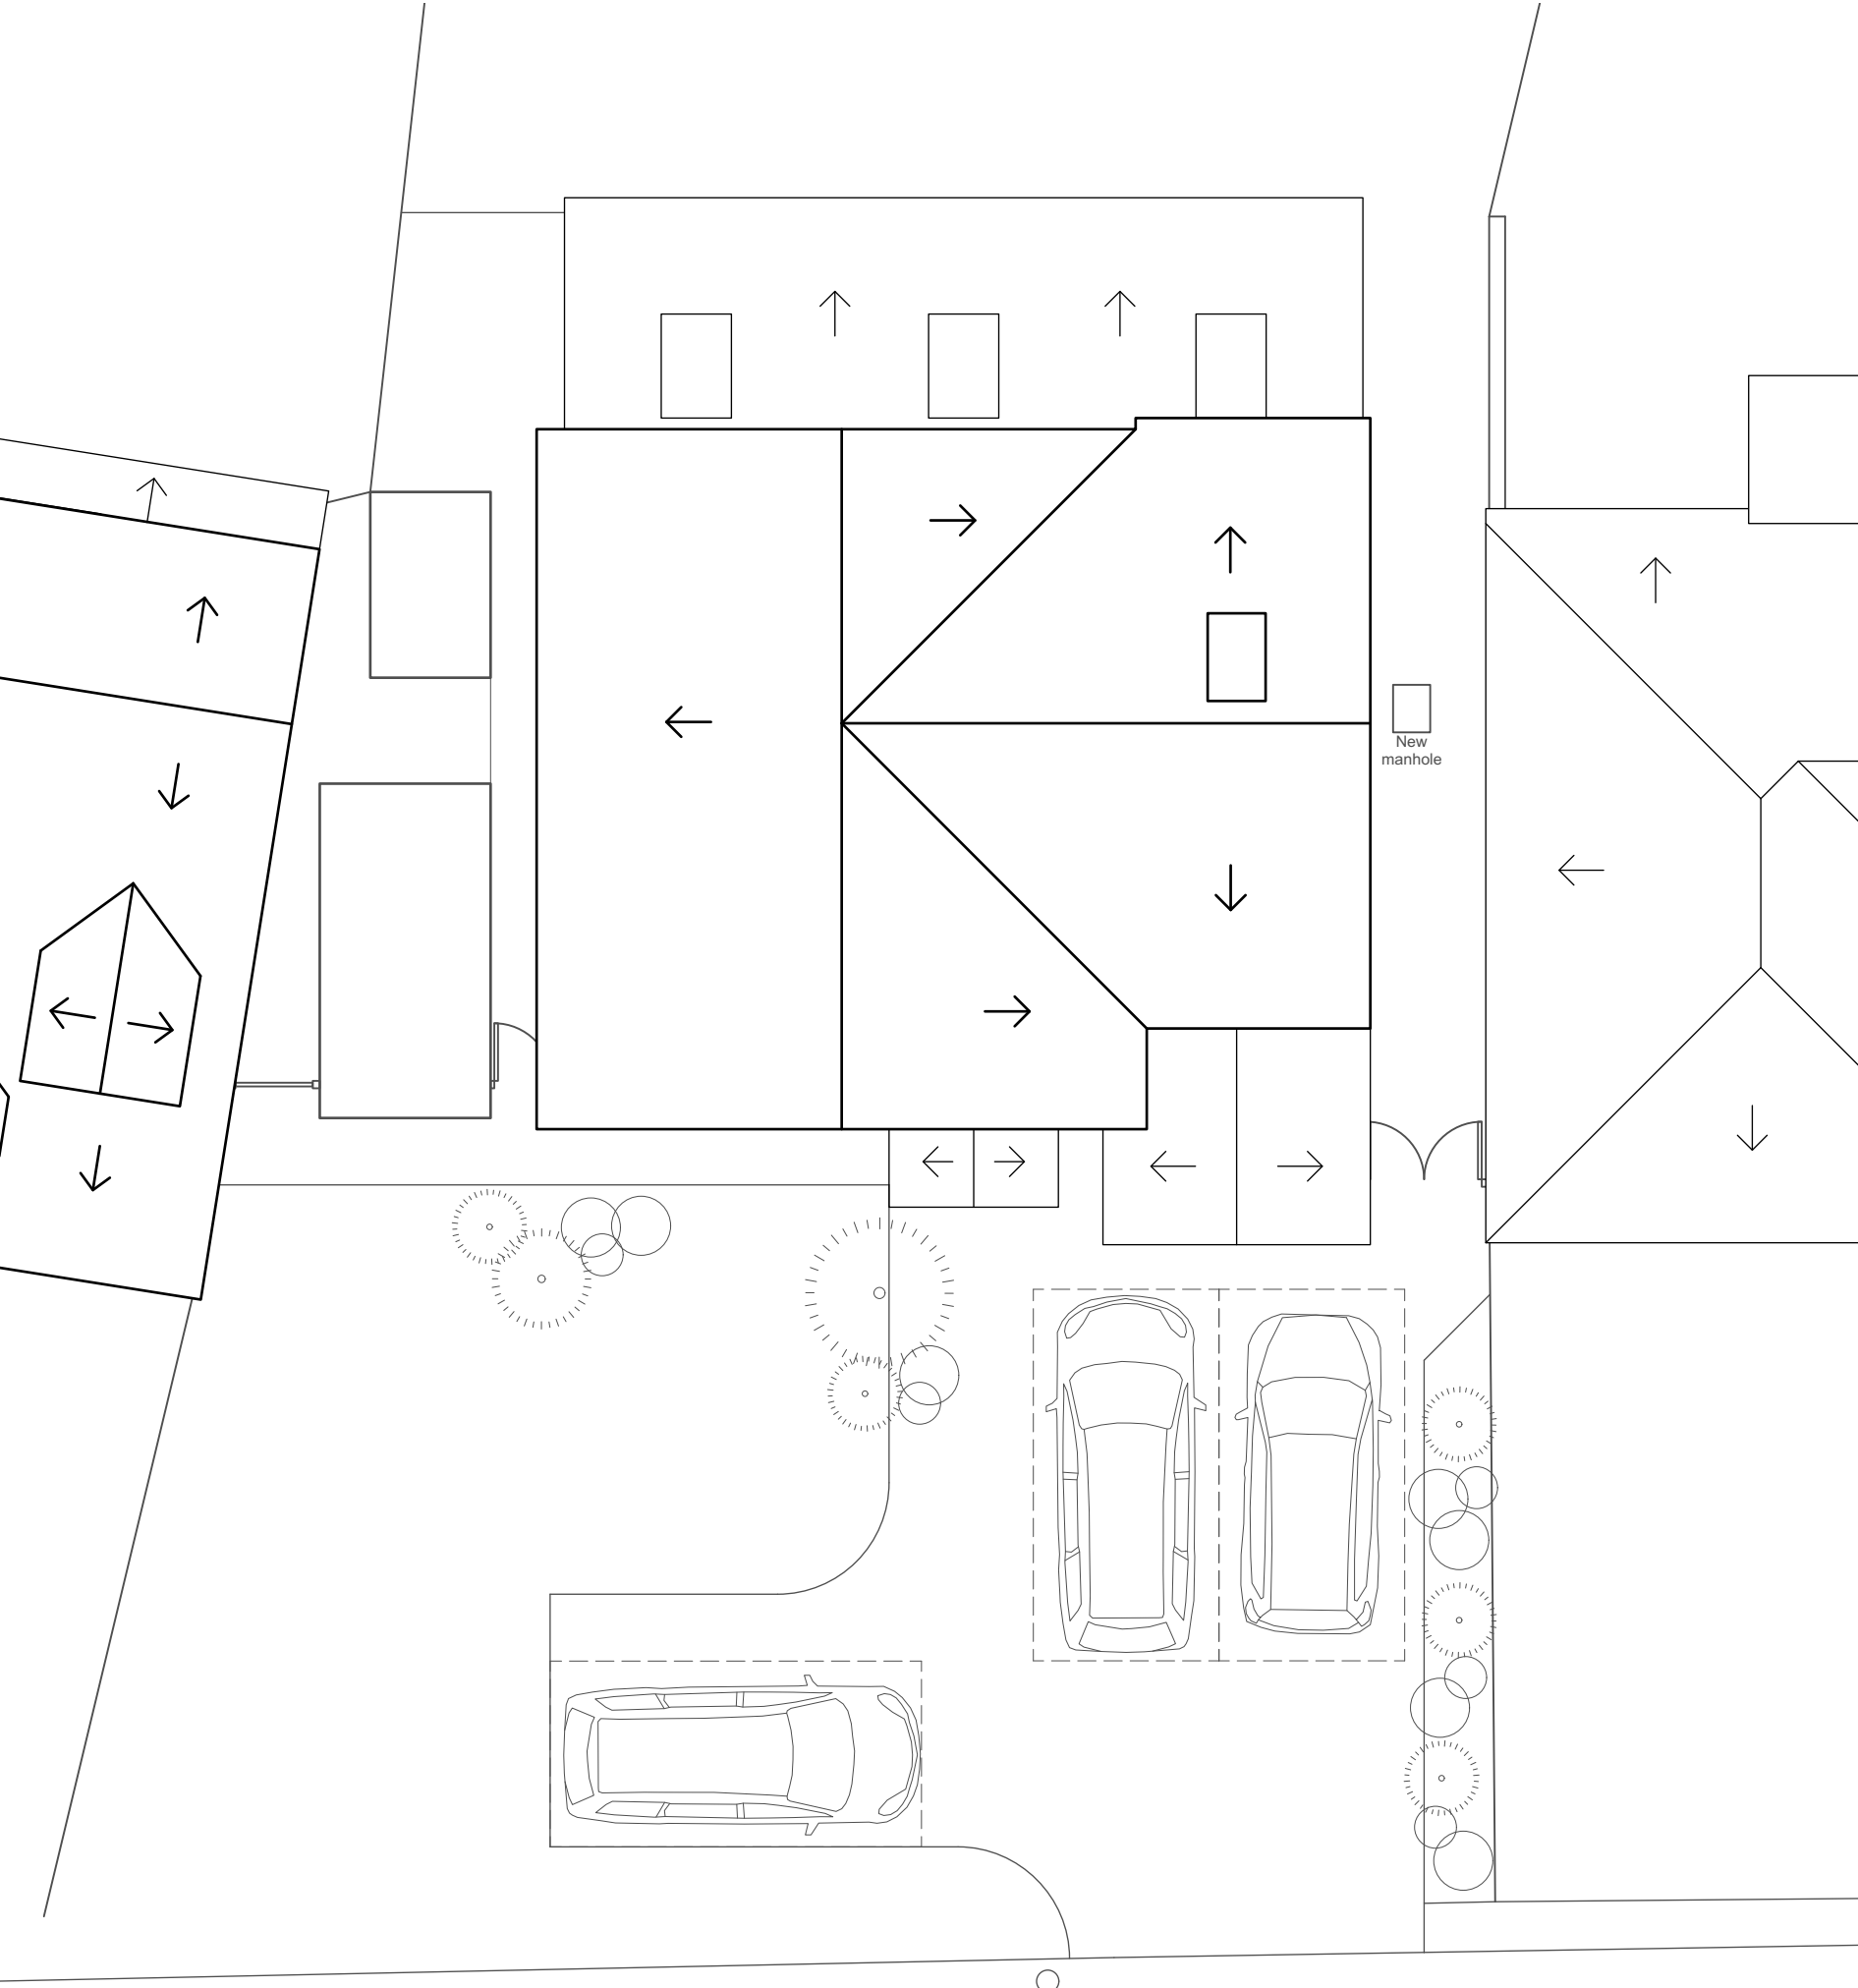

All dimensions are to be checked on site before work commences.
Figured dimensions to be taken in preference to scaled dimensions.
If in doubt please ask.
© Copyright reserved.

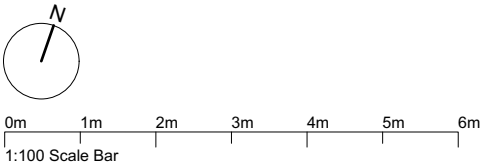

Proposed Parking Layout Plan

Longfield Road

P3	Issued for Planning	25/03/25	LN
Rev	Notes	Date	Initial
Status			
Planning			
HOLTHAM+NEWMAN ARCHITECTS The Old Dairy, 282A Hyde End Road, Spencers Wood, Reading, Berkshire RG7 1DN T: 07971 316497 E: hello@hnarchitects.co.uk 			
Project: Claycroft, Longfield Road Twyford RG10 9AT			
Client Mr and Mrs Johnson			
Drawing Title: Proposed Parking Layout Plan			
Scale:	1:100 @A3	Dwg. No.:	Rev.:
Drawn by:	LN	2508 - S004	P3
Date:	Mar 2025		