

Project Conway, Henley-on-Thames

213587 - Main House

Date of permission - 15.09.23



BEAU BESPOKE

Planning Ref: 213587 - Main House

Condition no: 5

Planning Condition:

Electric Vehicle Charging - Prior to commencement of development, details for an Electric Vehicle Charging Strategy serving the development shall be submitted for approval in writing by the Local Planning Authority. This strategy should include details relating to on-site infrastructure, the location and installation of charging points and future proofing of the site unless otherwise agreed in writing by the Local Planning Authority.


POWER SUPPLY ROUTE:

EV CHARGERS

LOCAL BASEMENT DB

MANOR HOUSE PARTBOARD

SUBSTATION 1

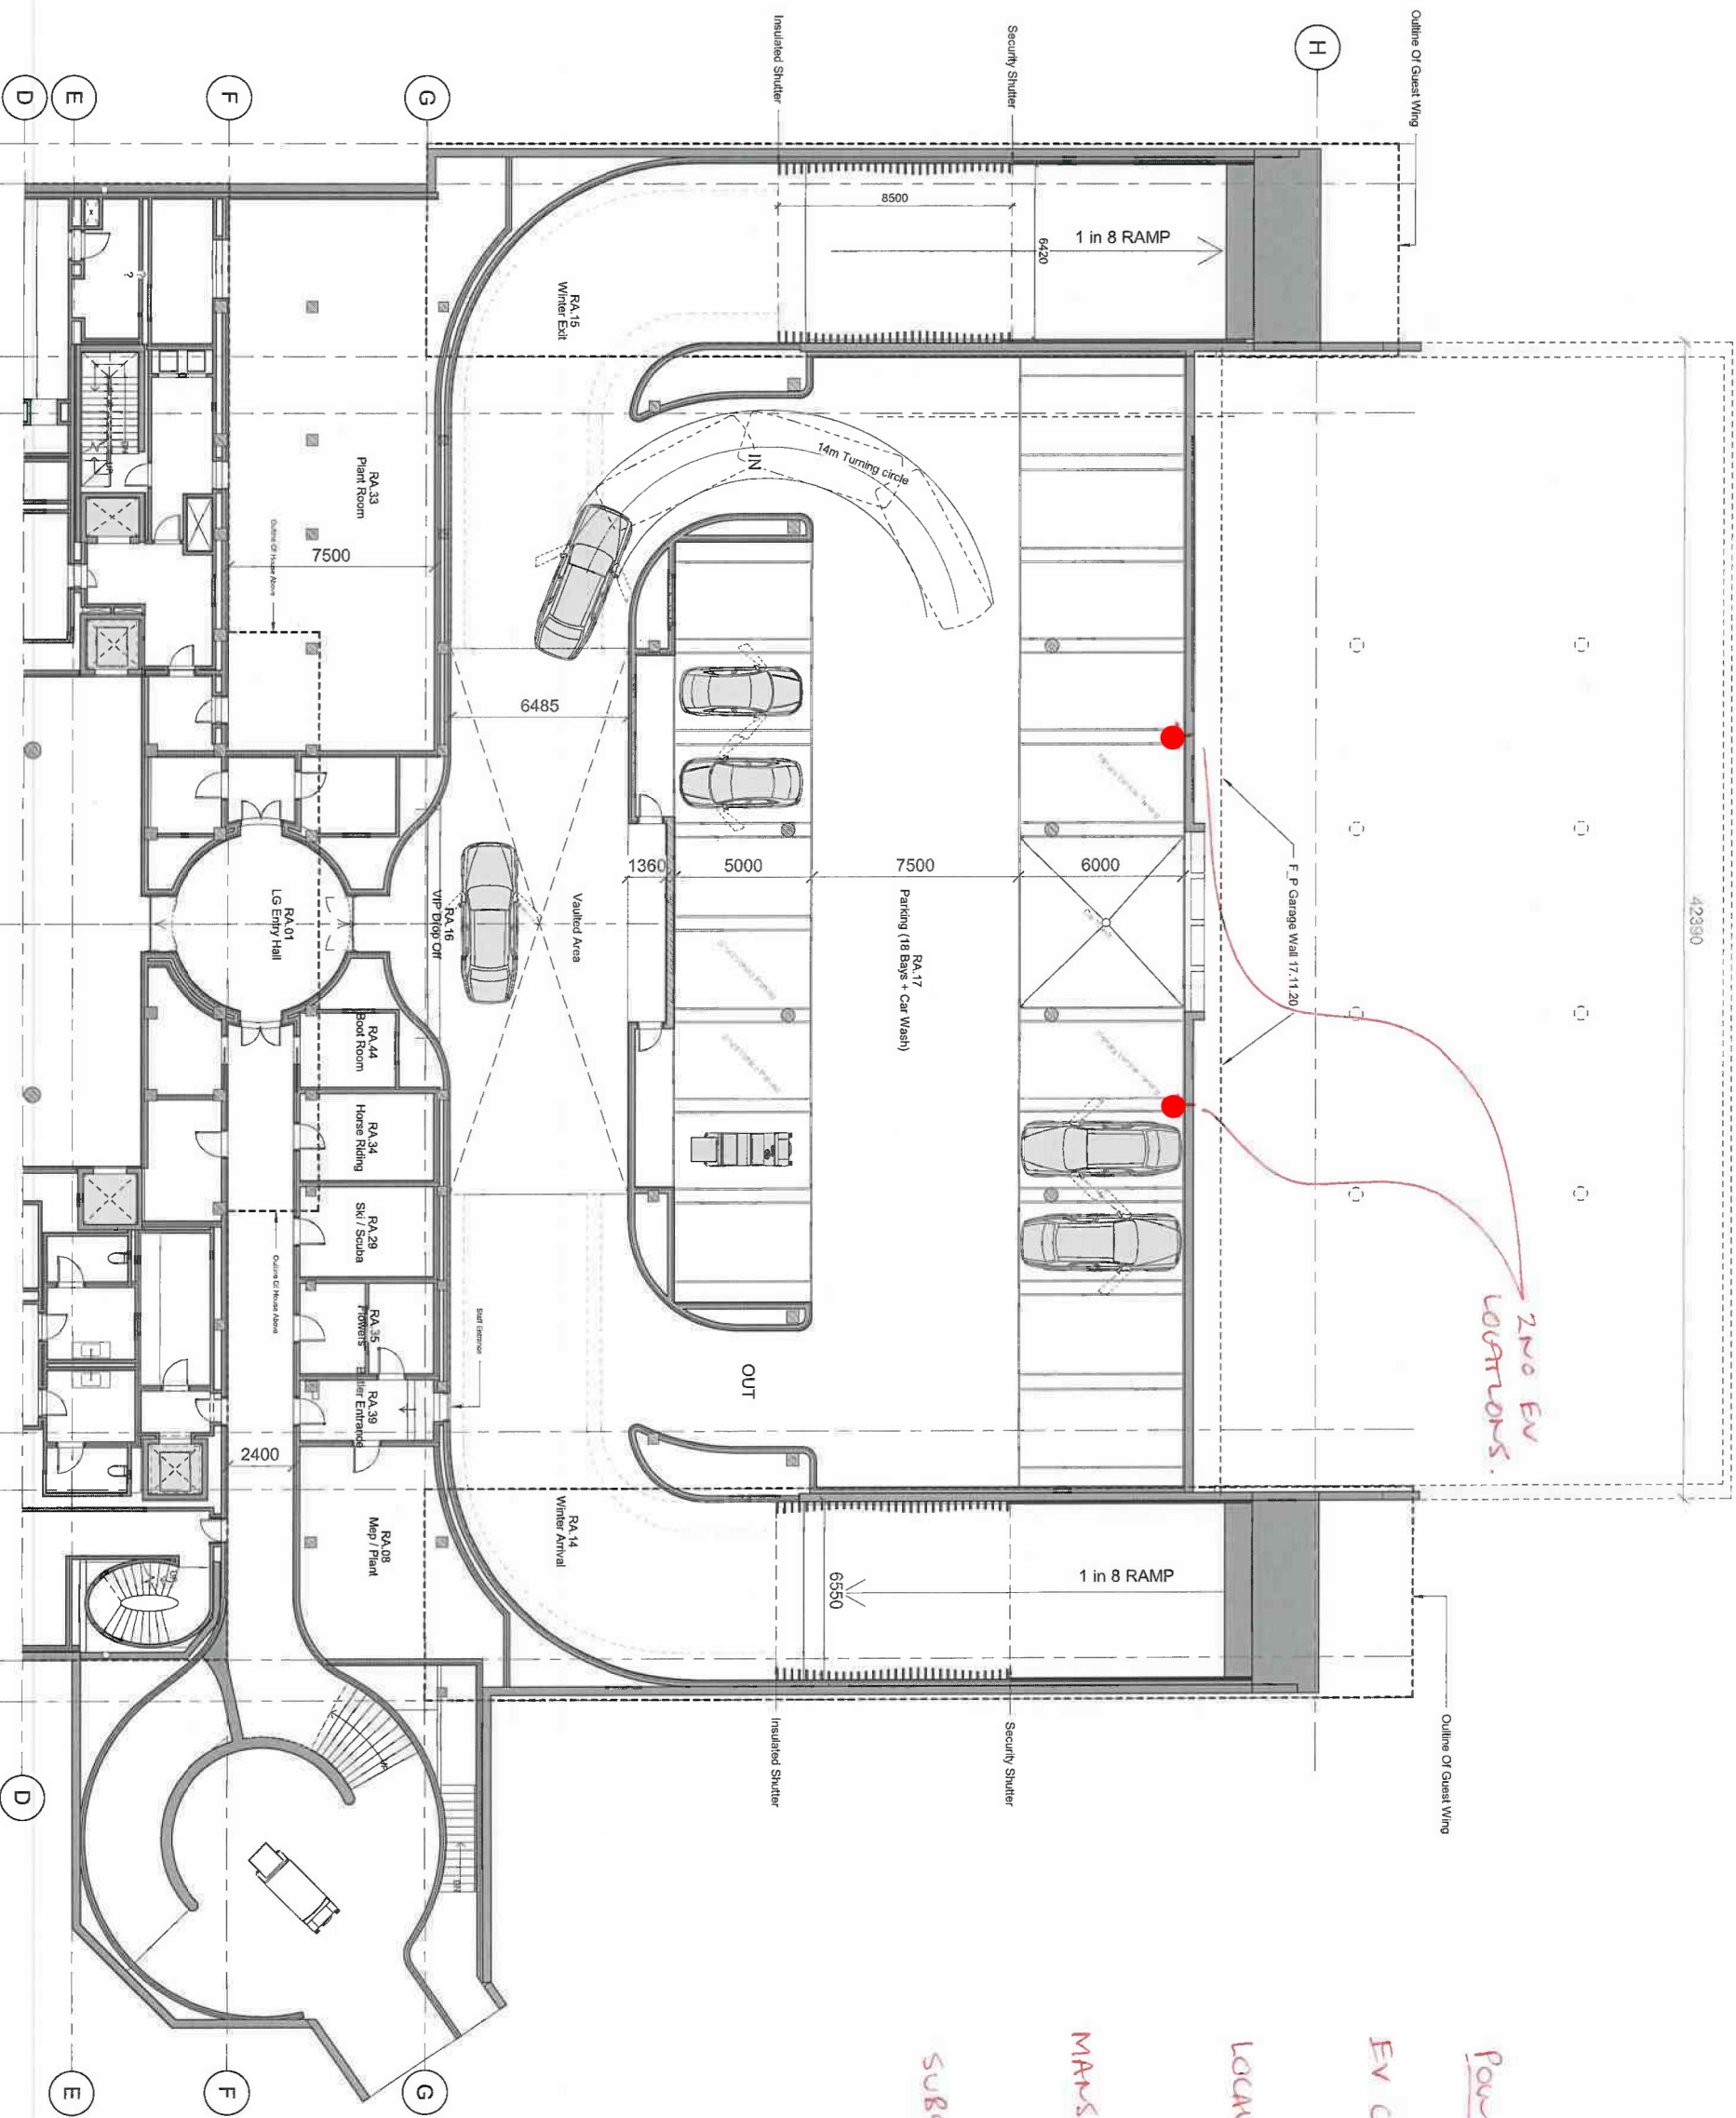

BEAU BESPOKE



Project Conway

Project: Main House
Title: Garage Plan:
EV chargers

Drawn by: [blank]
Date: [blank]
Scale: 1:125 @ A1

Do not scale from this drawing
If in doubt, ask
Date printed from Revit file

A2 - LG Garage
1:125