

**Project Conway, Henley-on-Thames**

**213587 - Main House**

Date of permission - 15.09.23




BEAU BESPOKE

**Planning Ref:** 213587 - Main House

**Condition no:** 14

**Planning Condition:**

Tunnel Details - Prior to commencement of the tunnel, full details, including section drawings, shall be submitted to and approved in writing by the local planning authority. The tunnel shall be implemented as approved.

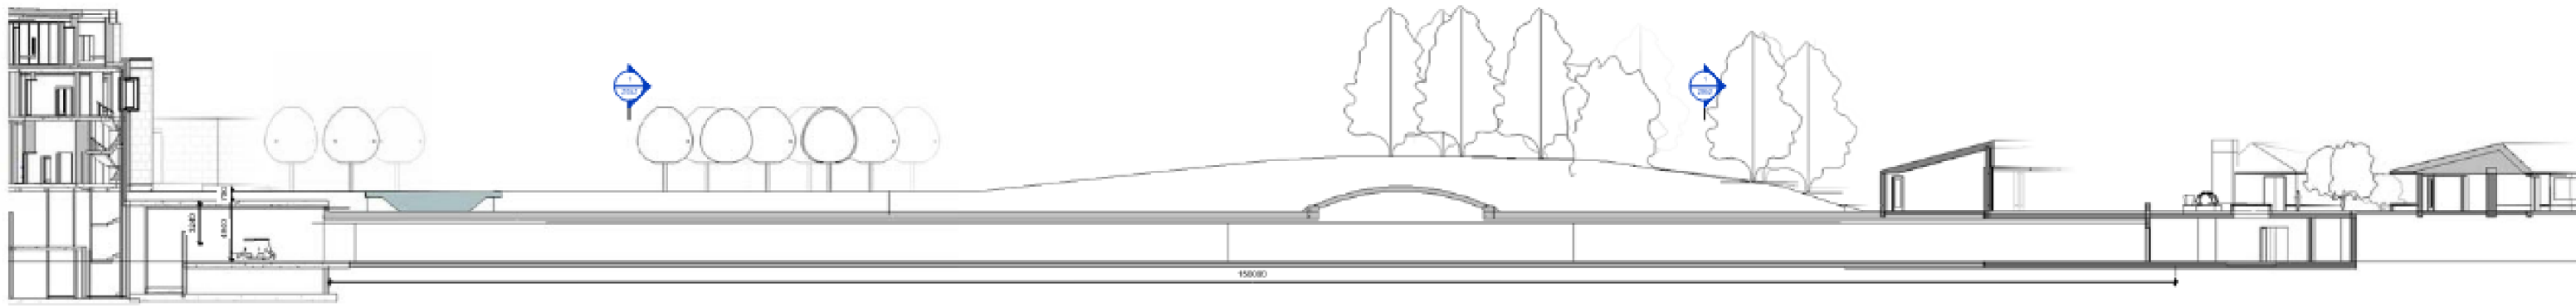


House

Pedestrian Tunnel

Estate Management Building

Pedestrian tunnel - long section

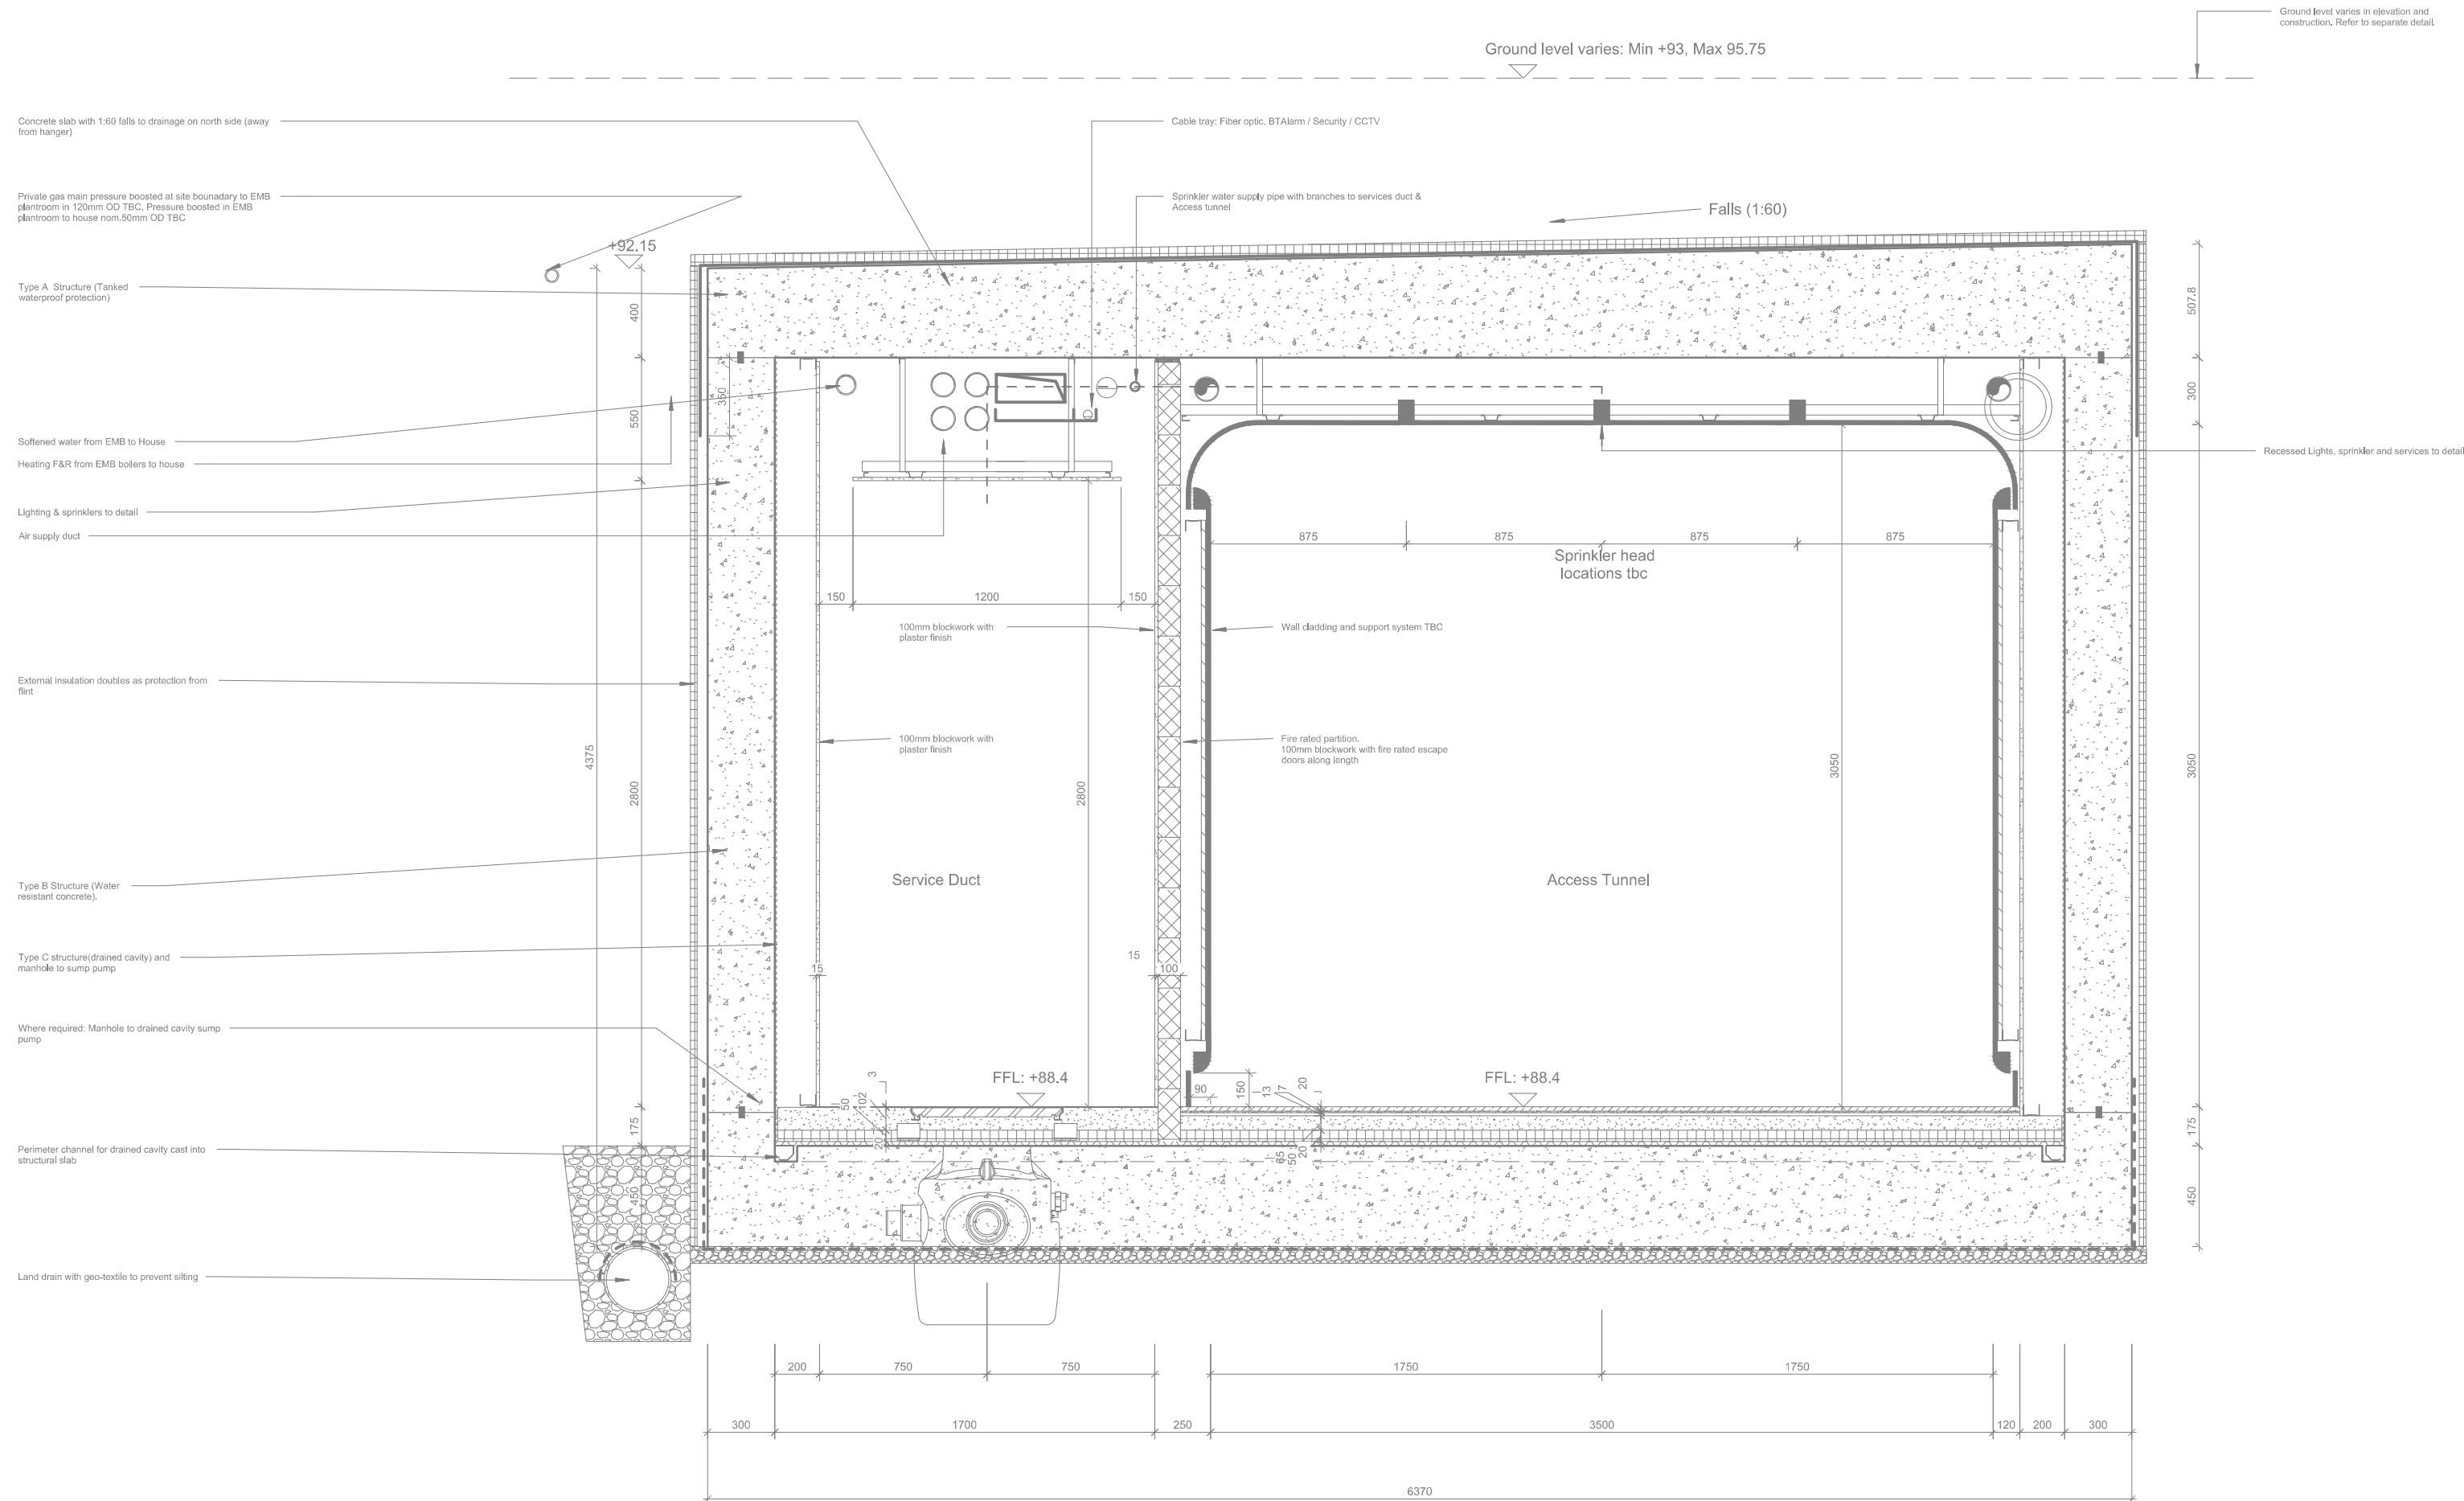

Tunnel - typical cross section